



LEGEND

- Site boundary
- Existing tree to be retained and protected. Refer to arboricultural information for further detail
- Proposed tree planting

Proposed surface treatments

- Tarmac
- Pedesta block paving in Brindle from Tobermore or similar Laid in 45° herringbone pattern with soldier course
- Pedesta block paving in Bracken from Tobermore or similar Laid in 45° herringbone pattern with soldier course
- Pedesta block paving in Slate from Tobermore or similar Laid in stretcher bond with double stretcher edge course
- Sienna setts 100 x 100mm in 'Silver' from Tobermore or similar, for rumble strips
- Concrete slabs 400mm x 400mm in buff to garden paths, laid in stack bond
- Breedon Golden Amber self-binding gravel such as or similar approved with pressure treated timber edging
- 'AntiSlip Plus' Timber Boardwalk from Marley or similar. Boards to be treated as per manufacturers specification. Boards to be castellated with 2no. anti-slip insert strips per board.
- Wet pour play surface in brown supplied by Ecosurface or similar approved. Depth to be in line with fall height specified on play drawings.
- Wet pour play surface in beige colour supplied by Ecosurface or similar approved. Depth to be in line with fall height specified on play drawings.

Proposed furniture

- Hatton Rustic 4 Slat Seat as supplied by Broxap, or similar
- Derby Standard Litter Bin with green finish. Each location to also include a Sirius Dog Waste bin in green, both supplied by Broxap or similar

Proposed enclosures

- 0.9m high timber post and rail fencing as supplied by Jackson Fencing, or similar.
- 0.9m high black estate railing fencing as supplied by Jackson Fencing, or similar.
- 0.45m high timber knorrel fencing as supplied by Jackson Fencing, or similar.
- 4m high black weldmesh fencing as supplied by Jackson Fencing, or similar.


NOTES

- Paving thickness and sub-base to vehicular and adopted surfaces to engineer's details
- Kerb types and upstands to vehicular surfaces to engineer's details
- Back of footpath to receive standard concrete edging
- Concrete edging to be installed to differentiate verge and private plot landscaping
- Rear garden boundary treatments as per architect's proposals

To be read in conjunction with:

- Landscape general arrangement plan GLS_080_127_1300
- Planting plans GLS_080_127_1500-series
- Landscape specification GLS_080_127_1801
- Landscape management plan GLS_080_127_1802

SHEET LAYOUT

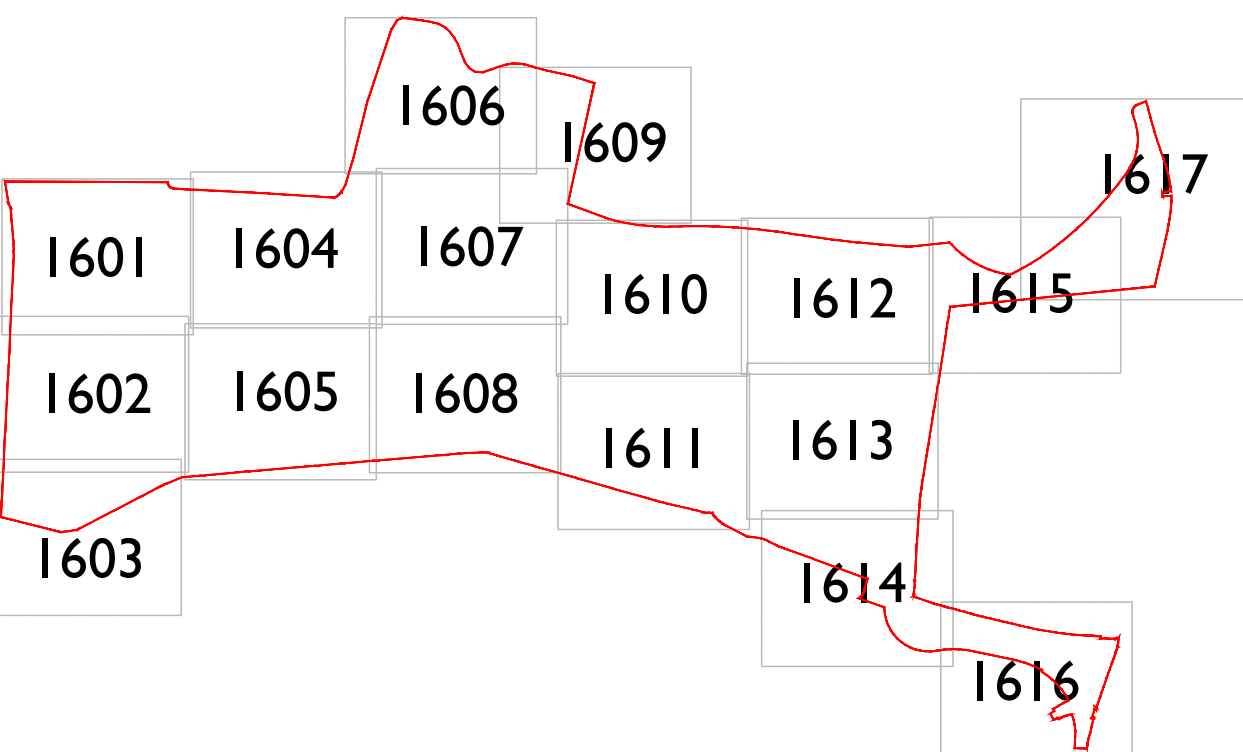

FOR PLANNING

Scale @ A0
0 1 2 3 4 5 6 7 8m
Scale 1:200
Rev: A Date: 17.12.25 Drawn: RA Checked: AE
Updated in line with revised layout
Rev: B Date: 14.01.26 Drawn: JPM Checked: JPM
Updated in line with revised layout + Surface treatment changes
Drawn by: LHM Checked by: AE
Dwg No: GLS_080_127_1813 Rev: B

Project: Land West of Inverhome Lane East Grinstead
Title: Hard Landscaping Plans Sheet 13
Client: Vistry Homes
Green Landscape Studio Limited - The Labours Centre, Labours Country Park, Wild Lane, Eastleigh, Hampshire - Telephone 01703 600971 - www.greenlandscape.co.uk
BARRATT
GREENLANDSCAPE