
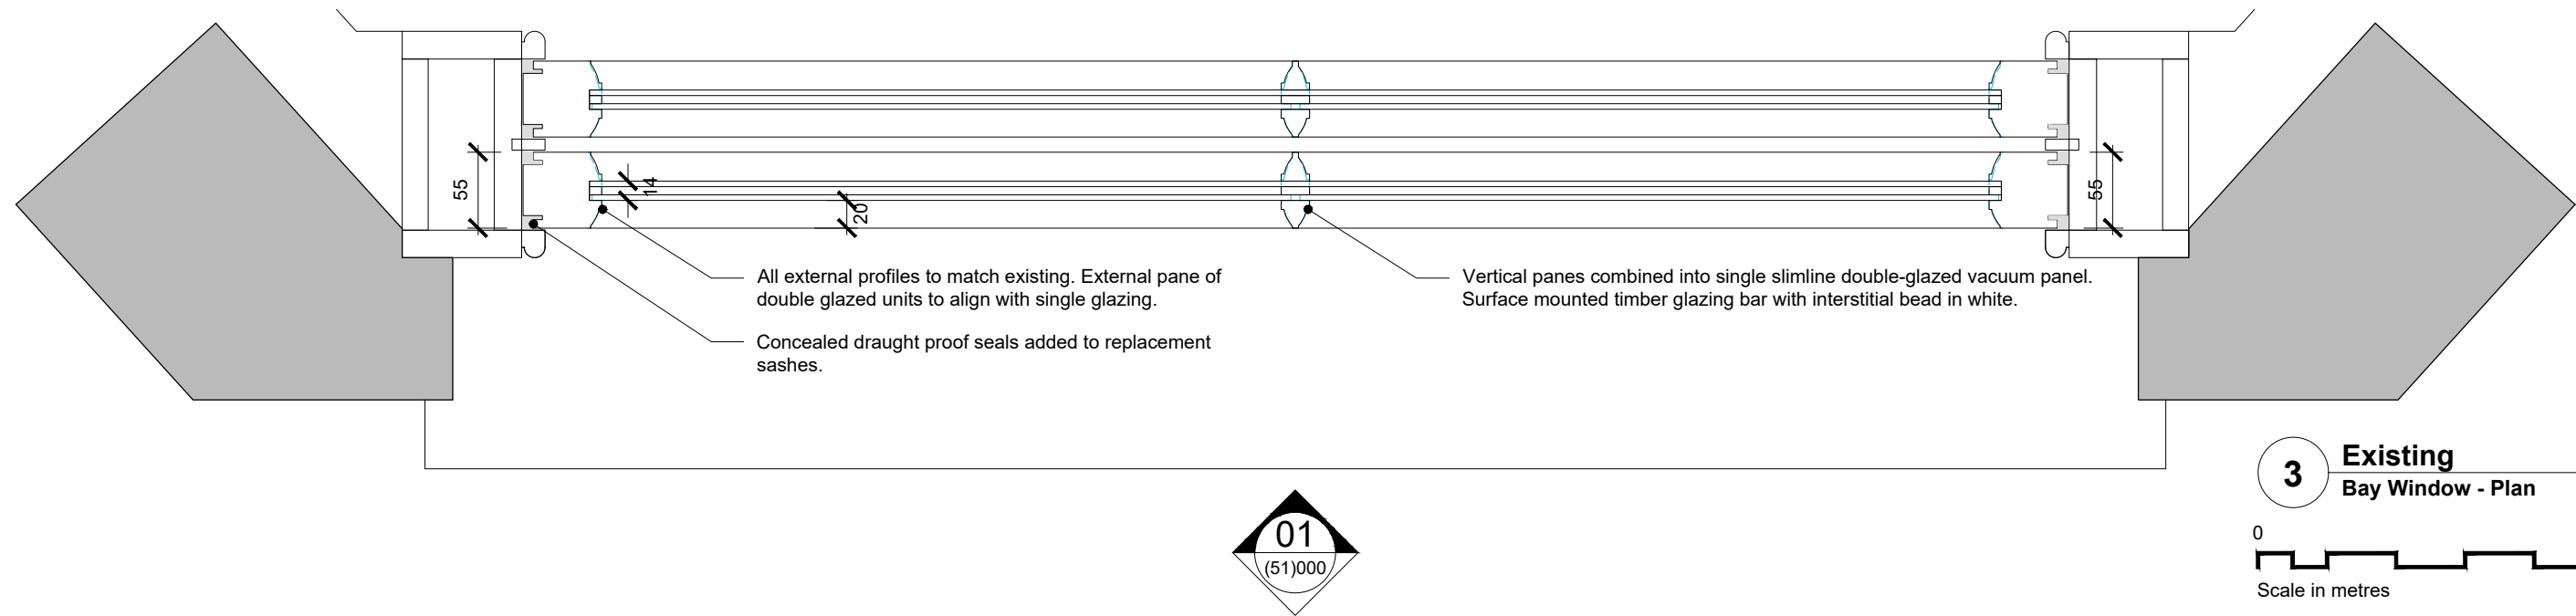


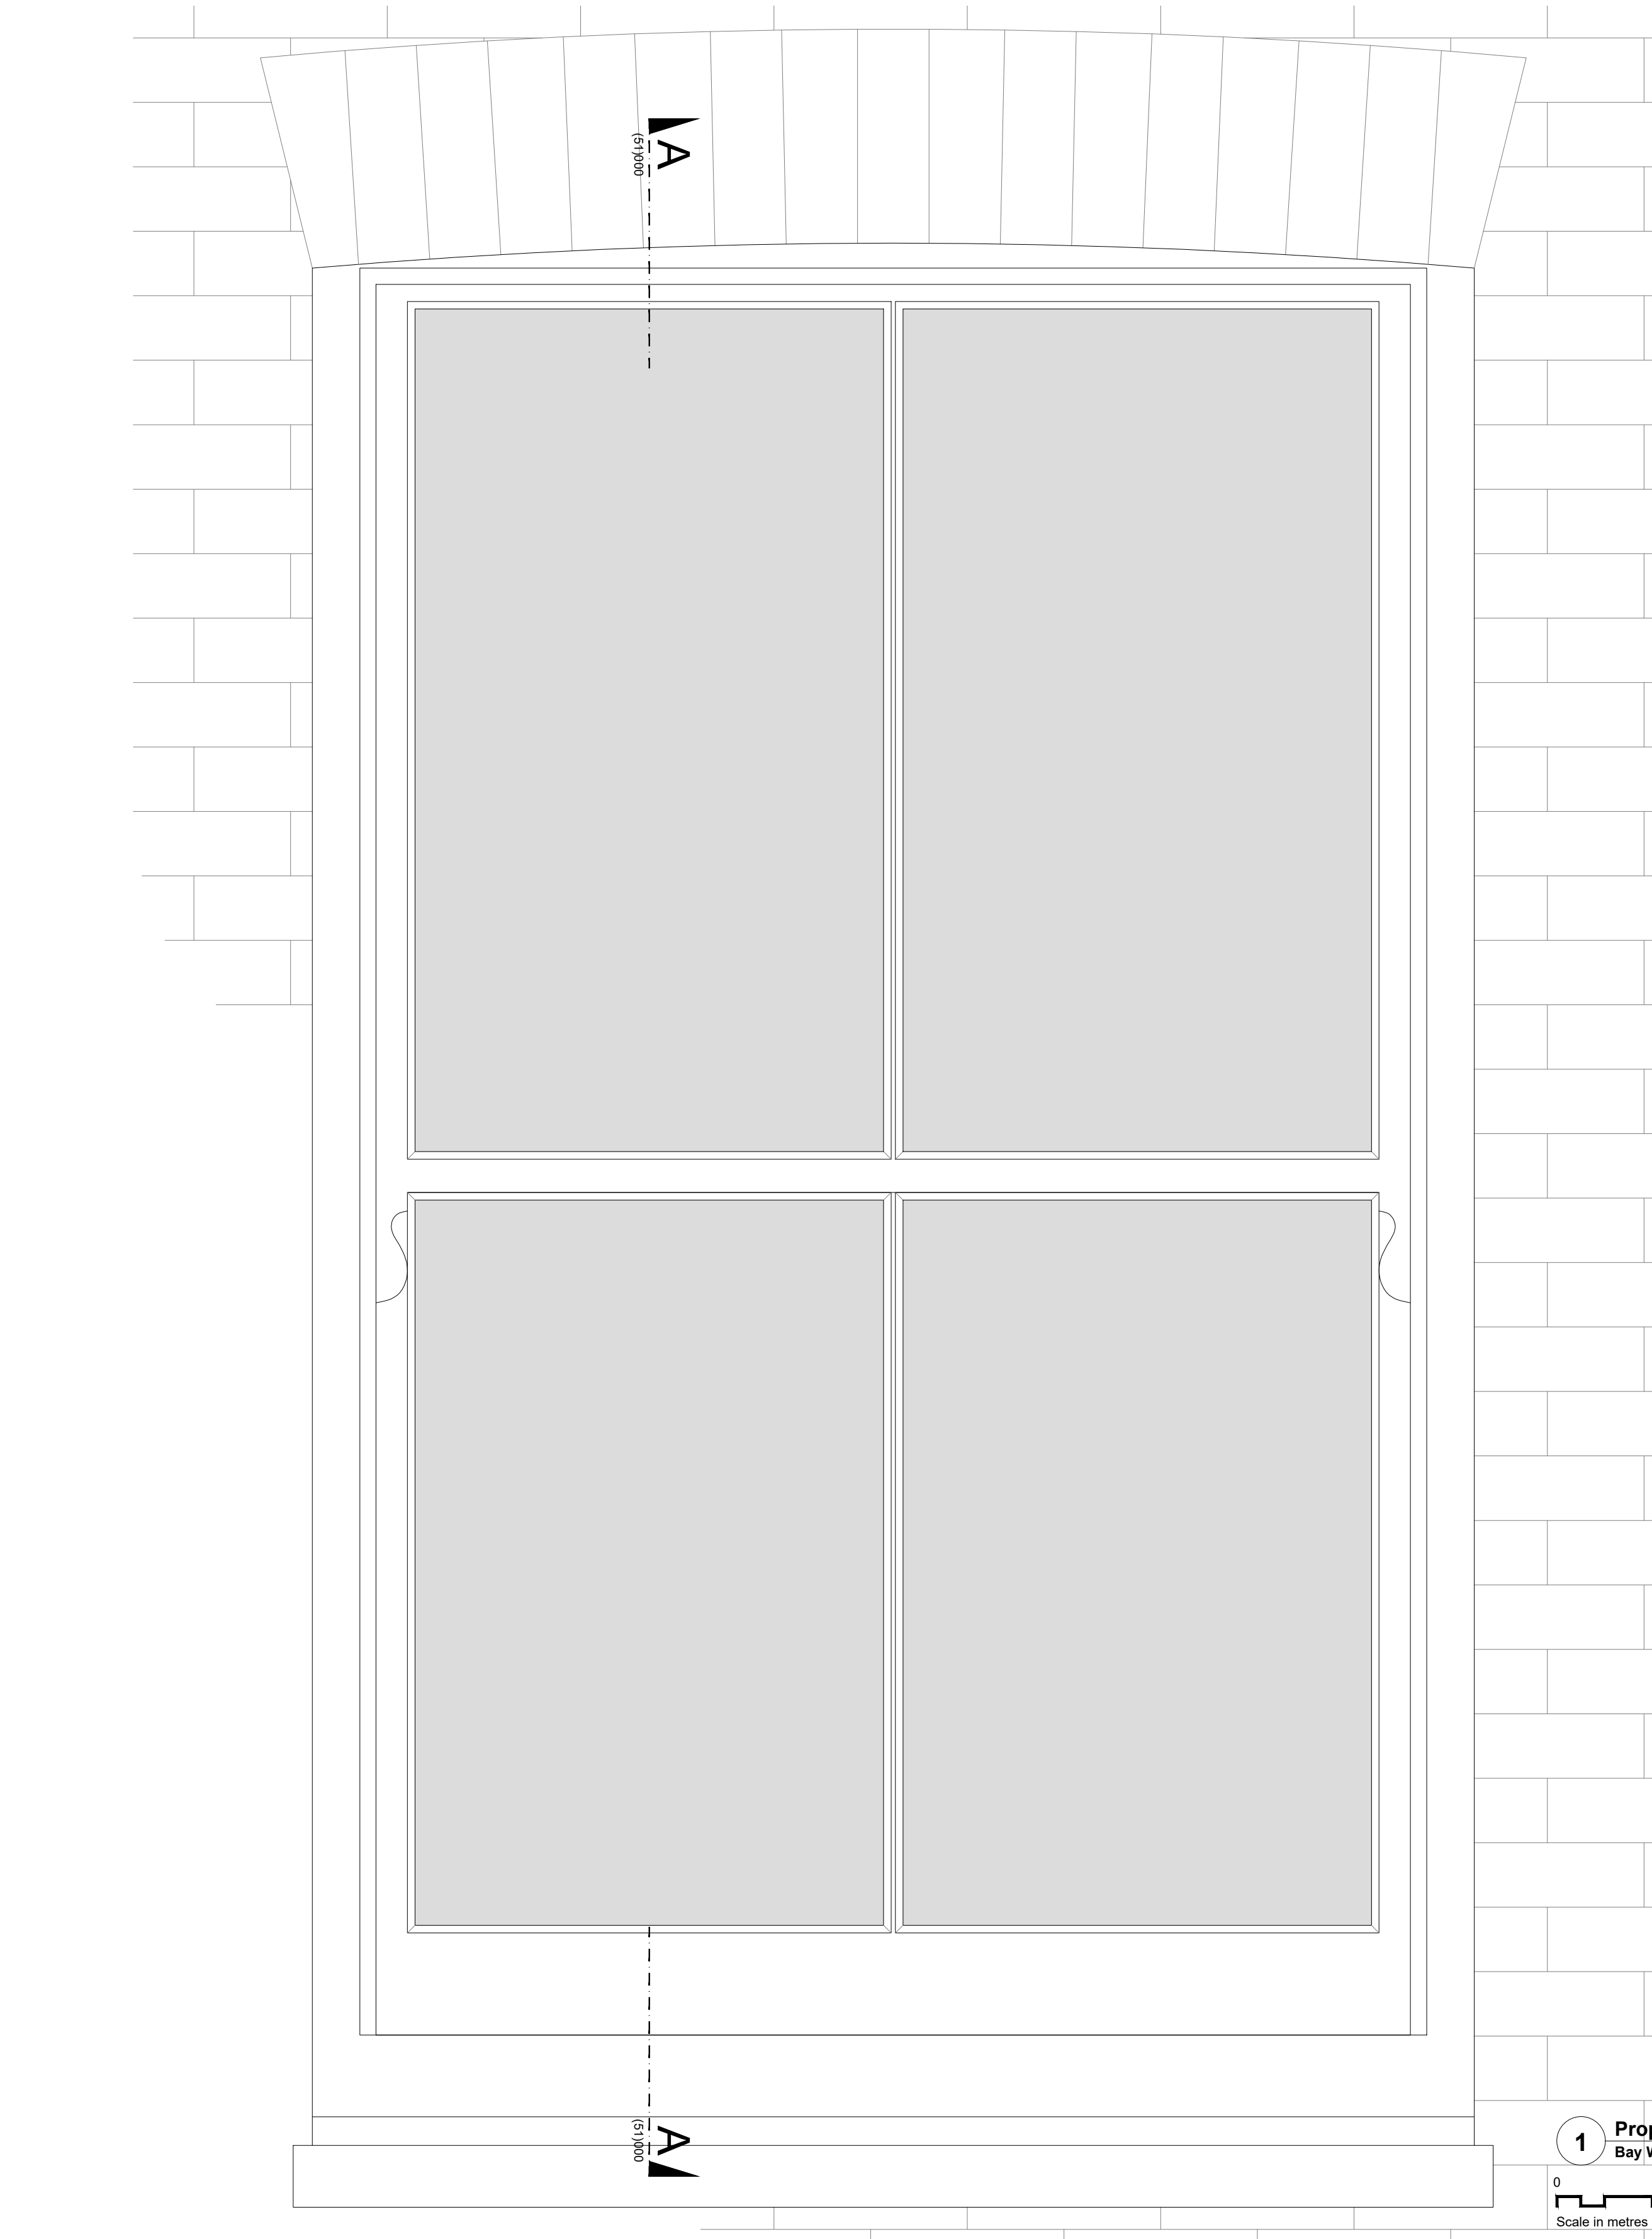

1 Proposed Bay Window - Elevation 1:5


0 0.25 0.5

Scale in metres

3 Existing Bay Window - Plan 1:5

0 0.25 0.5

Scale in metres

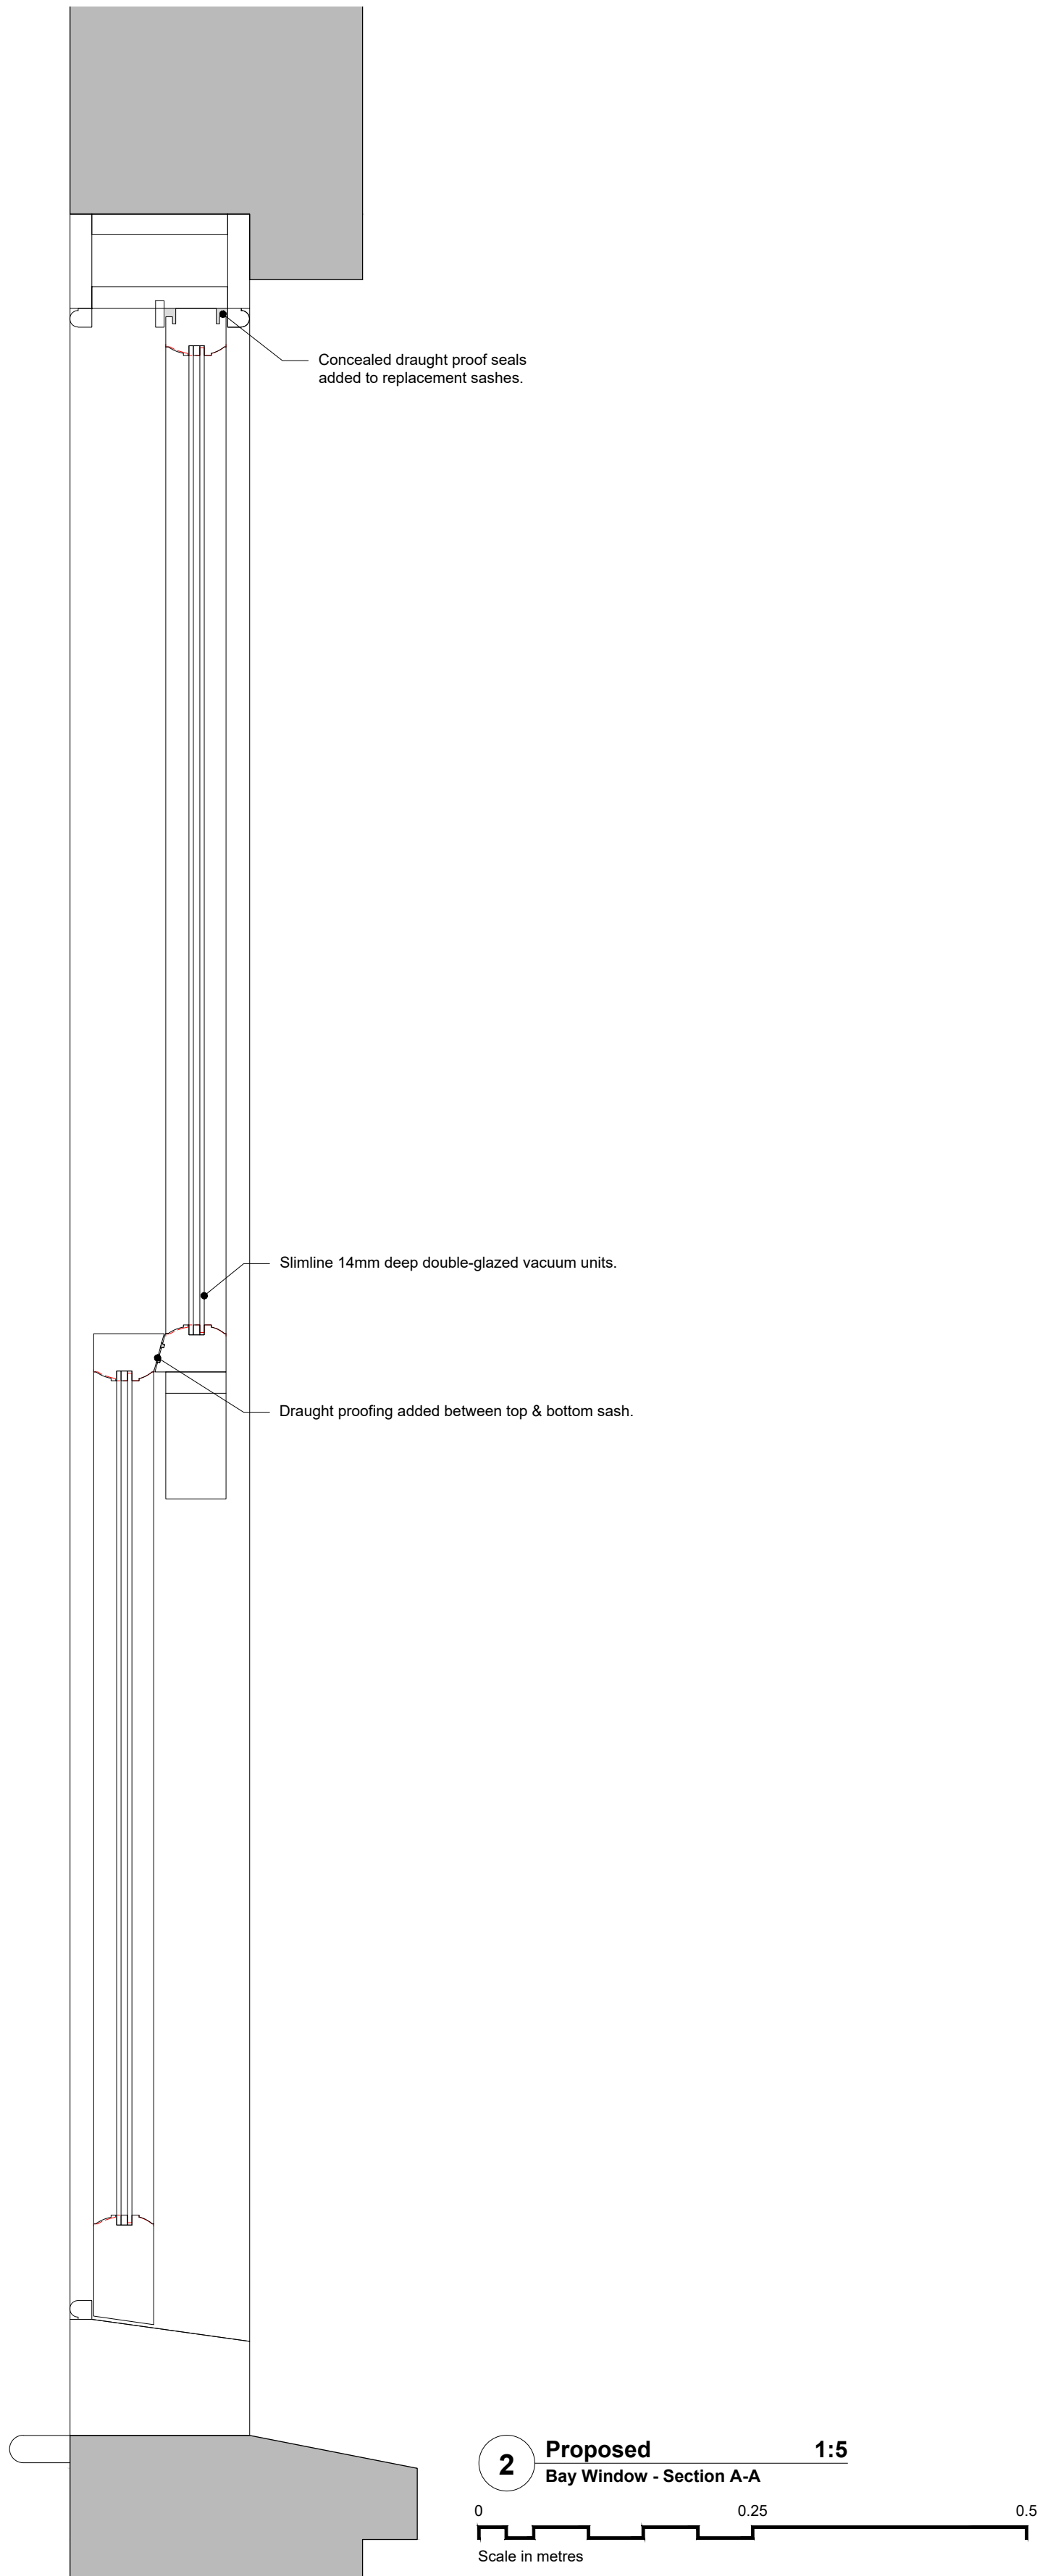

2 Proposed Bay Window - Section A-A 1:5

0 0.25 0.5

Scale in metres



1270HS | 140 High Street
Hustlerpoint, BN6 9PX

key:

- Existing Walls
- Original Profile

A	05/06/2026	Issued for approval. Revised glass specification.	SP	LH
/	12/05/2026	Issued for information.	SP	LH

rev.	date	notes	drawn	checked

This drawing is the property of Willow Design & Planning Ltd © and protected by the Copyright, Designs and Patents Act, 1988. Do Not Scale. All dimensions and conditions are to be checked on site prior to preparing drawings or commencing any work.

client:
Simon Payne & Caroline Hayes

architect:
WILLOW
DESIGN PLANNING DELIVERY
370 The Yard Brighton Road,
Shoreham by Sea,
West Sussex, BN43 6RE
tel. 01273 456519
info@willowarchitects.net

issued for:
APPROVAL

drawn by:	checked by:
SP	LH

project north:



drawing title:
Proposed Bay Window Detail

scale @ A1:
1:5

(51)000

drawing no.

A

revision