


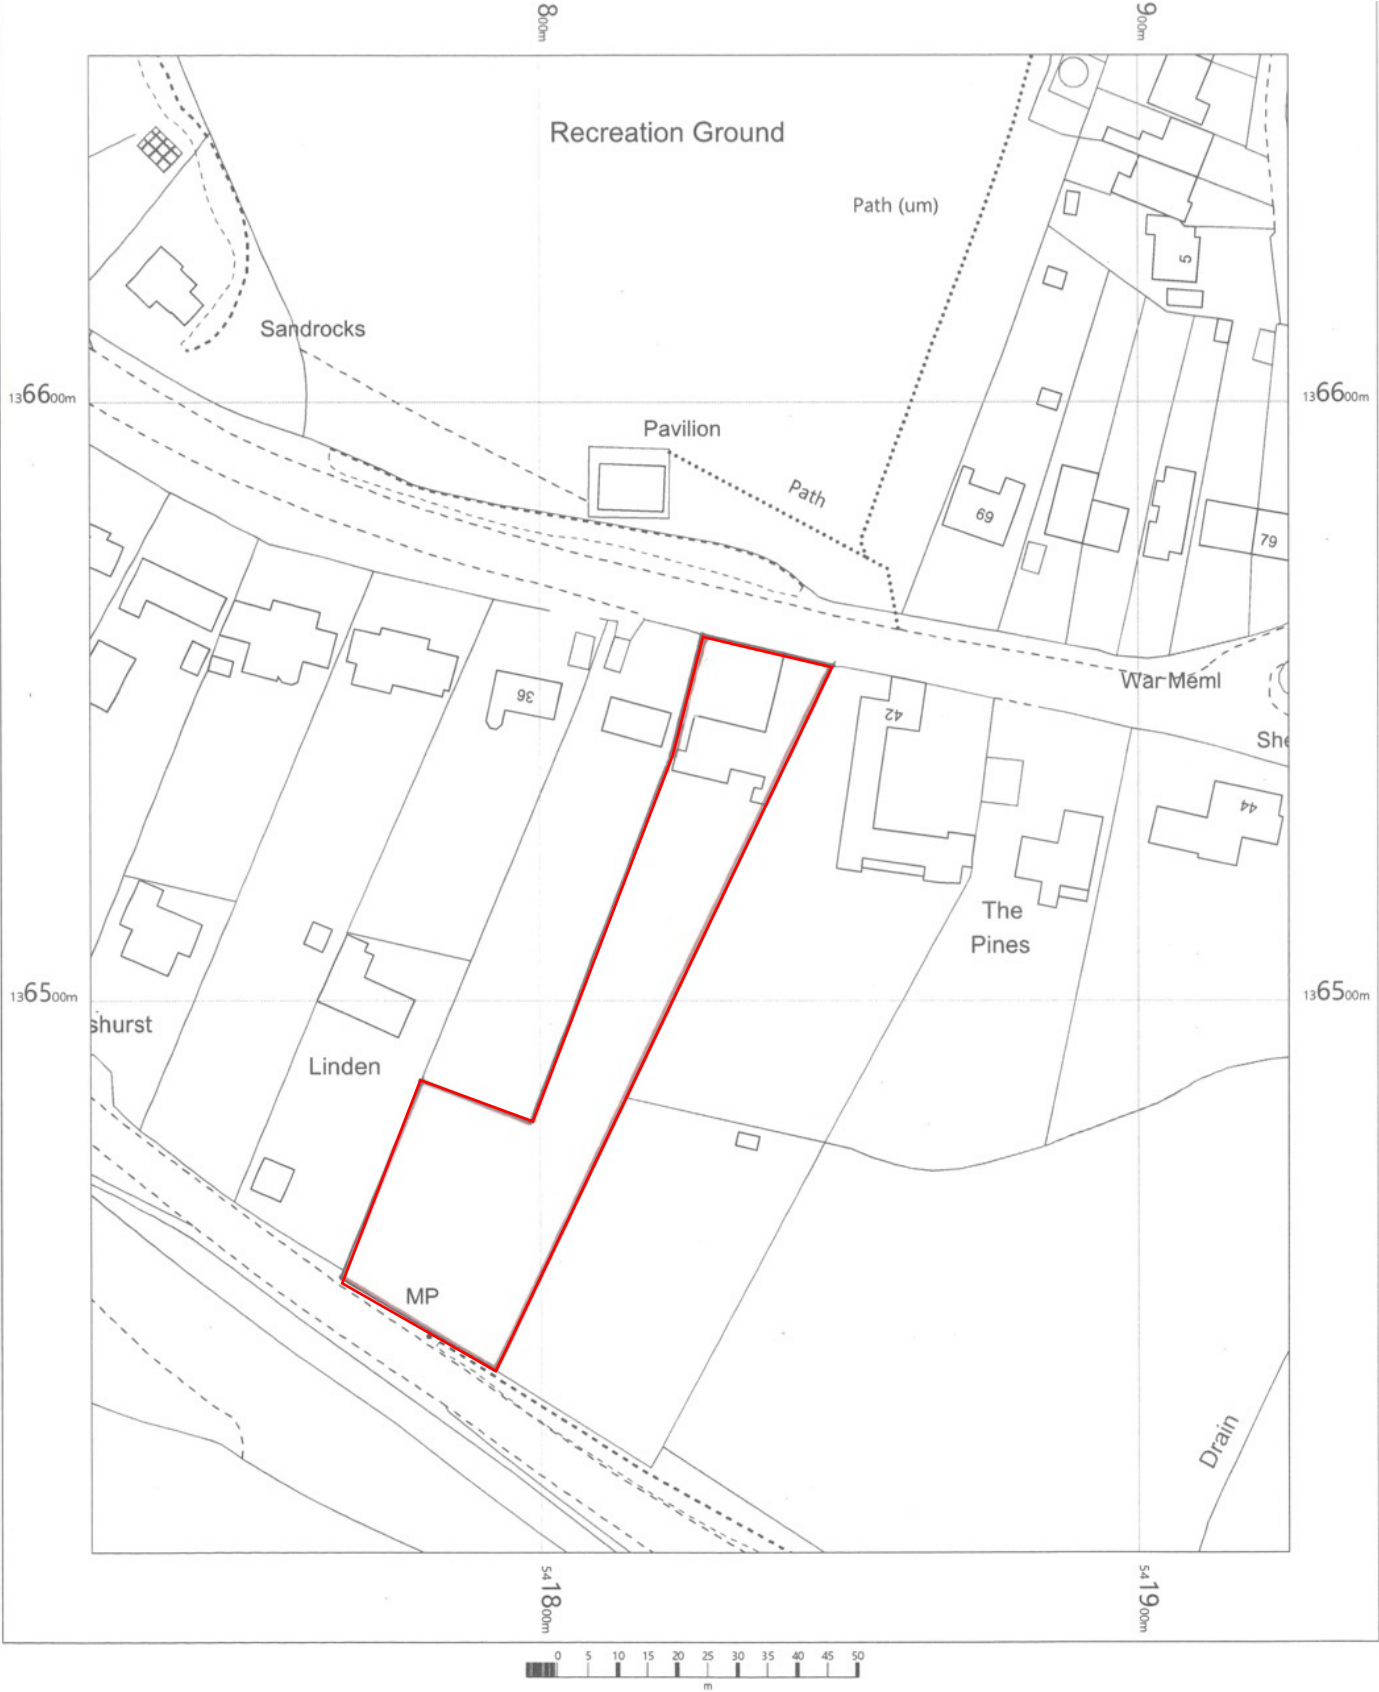

Site Location Plan
1:1250

