


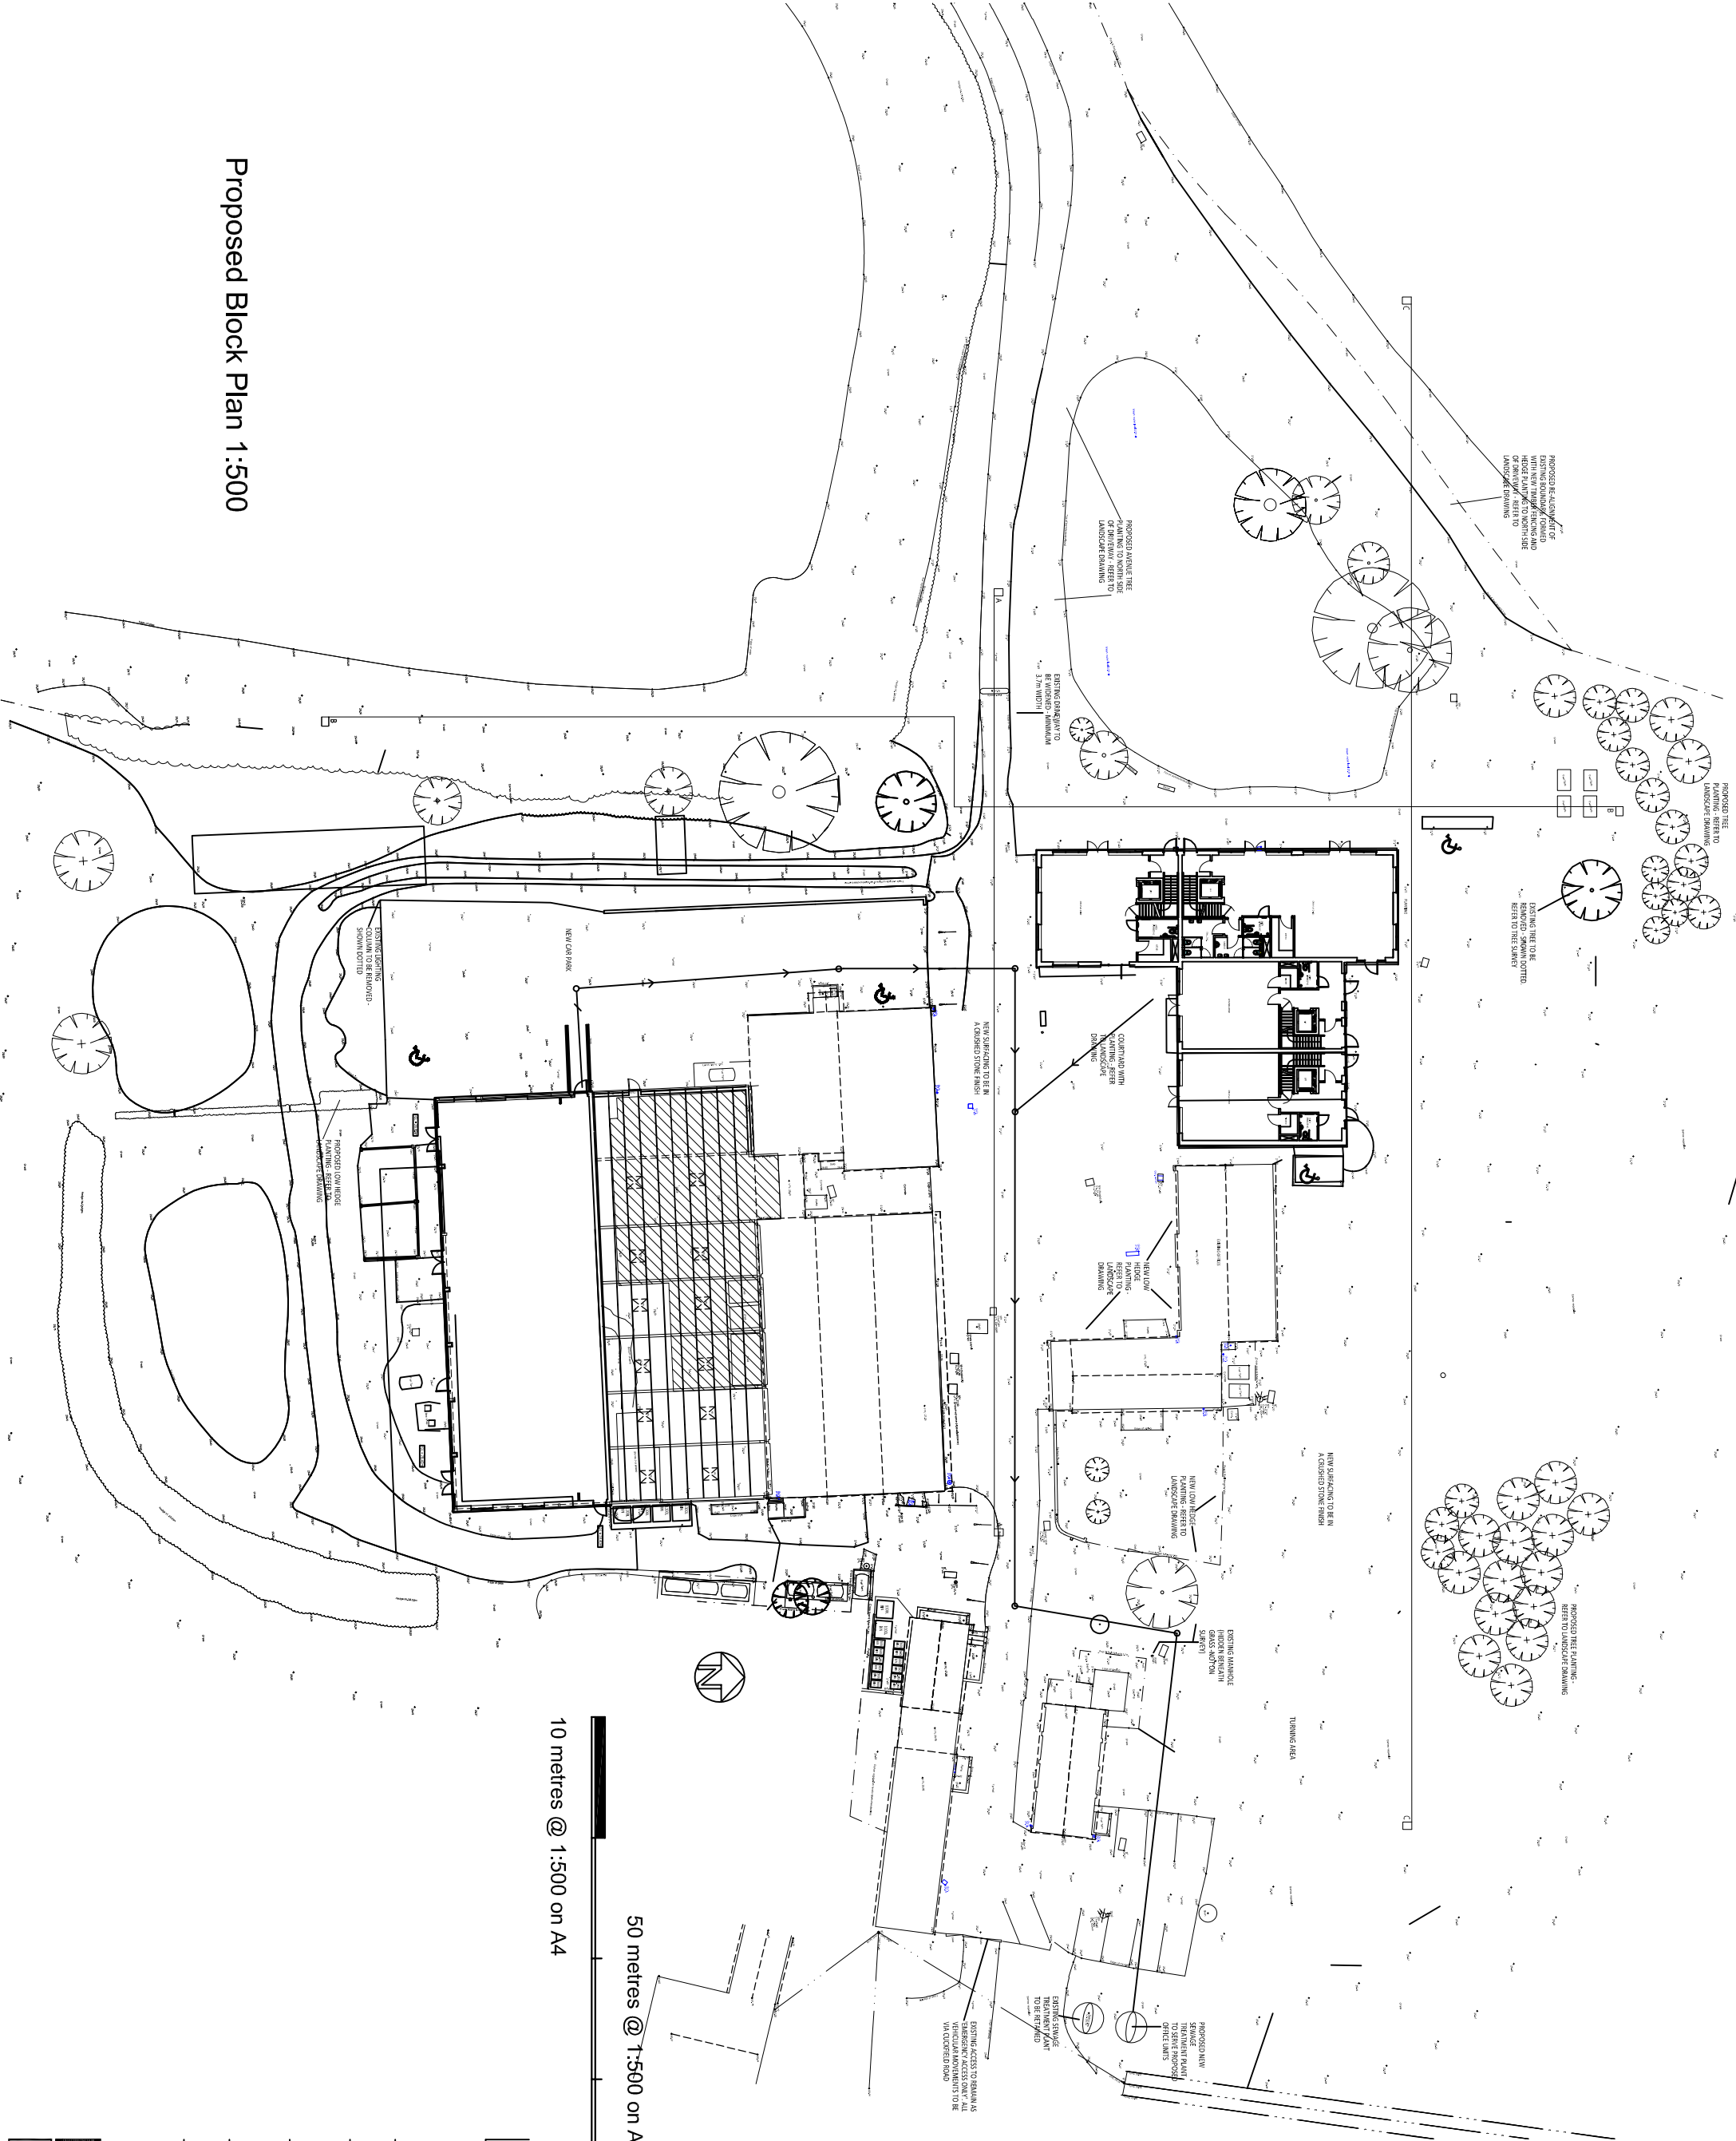

rev.	date

These drawings should be approved by Local Authority Building Control or other appropriate checking Authority prior to commencement of the work.

No dimensions to be scaled from this drawing.
This drawing is copyright.

client

Jeremy Ventham

project

Danworth Farm
Hurslip, Hants

drawing

Block Plan

scale	1:500@A3	date	10.03.25
dwn	CH		

9 Kinton Road
Hursley, Hants, Hampshire
RG10 1PG

tel: 01273 298317
fax: 01273 298317
e-mail: info@shurewingdesign.co.uk

shurewing
Claire Haigh
Associates Ltd

CH 1266 /001

rev.