


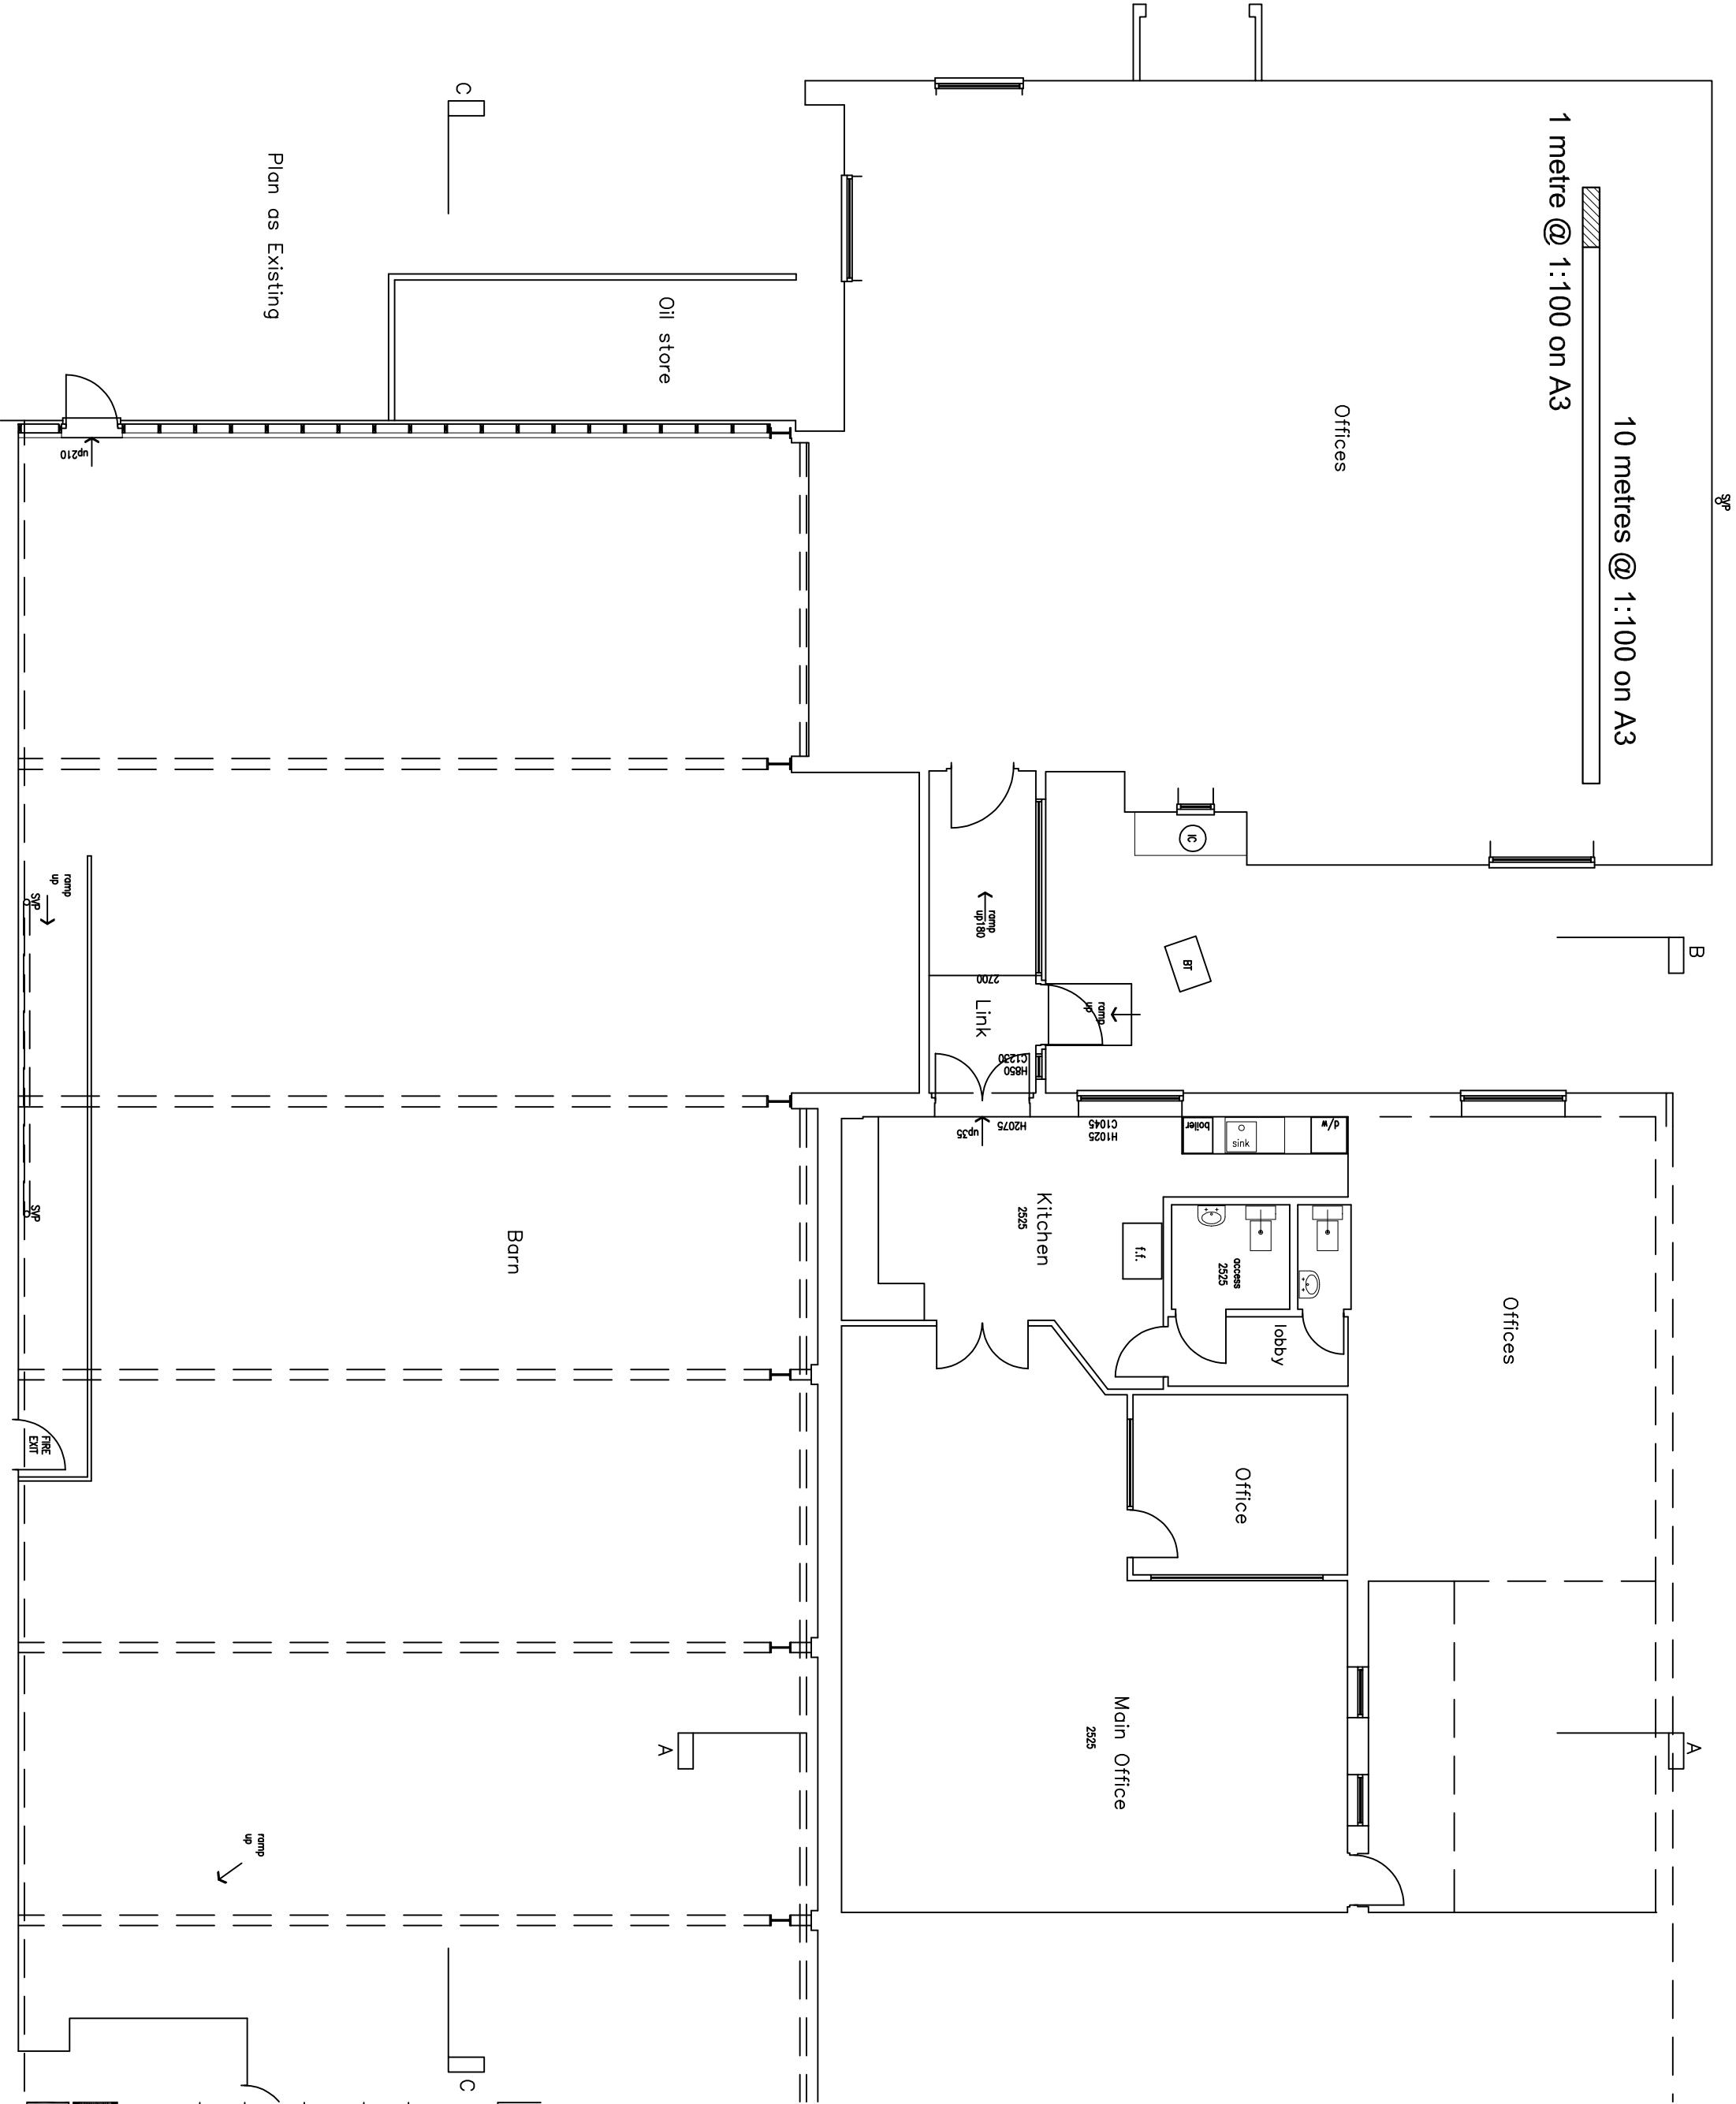

Plan as Existing

rev.	date

These drawings should be approved by Local Authority Building Control or other appropriate checking Authority prior to commencement of the work.
No dimensions to be scaled from this drawing.
This drawing is copyright.

client

Jeremy Ventham

project

Danworth Farm
Hurslipoint

drawing

Existing Plans

scale	1:100@A3	date	21.11.24
drom	CH		

9 Kinton Road
Hove, East Sussex
BN3 9PG
tel: 01273 298317
fax: 01273 298317
e-mail: info@clairehaighassociates.com



CH 1266 /002

rev.