




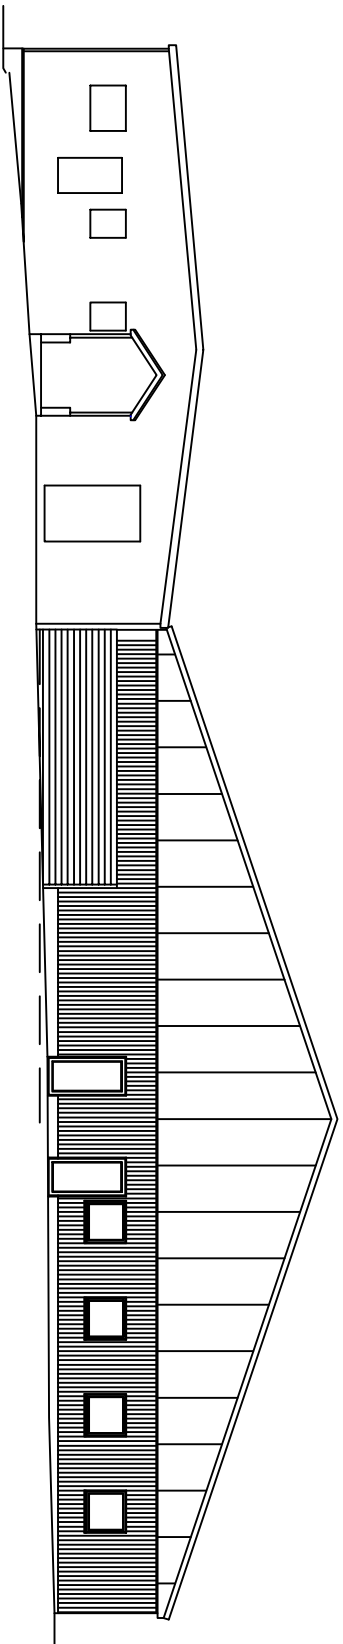


Elevation Front Barn & Unit 16, Copark Side as Existing

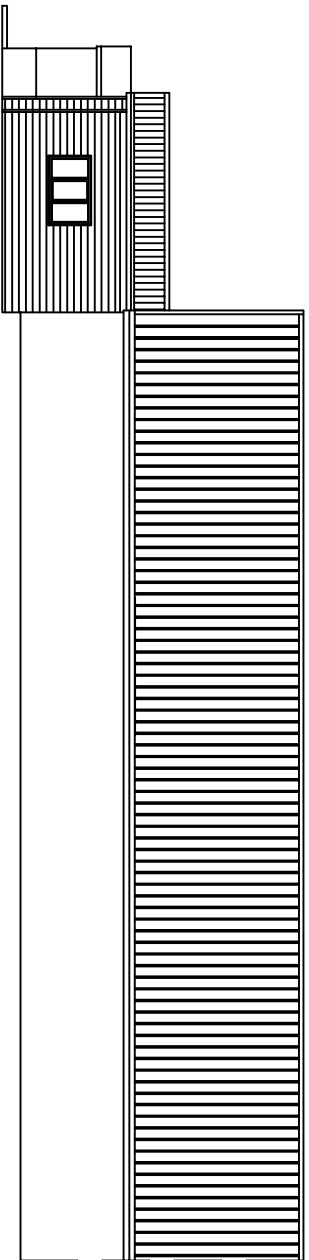

Side Elevation Main Barn as Existing

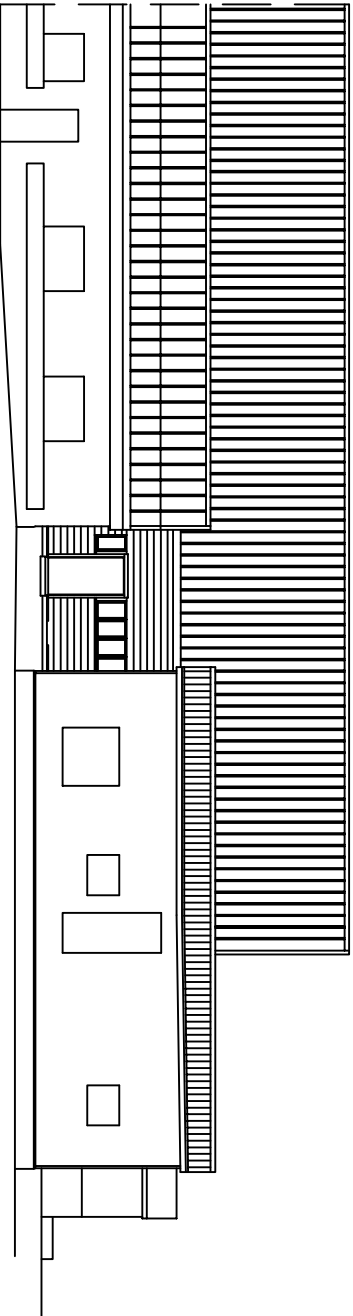

Elevation Drive Side Looking @ the Link as Existing

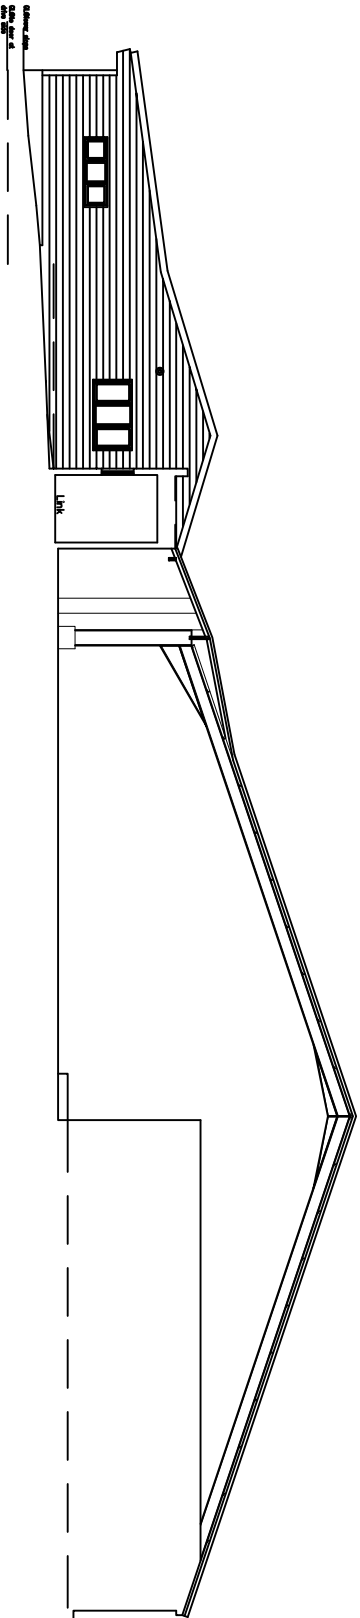


Elevation Leading to Link as Existing

Section BB as Existing

10 metres @ 1:200 on A3



1 metre @ 1:200 on A3

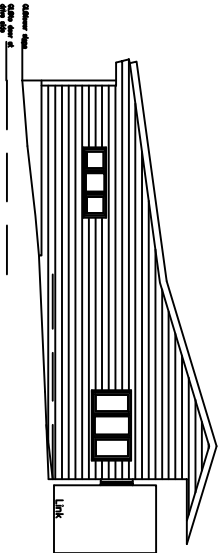

Elevation Leading to Link as Existing

rev.	date
------	------

These drawings should be approved by Local Authority Building Control or other appropriate checking Authority prior to commencement of the work.

No dimensions to be scaled from this drawing.

All dimensions to be checked on site.

This drawing is copyright.

Client

Jeremy Ventham

Project

Danworth Farm
Hurslipoint

Drawing

Existing Elevations

scale	1:200@A3	date	22.10.24
drom	CH		

9 Kemton Road
Horsesham, East Sussex
BN3 7PG

tel: 01273 298317
fax: 01273 298317
e-mail: info@clairehaighassociates.co.uk



Claire Haigh
Associates Ltd

CH 1266 /004

rev.