




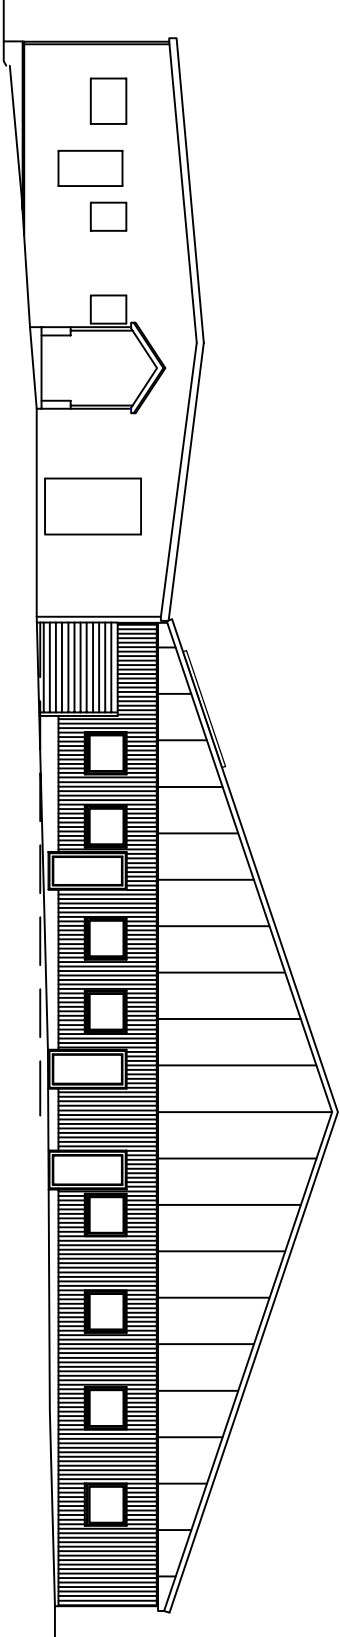


Elevation Front Barn & Unit 16, Copark Side as Proposed

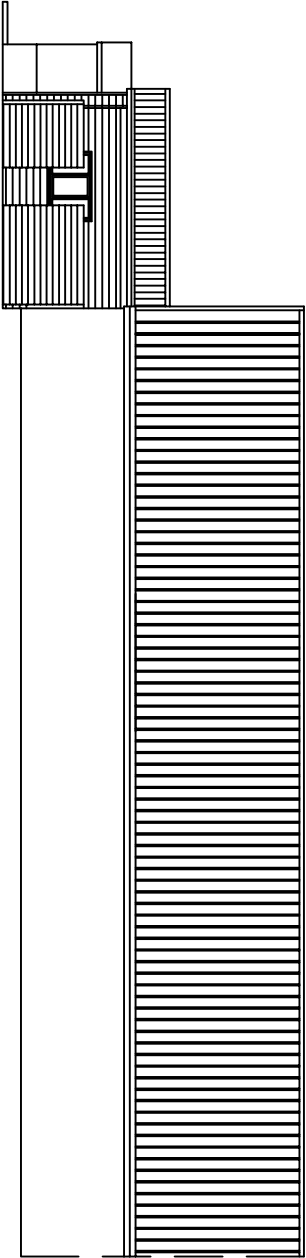

Side Elevation Main Barn as Proposed

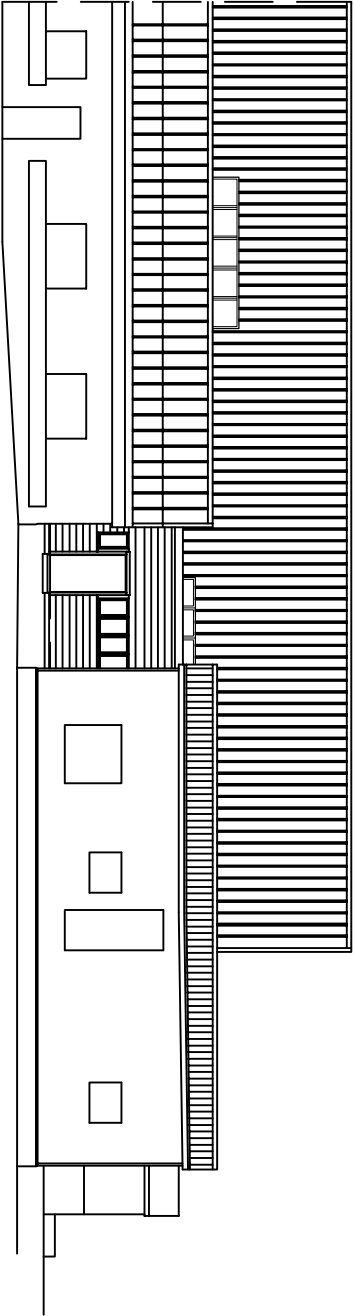

Elevation Drive Side Looking @ the Link as Proposed

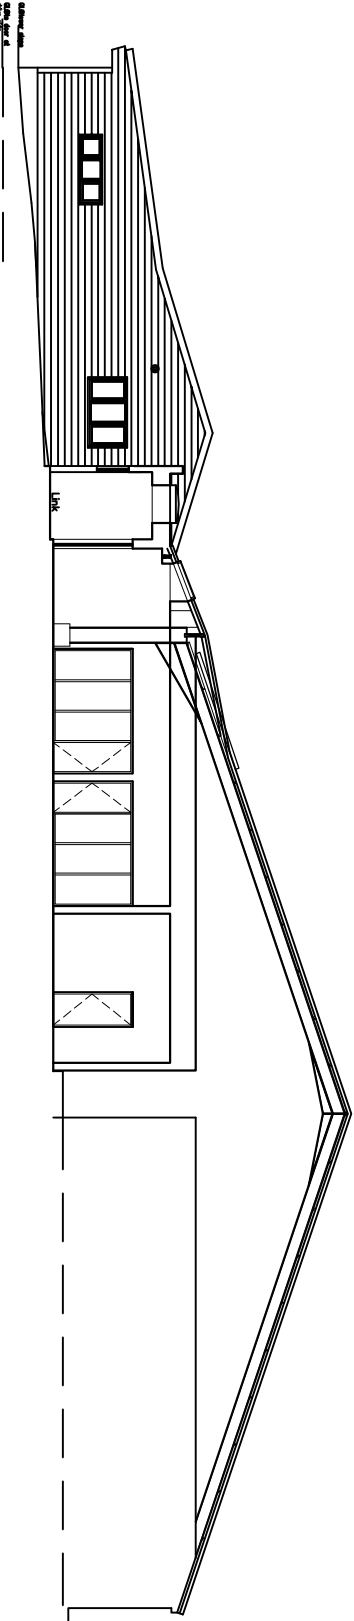


Elevation Leading to Link as Proposed

Section BB as Proposed

10 metres @ 1:200 on A3



1 metre @ 1:200 on A3

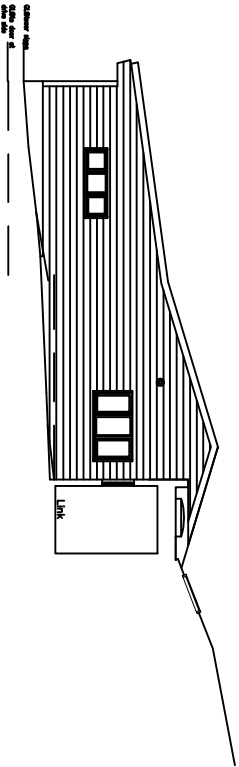

Elevation Leading to Link as Proposed

rev.	date

These drawings should be approved by Local Authority Building Control or other appropriate checking Authority prior to commencement of the work.
No dimensions to be scaled from this drawing.
All dimensions to be checked on site.
This drawing is copyright.

client
Jeremy Ventham

project
Danworth Farm
Hurslipoint

drawing
Proposed Elevations

scale	1:200@A3	date	22.10.24
drom	CH		

9 Kemton Road
Horsesham, East Sussex
BN3 7PG

tel: 01273 298317
fax: 01273 298317
e-mail: info@clairehalghassociates.com



Claire Halgh
Associates Ltd

CH 1266 /007

rev.