


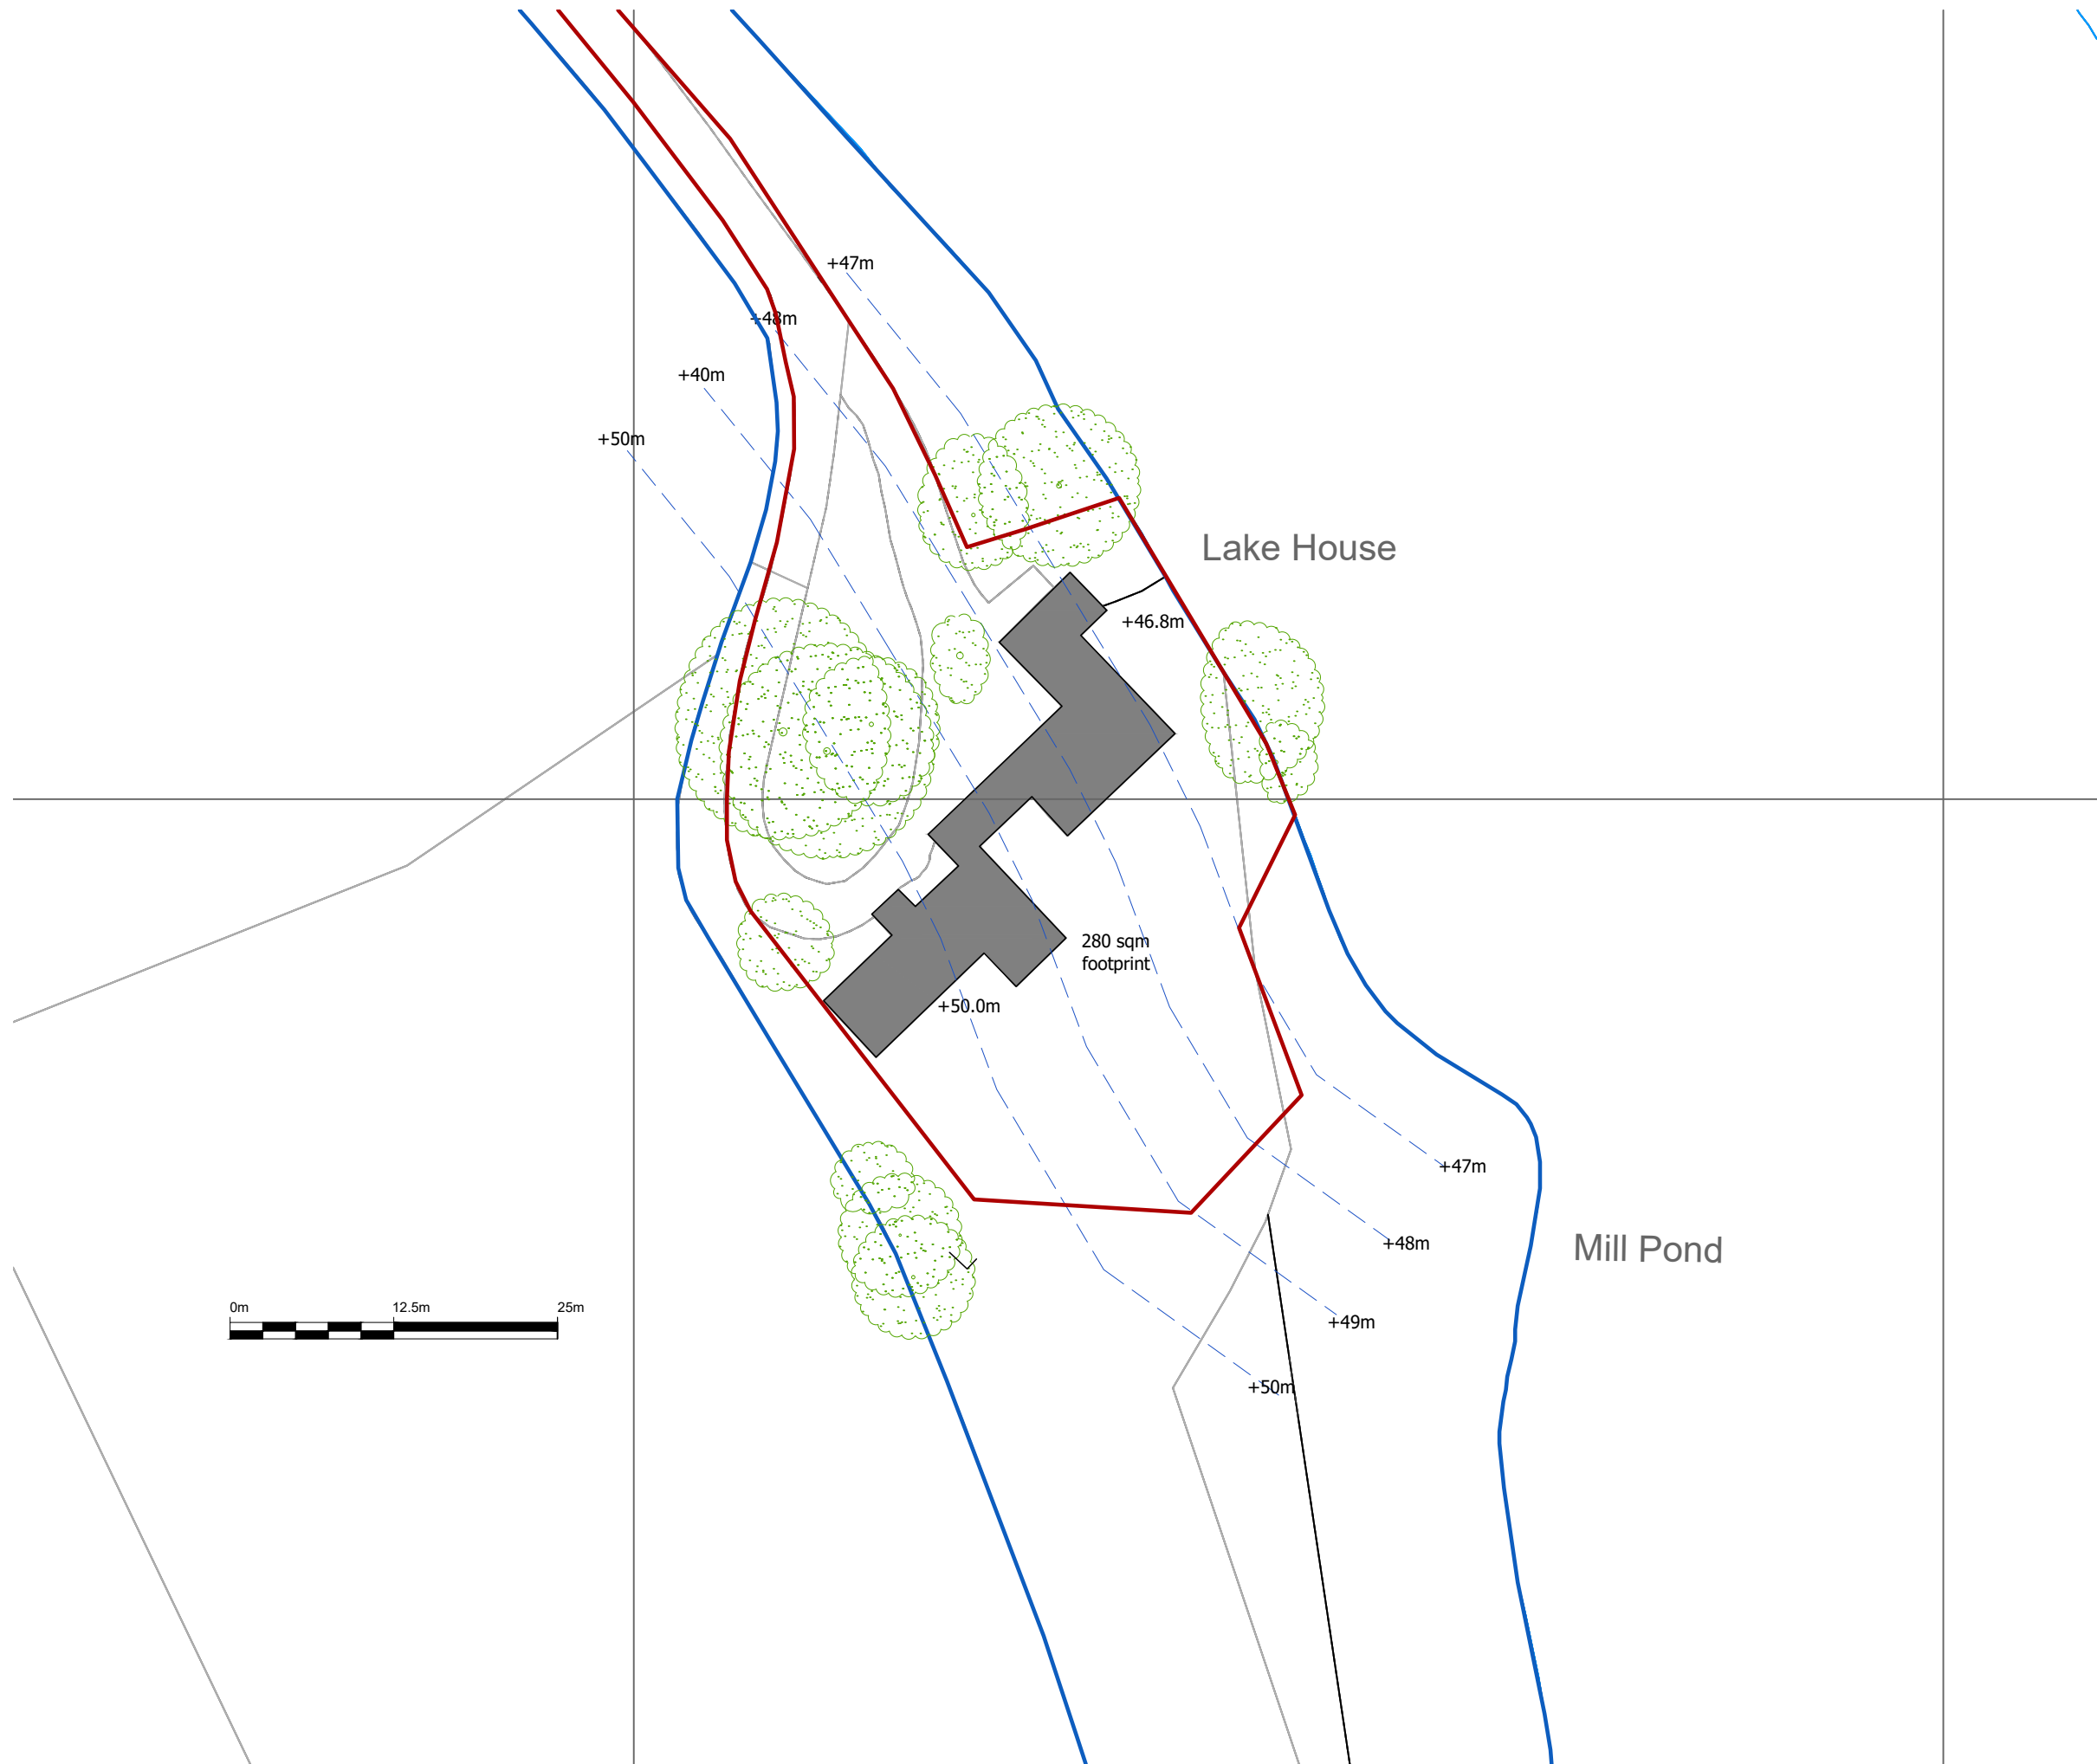

NOTES:

1. THESE DRAWINGS ARE FOR PLANNING PURPOSES ONLY

2. BUILDING CONTRACTORS SHOULD NOT SCALE FROM THESE DRAWINGS.

Key:

- Site Boundary
- Ownership Boundary
- Existing buildings

BY	DATE	DESCRIPTION	REV
PLANIT CONSULTING TOWN PLANNING & PROPERTY ADVISERS T. 01483 415753 E. info@planitconsulting.co.uk www.planitconsulting.co.uk			
CLIENT: Mr P. Williams			
PROJECT: The Lake House, Rowfant			
DRAWING TITLE: Block Plan, existing			
STATUS: Planning			
SCALE: 1:500 @A3		DATE: 14/03/2024	
DRAWN BY: AC	DRAWING NUMBER: A.002	REVISION: -	