
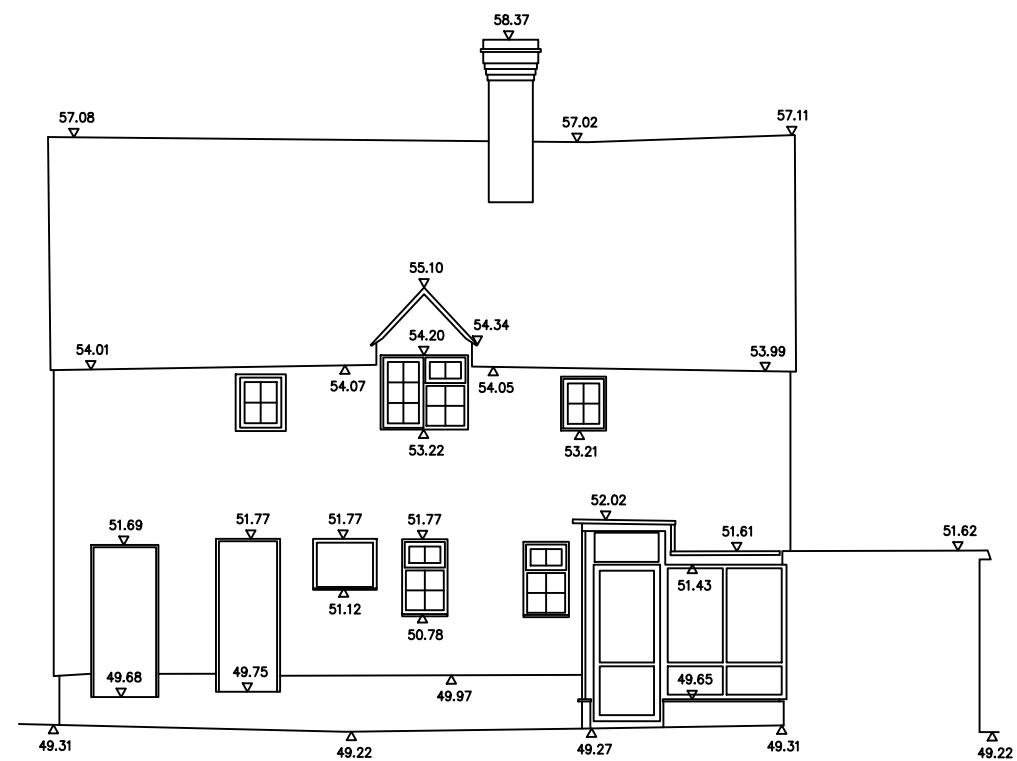
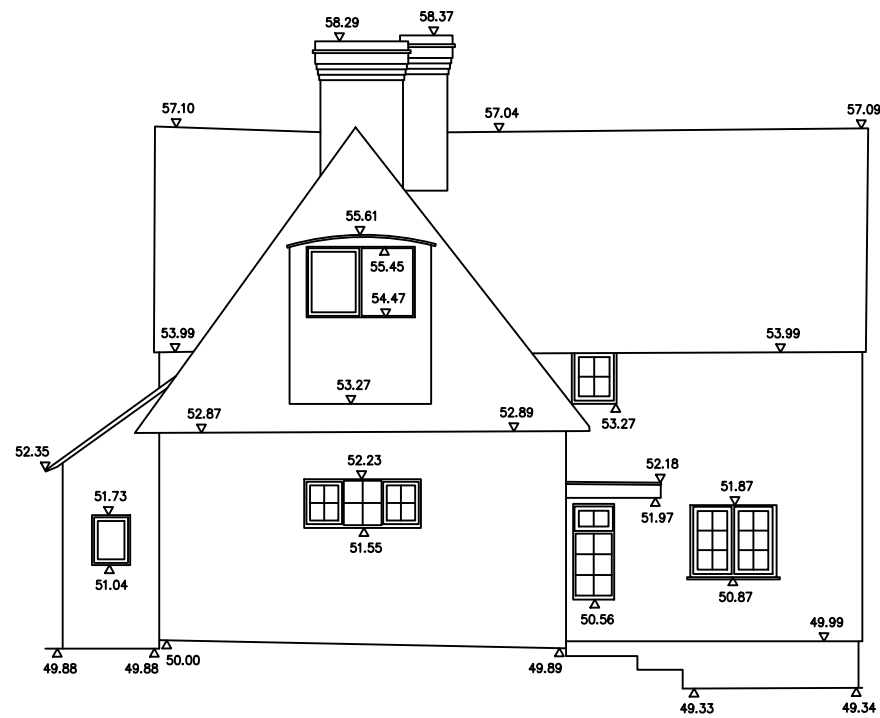


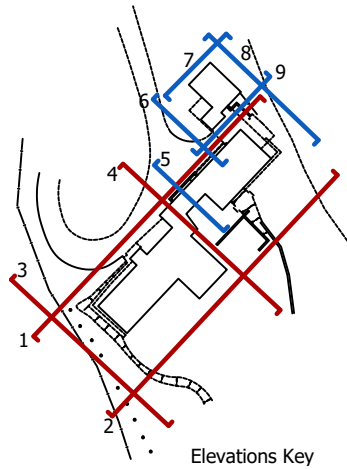

NOTES:

1. THESE DRAWINGS ARE FOR PLANNING PURPOSES ONLY
2. BUILDING CONTRACTORS SHOULD NOT SCALE FROM THESE DRAWINGS.

BY	DATE	DESCRIPTION	REV
PLANIT CONSULTING			
TOWN PLANNING & PROPERTY ADVISERS			
T. 01483 415753 E. info@planitconsulting.co.uk www.planitconsulting.co.uk			
CLIENT: Mr P. Williams			
PROJECT: The Lake House, Rowfant			
DRAWING TITLE: Existing Elevations, Sides, Main House			
STATUS: Planning			
SCALE: 1:100 @ A3		DATE: 20/01/2024	
DRAWN BY: AC		DRAWING NUMBER: A.201	
		REVISION: -	