


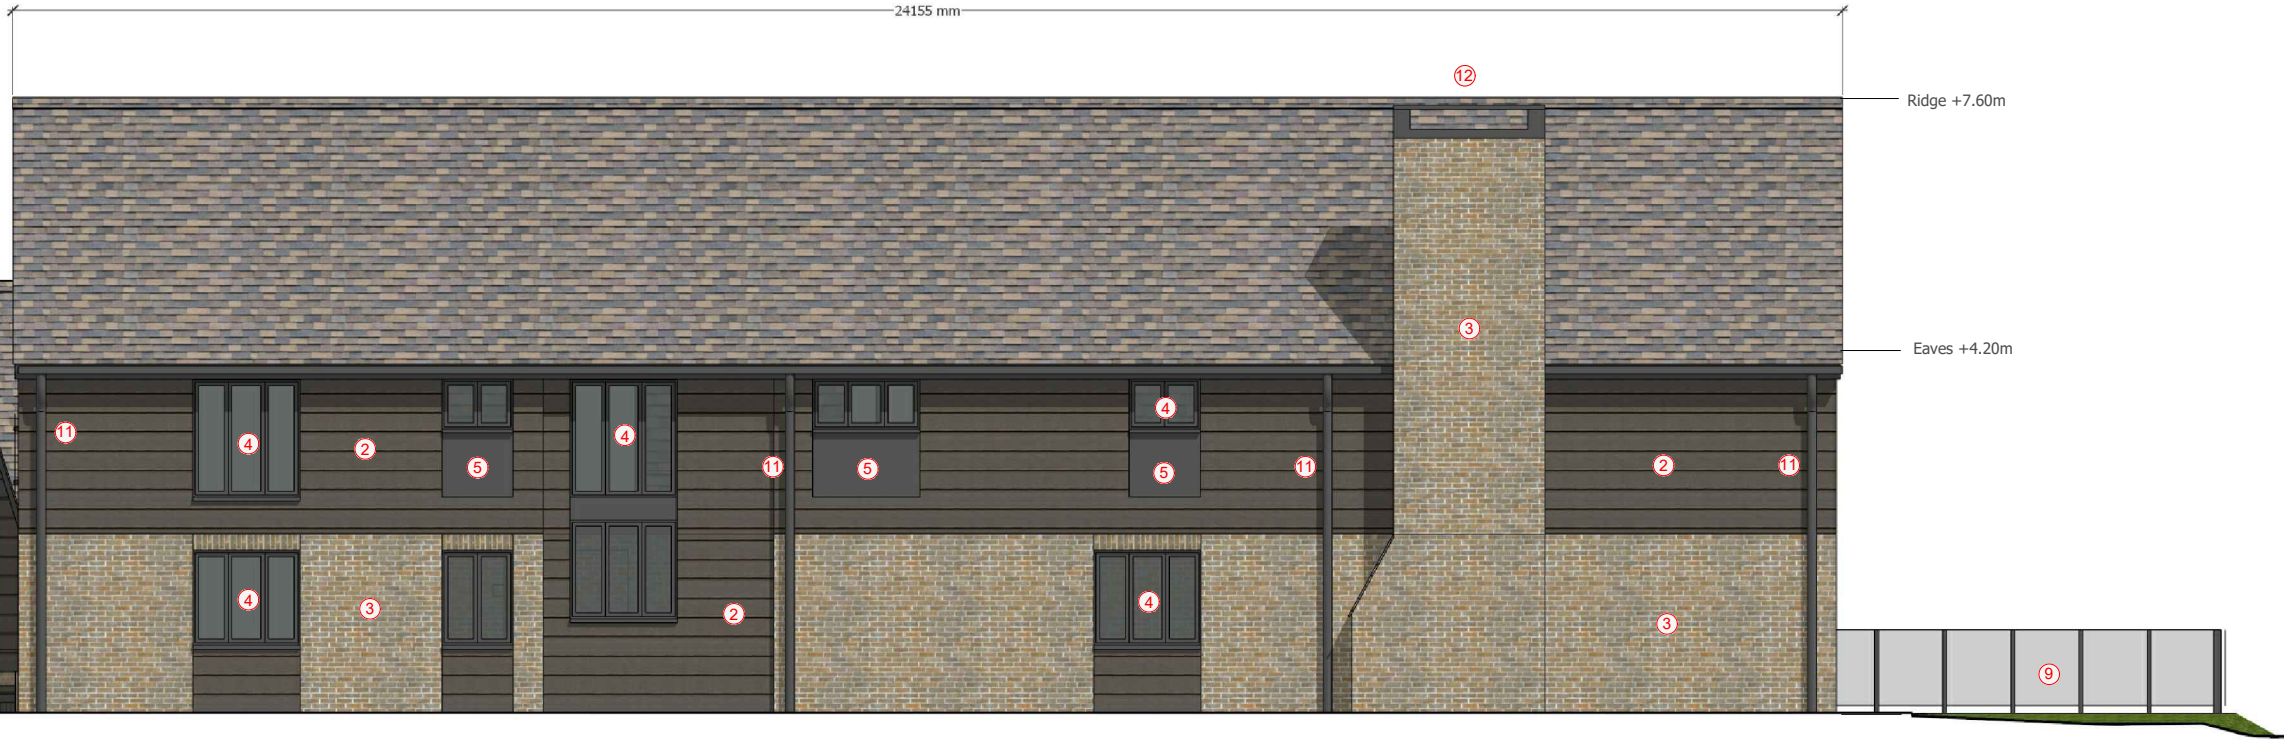

Side Elevation (South West, Main House)

NB: All levels taken from Upper External Ground Level +0.00m

0m 2m 4m 6m 8m 10m



Side Elevation (North East, Main House)

NB: All levels taken from Upper External Ground Level +0.00m

0m 2m 4m 6m 8m 10m

NOTES:

1. THESE DRAWINGS ARE FOR PLANNING PURPOSES ONLY

2. BUILDING CONTRACTORS SHOULD NOT SCALE FROM THESE DRAWINGS.

- 1 Concrete roofing tile
- 2 Larch cladding
- 3 Variegated buff brick
- 4 Grey/brown double glazed aluminium units
- 5 Grey/brown pc aluminium spandrel
- 6 Textured cement render
- 7 Painted hardwood door
- 8 Timber garage doors
- 9 Tempered glass balustrade
- 10 Painted timber fascia
- 11 Aluminium guttering & downpipes, dark grey/brown
- 12 Blackened steel chimney cap

BY	DATE	DESCRIPTION	REV
PLANIT CONSULTING TOWN PLANNING & PROPERTY ADVISERS T. 01483 415753 E. info@planitconsulting.co.uk www.planitconsulting.co.uk			
CLIENT: Mr P. Williams			
PROJECT: The Lake House, Rowfant			
DRAWING TITLE: Proposed Elevations, Sides Main House			
STATUS: Planning			
SCALE: 1:100 @ A3		DATE: 11/07/2024	
DRAWN BY: AC	DRAWING NUMBER: A.204	REVISION: -	