


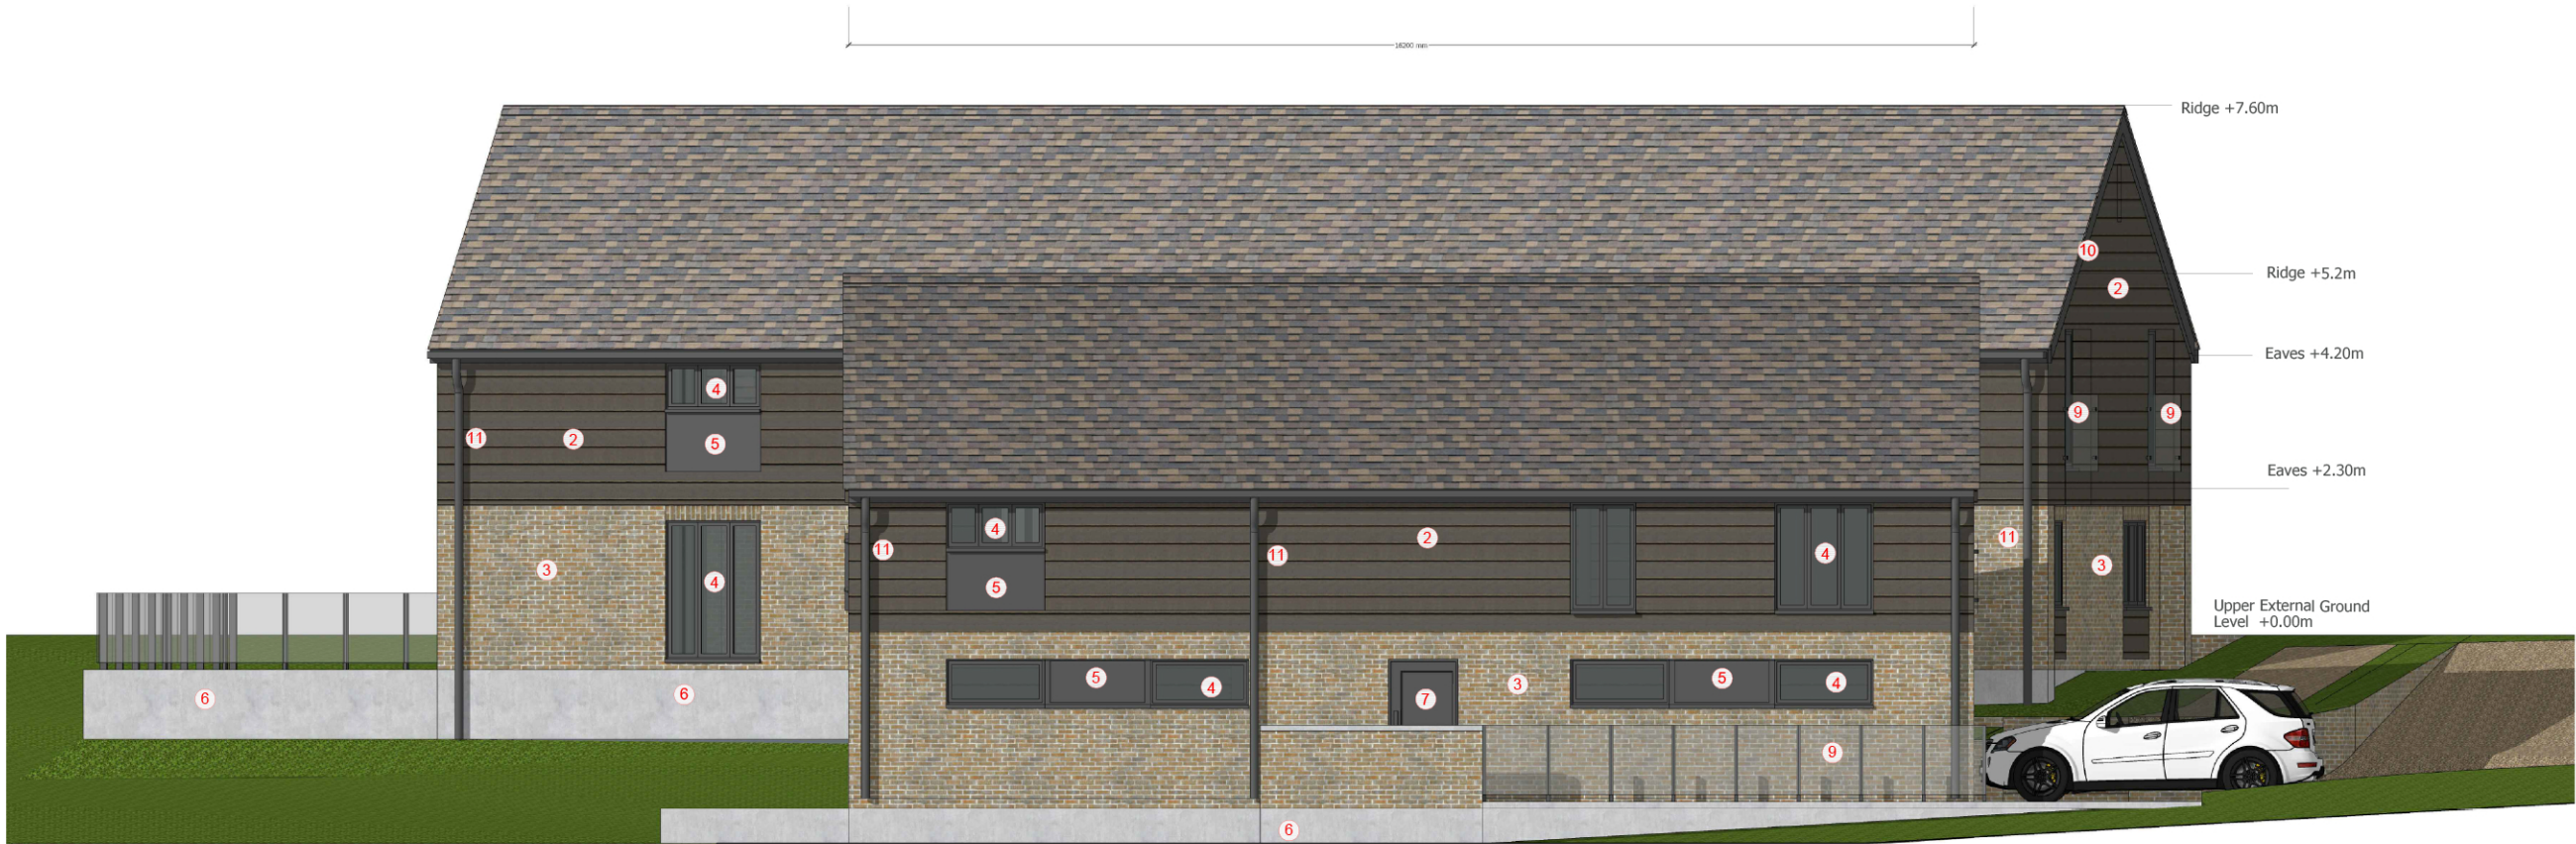

Side Elevation (North North East Annexe)

NB: All levels taken from Upper External Ground Level +0.00m



Side Elevation (South South West, Annexe)

NB: All levels taken from Upper External Ground Level +0.00m



- NOTES:
1. THESE DRAWINGS ARE FOR PLANNING PURPOSES ONLY
  2. BUILDING CONTRACTORS SHOULD NOT SCALE FROM THESE DRAWINGS.

- 1 Concrete roofing tile
- 2 Larch cladding
- 3 Variegated buff brick
- 4 Grey/brown double glazed aluminium units
- 5 Grey/brown pc aluminium spandrel
- 6 Textured cement render
- 7 Painted hardwood door
- 8 Timber garage doors
- 9 Tempered glass balustrade
- 10 Painted timber fascia
- 11 Aluminium guttering & downpipes, dark grey/brown
- 12 Blackened steel chimney cap

| BY   | DATE | DESCRIPTION              | REV |
|---|------|--------------------------|-----|
| <b>PLANIT</b><br>CONSULTING<br>TOWN PLANNING & PROPERTY ADVISERS<br>T. 01483 415753 E. info@planitconsulting.co.uk<br>www.planitconsulting.co.uk |      |                          |     |
| CLIENT:<br>Mr P. Williams   |      |                          |     |
| PROJECT:<br>The Lake House, Rowfant   |      |                          |     |
| DRAWING TITLE:<br>Proposed Elevations, Sides Annexe                                                                                              |      |                          |     |
| STATUS:<br>Planning   |      |                          |     |
| SCALE:<br>1:100 @ A3   |      | DATE:<br>11/07/2024      |     |
| DRAWN BY:<br>AC   |      | DRAWING NUMBER:<br>A.205 |     |
|   |      | REVISION:<br>-           |     |