
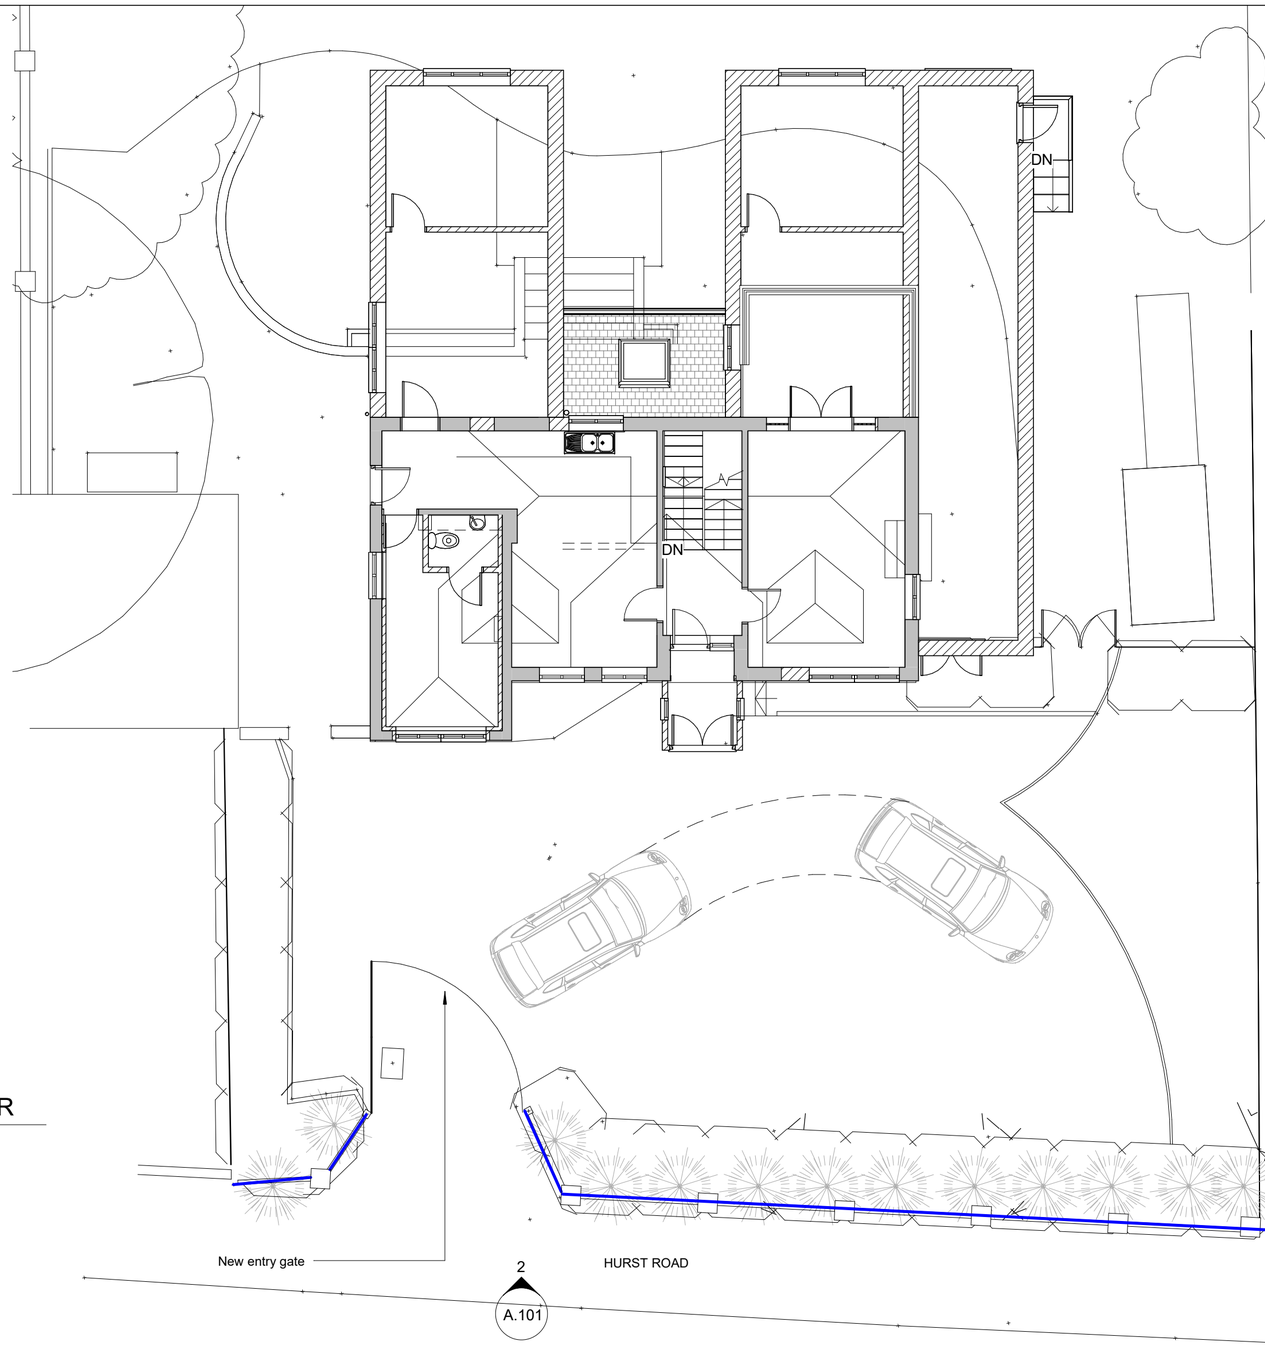


1 GROUND FLOOR
1 : 100

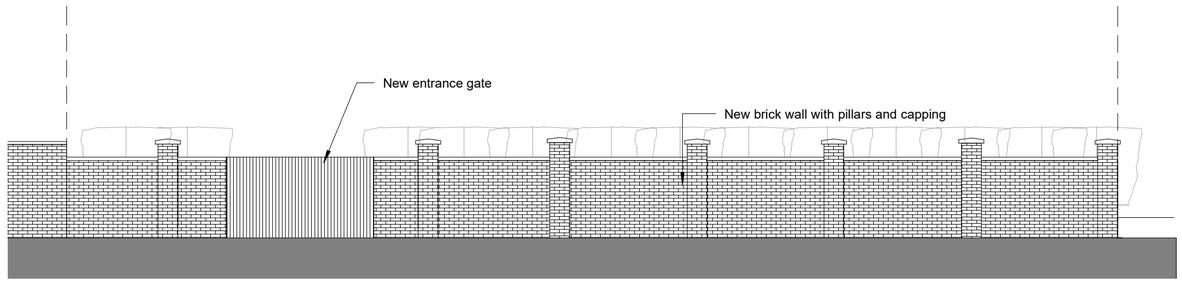

2 FRONTAGE ELEVATION
1 : 100

LINE OF WALL TO BE REPLACED

0m 2m 4m 6m 8m 10m

VISUAL SCALE 1:100 @ A2

Rev	Description	Date

KRONA DESIGN
ARCHITECTURAL DESIGN & DRAFTING
4 Union Place | Worthing | BN11 1LG
info@kronadesign.co.uk | kronadesign.co.uk
Tel: 01903 256150 Mob: 07827 994111

PROJECT
New Front Wall

ADDRESS
50 Hurst Road
Hassocks
West Sussex

TITLE
As Proposed

CLIENT
Wooj Property Ltd.

DRAWN	STATUS	DATE
JLB	Design	19/08/25

SCALE (@ A2)	PROJECT NUMBER
1 : 100	KD.1747

DRAWING NUMBER	REV
A.101	B

© KRONA DESIGN