

Lywood Barn - Planning Question

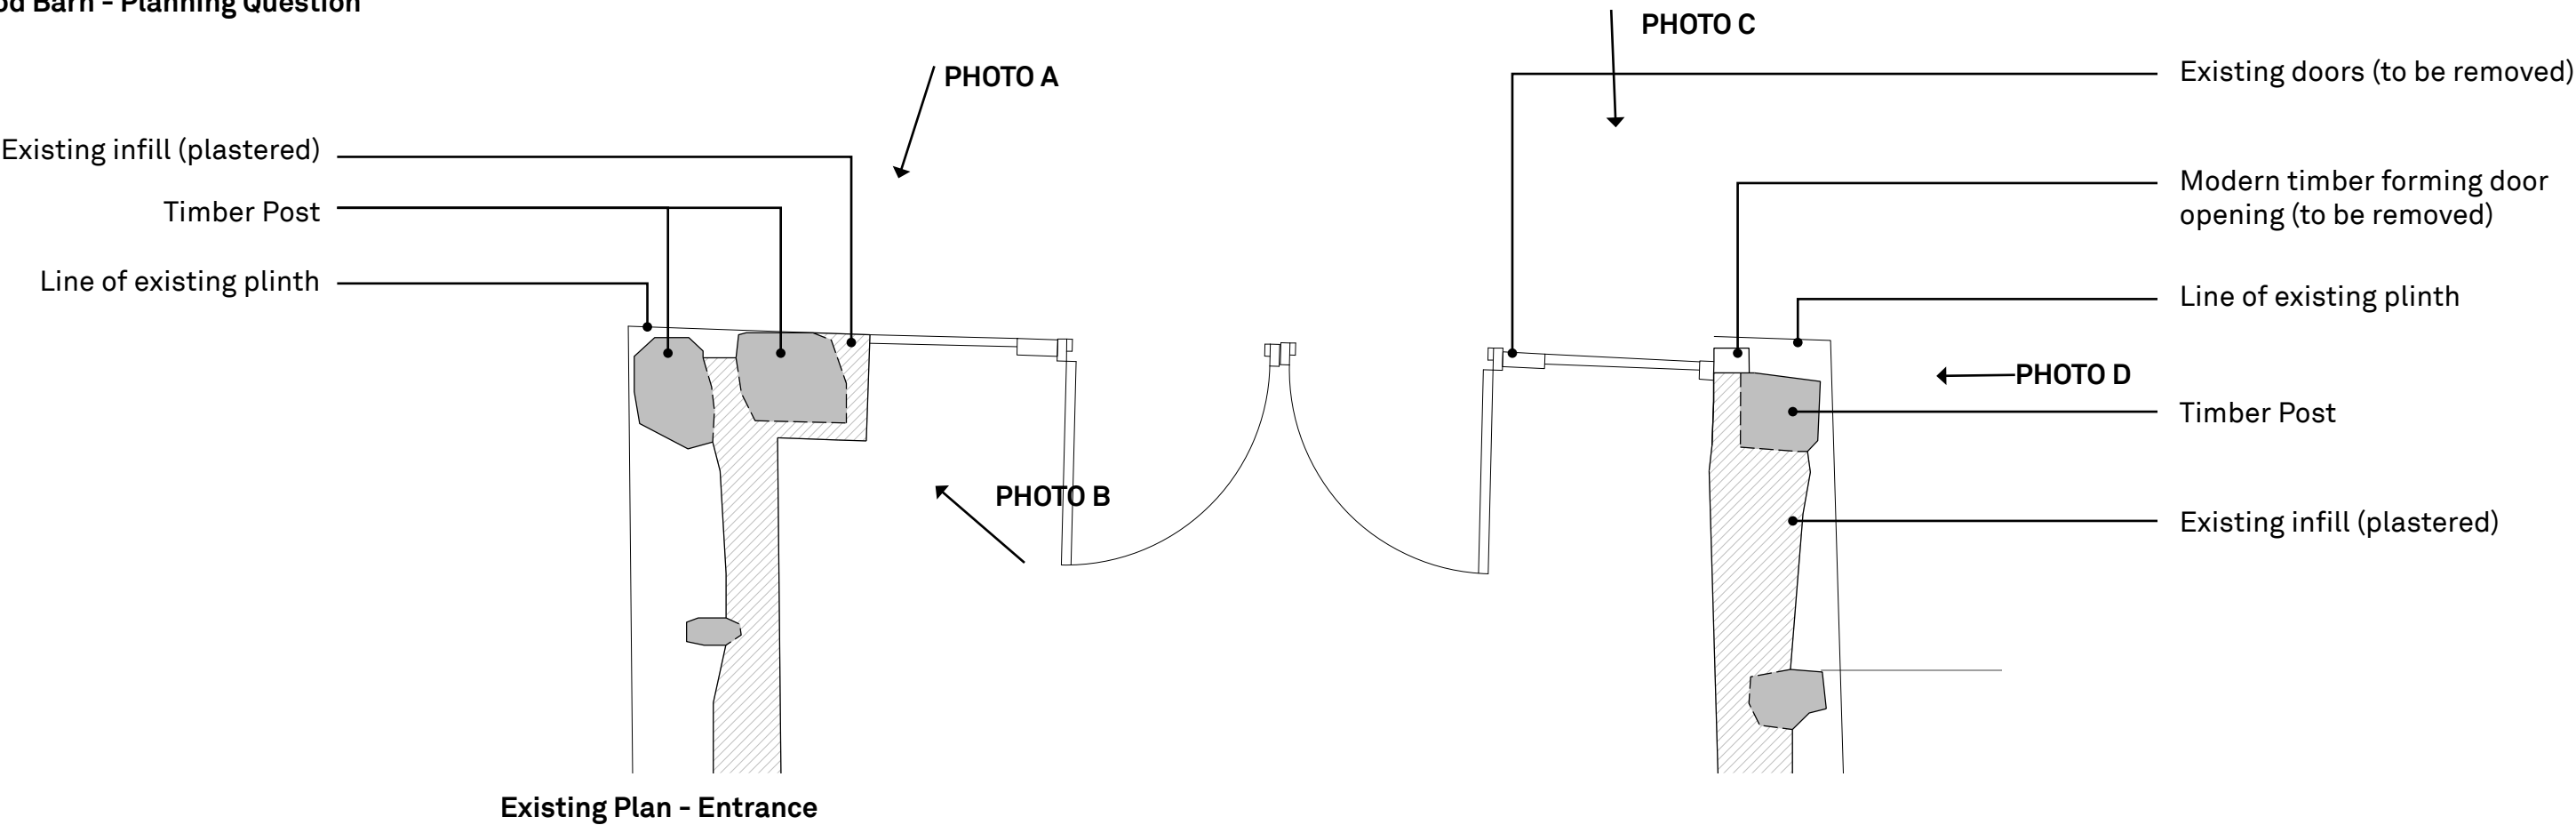


PHOTO A
Existing condition shows plaster on side adjacent to door



PHOTO B
The side of the timber post is not visible

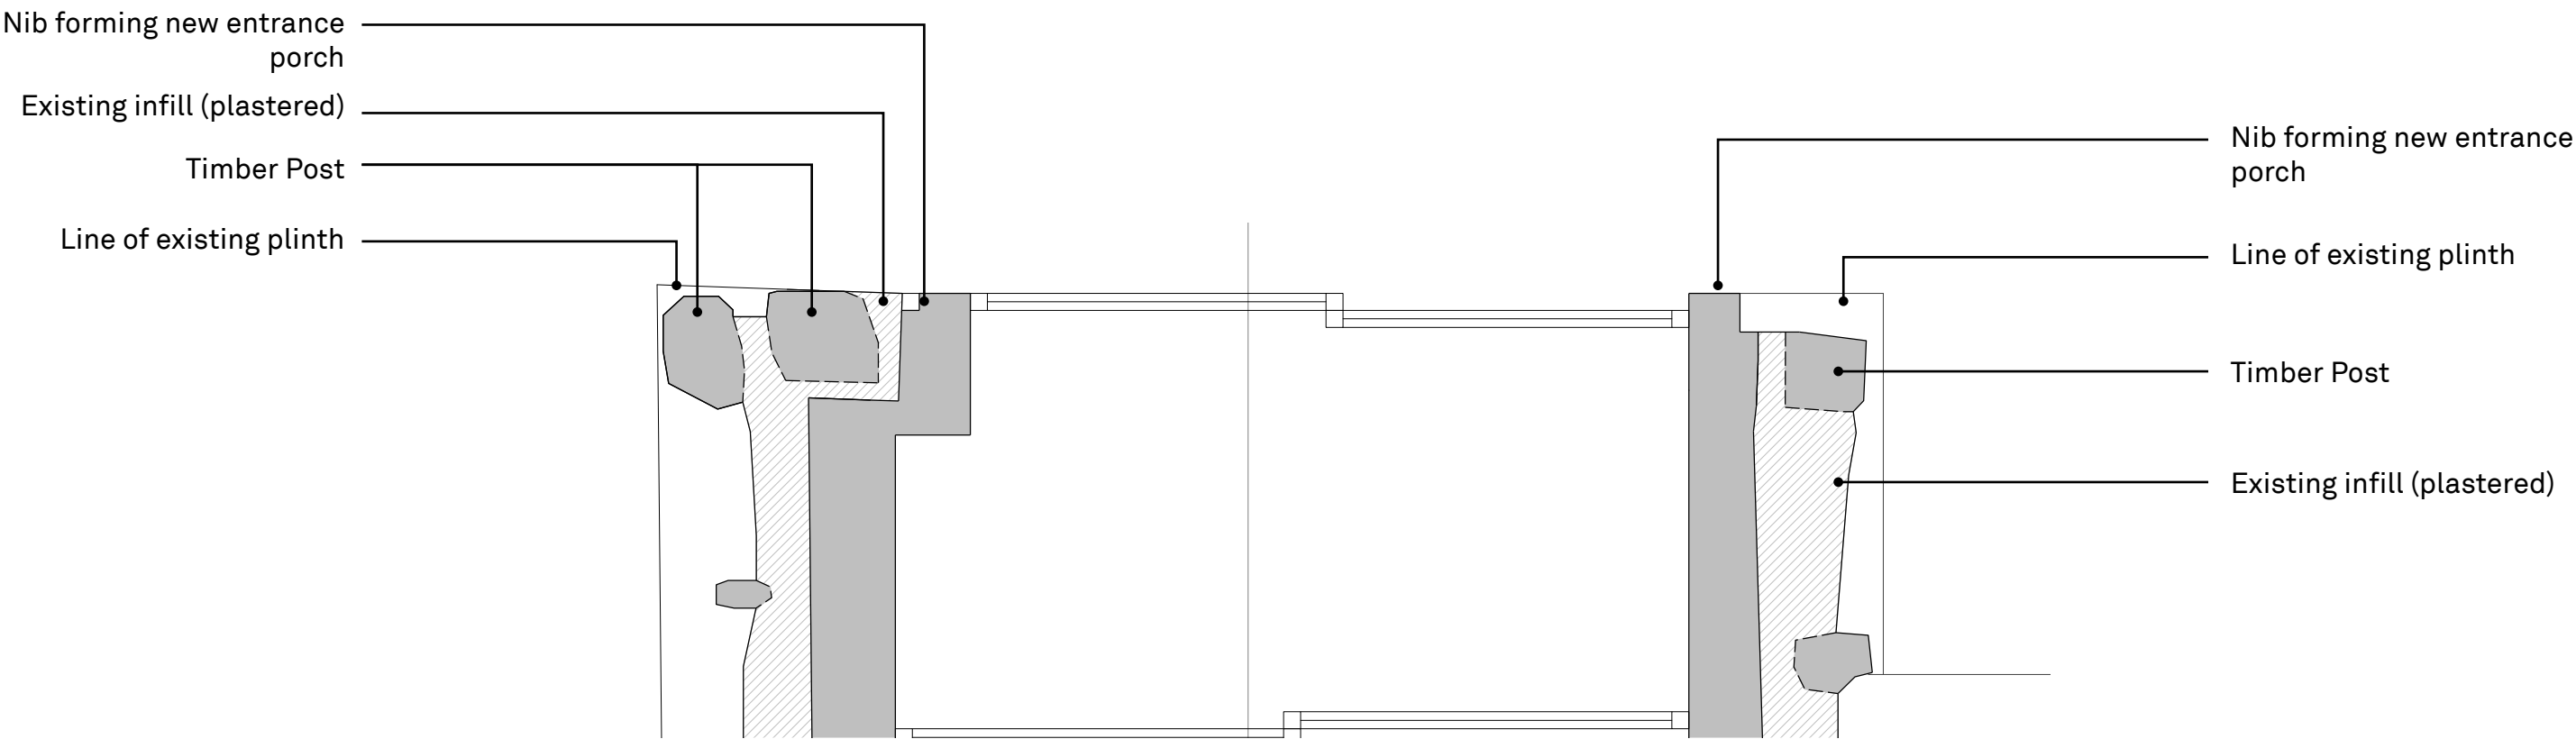


PHOTO C
Two sides of original post are visible with a modern timber fixed in front forming door opening



PHOTO D
The modern timber fixed in front of the existing post. The modern timber is to be removed.

Lywood Barn - Planning Question



Proposed Plan - Entrance

Summary

The existing and proposed plans have been updated to give a more accurate reflection of the existing site condition. The internal articulation of the proposed porch has been amended so that it will not conceal the existing posts. The proposed nibs are set inside the existing posts so as not to obscure any view that currently exists.