


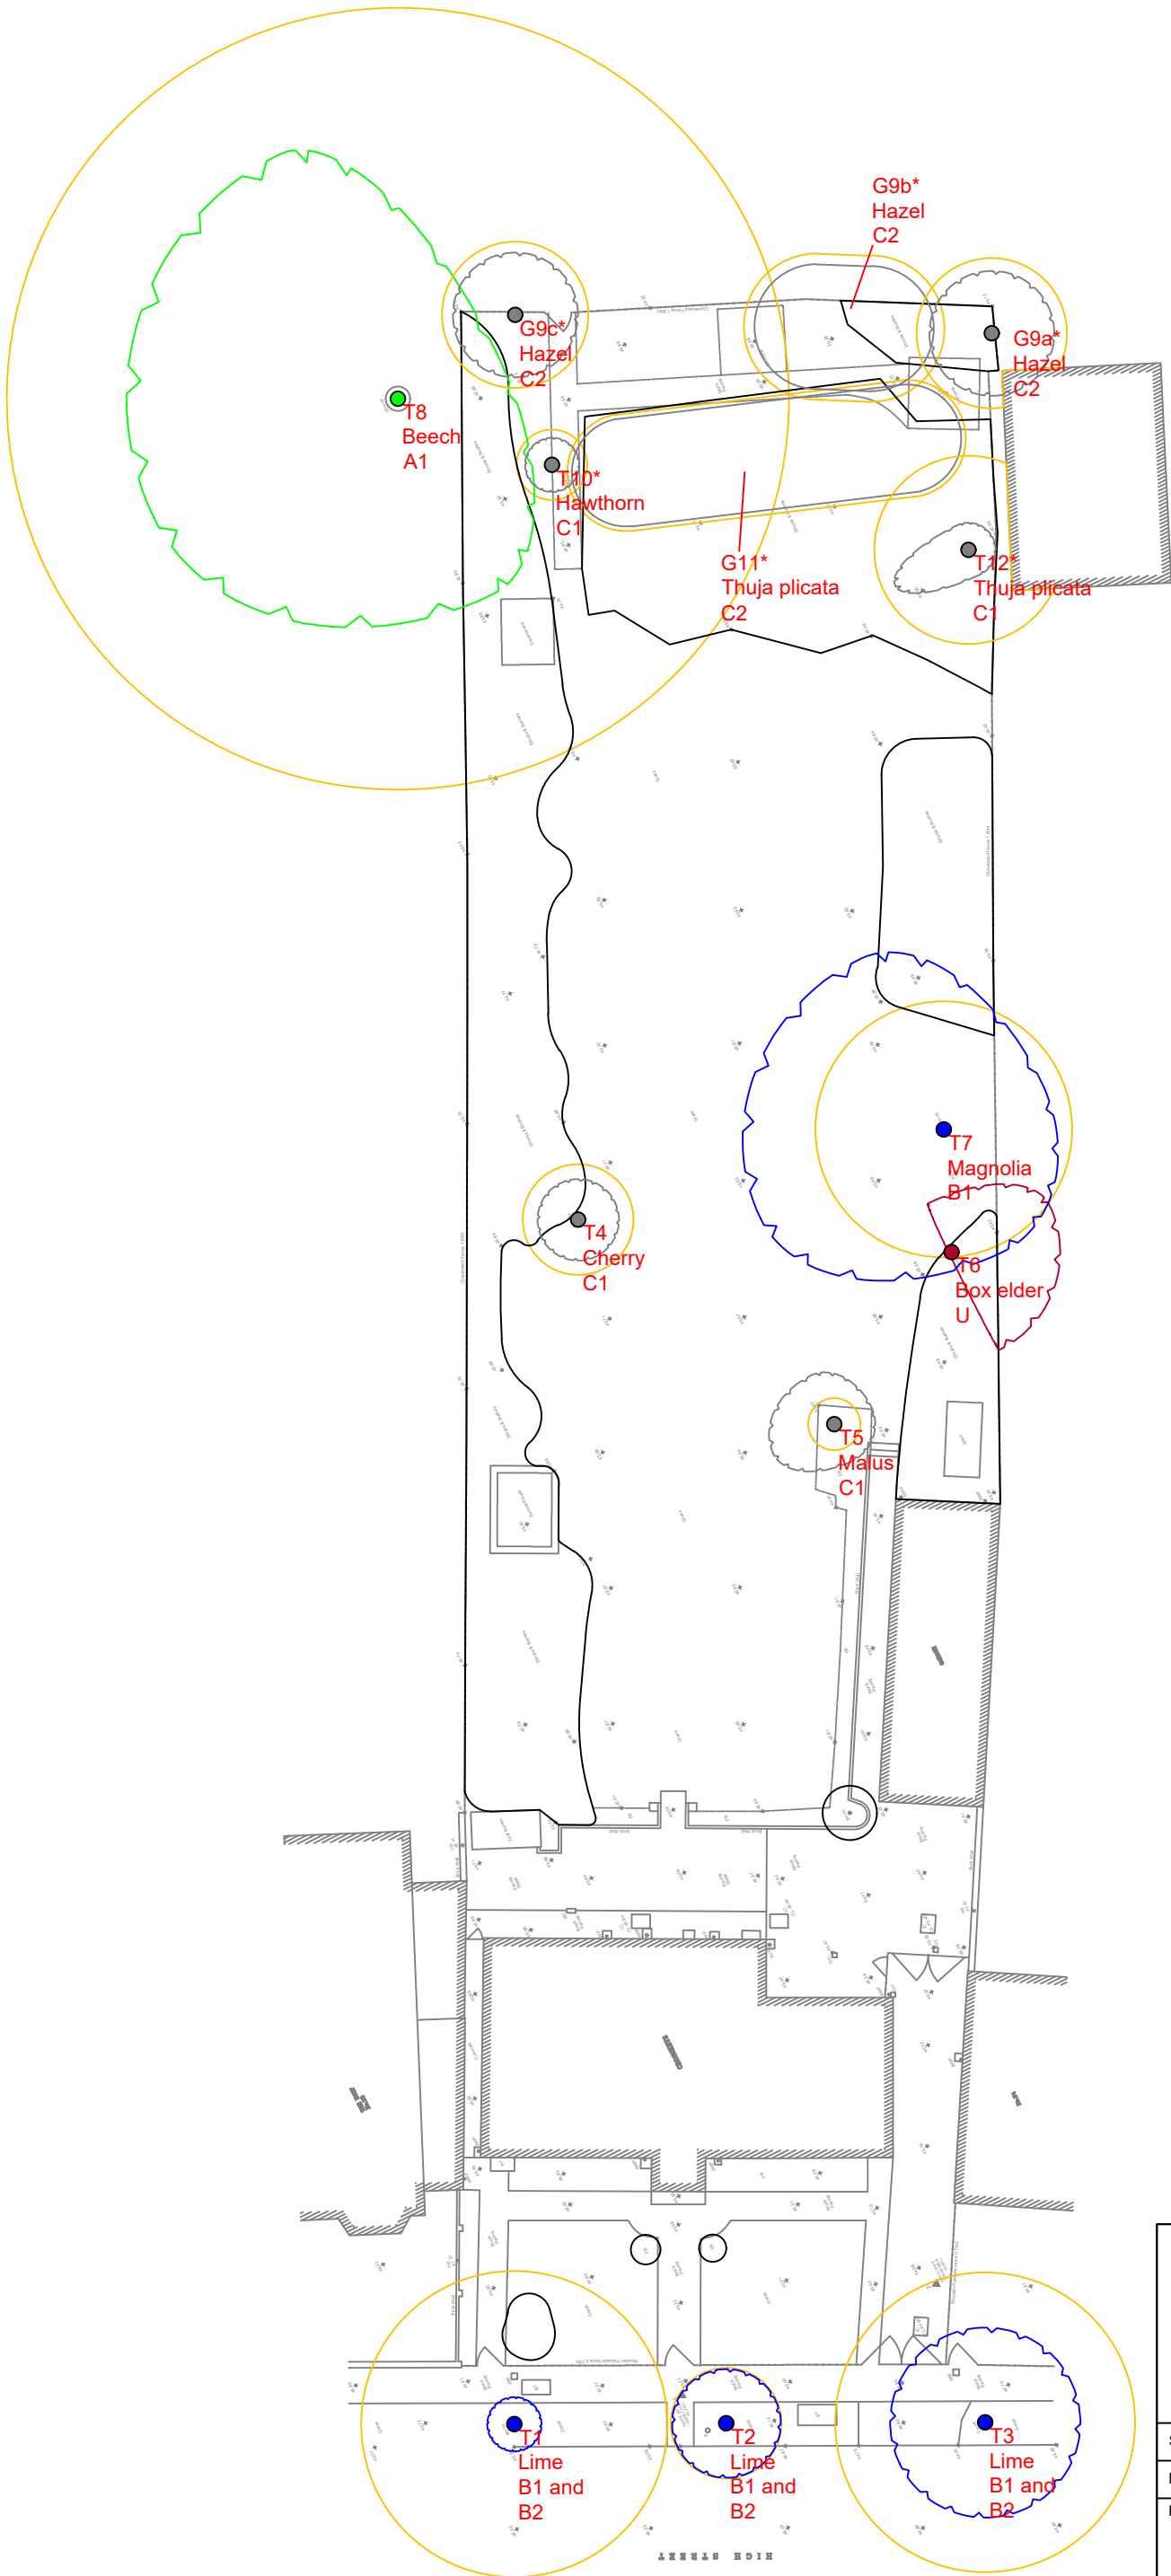

t: 07884 056 025
e: glen@ghatrees.co.uk
www.ghatrees.co.uk

Site: Crosskeys, High Street, Lindfield, RH16 2HP		1:250@A3
Drawing Title: Tree Constraints Plan		February 2026
Key:		
 Category A		Crown Spread
 Category B		Tree Number
 Category C		Species
 Category U		Category
 Shrubs / Trees below conservation area threshold		
NOTE: Tree/group numbers marked with an * have approximate locations.		