



Plate 1: Entrance Hall looking southeast towards staircase



Plate 2: Entrance Hall looking northeast towards chimneypiece

Address:
Chownes Mead, Haywards Heath

Not to Scale:
Illustrative Only

orion.



Plate 3: Office looking south towards door and chimneypiece



Plate 4: Office looking south towards door and chimneypiece

Address:
Chownes Mead, Haywards Heath

Not to Scale:
Illustrative Only

orion.



Plate 5: Drawing Room chimney piece in northwest wall



Plate 6: Drawing Room ceiling detail

Address:
Chownes Mead, Haywards Heath

Not to Scale:
Illustrative Only

orion.



Plate 7: Entrance Hall looking northwest



Plate 8: Study view towards east

Address:
Chownes Mead, Haywards Heath

Not to Scale:
Illustrative Only

orion.



Plate 9: Study detail of ceiling



Plate 10: Dining Room chimneypiece and interconnecting door

Address:
Chownes Mead, Haywards Heath

Not to Scale:
Illustrative Only

orion.



Plate 11: Corridor between Dining Room and Larder



Plate 12: Kitchen southeast wall

Address:
Chownes Mead, Haywards Heath

Not to Scale:
Illustrative Only





Plate 13: Family Room chimney piece and northwest window



Plate 14: Main Staircase looking from ground to first floor

Address:
Chownes Mead, Haywards Heath

Not to Scale:
Illustrative Only

orion.



Plate 15: Main Staircase looking from landing to ground floor



Plate 16: First Floor family room

Address:
Chownes Mead, Haywards Heath

Not to Scale:
Illustrative Only

orion.



Plate 17: Secondary stair detail



Plate 18: Second floor corridor

Address:
Chownes Mead, Haywards Heath

Not to Scale:
Illustrative Only

orion.



Plate 19: Second floor living room



Plate 20: Second Floor storeroom



Plate 21: Original notice concerning water supply



Plate 22: Garden Wall gate through to northwest elevation

Address: Chownes Mead, Haywards Heath	Not to Scale: Illustrative Only	orion.
--	--	-------------------



Plate 23: Southwest elevation from terrace



Plate 24: Southeast elevation - corbelled chimneys

Address:
Chownes Mead, Haywards Heath

Not to Scale:
Illustrative Only

orion.



Plate 25: Southwest terrace looking over gardens



Plate 26: Southwest terrace and low garden wall

Address:
Chownes Mead, Haywards Heath

Not to Scale:
Illustrative Only

orion.



Plate 27: Southeast elevation and terrace area



Plate 28: Southeast elevation beyond swimming pool

Address:
Chownes Mead, Haywards Heath

Not to Scale:
Illustrative Only

orion.



Plate 29: Terrace looking southeast



Plate 30: Southwest elevation viewed from level below terrace

Address:
Chownes Mead, Haywards Heath

Not to Scale:
Illustrative Only

orion.



Plate 31: Gardens to west of house



Plate 32: Garden Wall with Gertrude Jekyll's detail shown in archive drawings

Address:
Chownes Mead, Haywards Heath

Not to Scale:
Illustrative Only

orion.



Plate 33: Garden wall and Steps to terrace viewed from south



Plate 34: Gate Piers seen in archive images

Address:
Chownes Mead, Haywards Heath

Not to Scale:
Illustrative Only

orion.



Plate 35: Garden wall to northwest terrace with inset gate detail



Plate 36: Ground Floor elevation to northeast of main house

Address: Chownes Mead, Haywards Heath	Not to Scale: Illustrative Only	
---	--	--



Plate 37: Northeast courtyard looking southwest



Plate 38: Courtyard looking towards southwest

Address: Chownes Mead, Haywards Heath	Not to Scale: Illustrative Only	
---	--	--



Plate 39: Northeast Elevation in service yard



Plate 40: North corner of Chownes Mead viewed from north

Address: Chownes Mead, Haywards Heath	Not to Scale: Illustrative Only	
---	--	--



Plate 41: Northwest elevation



Plate 42: Chownes Mead Lane looking northwest towards entrance

Address:
Chownes Mead, Haywards Heath

Not to Scale:
Illustrative Only

orion.



Plate 43: Chownes Mead Lane looking southeast towards The Lodge



Plate 44: Chownes Mead Lane

Address: Chownes Mead, Haywards Heath	Not to Scale: Illustrative Only	orion.
--	--	-------------------



Plate 45: Archive Image of southwest elevation c.1943



Plate 46: Archive Image when in use as maternity unit c.1943

Address:
Chownes Mead, Haywards Heath

Not to Scale:
Illustrative Only

orion.

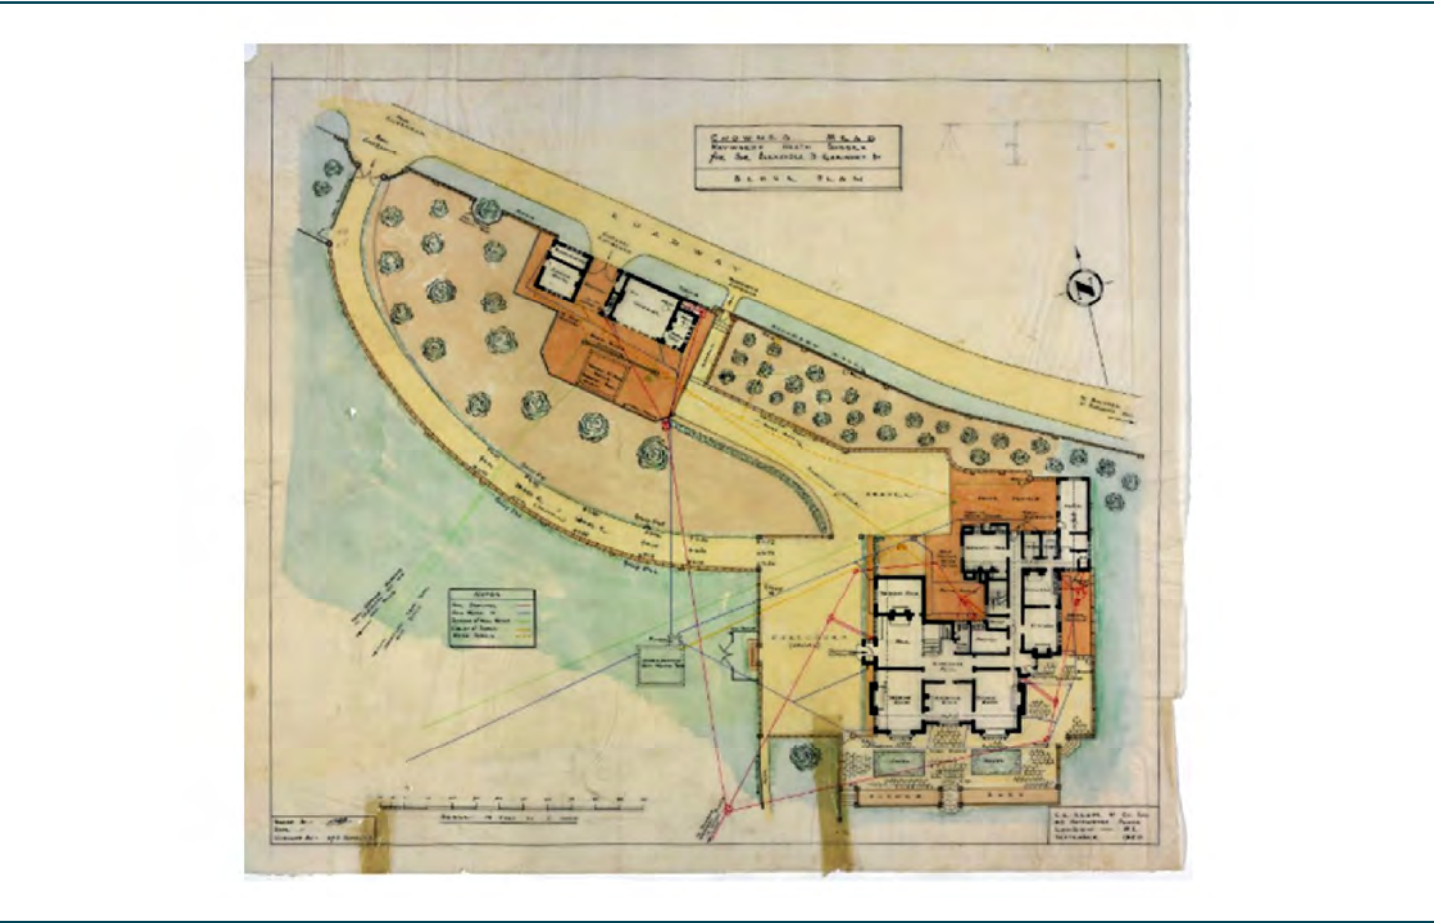


Plate 47: Original design drawing (courtesy RIBA Drawing Archive)



Plate 48: Archive Image sent of works to Gertrude Jekyll - main entrance drive

Address:
Chownes Mead, Haywards Heath

Not to Scale:
Illustrative Only

orion.



Plate 49: Archive Image sent of works to Gertrude Jekyll - northwest elevation from west



Plate 50: Archive Image sent of works to Gertrude Jekyll - southwest elevation

Address: Chownes Mead, Haywards Heath	Not to Scale: Illustrative Only	orion.
---	--	---------------



Plate 51: Archive Image sent of works to Gertrude Jekyll - southwest terrace

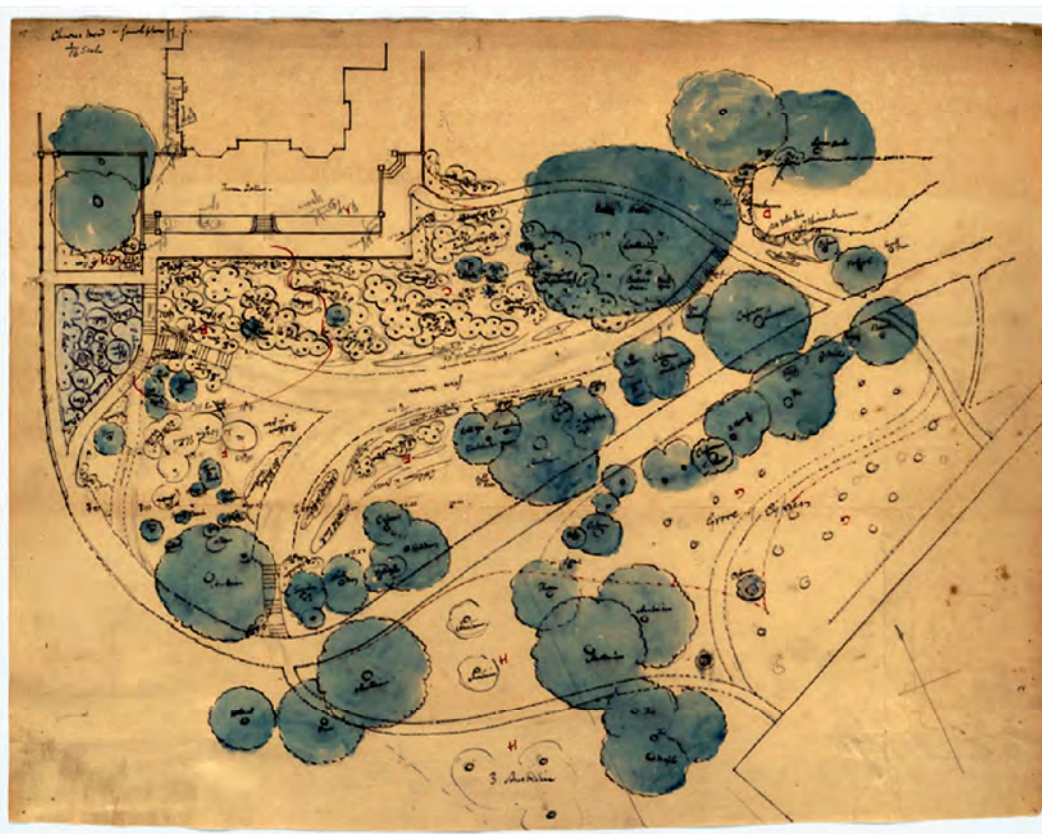


Plate 52: Original drawing of gardens to south of house

Address:
Chownes Mead, Haywards Heath

Not to Scale:
Illustrative Only

orion.

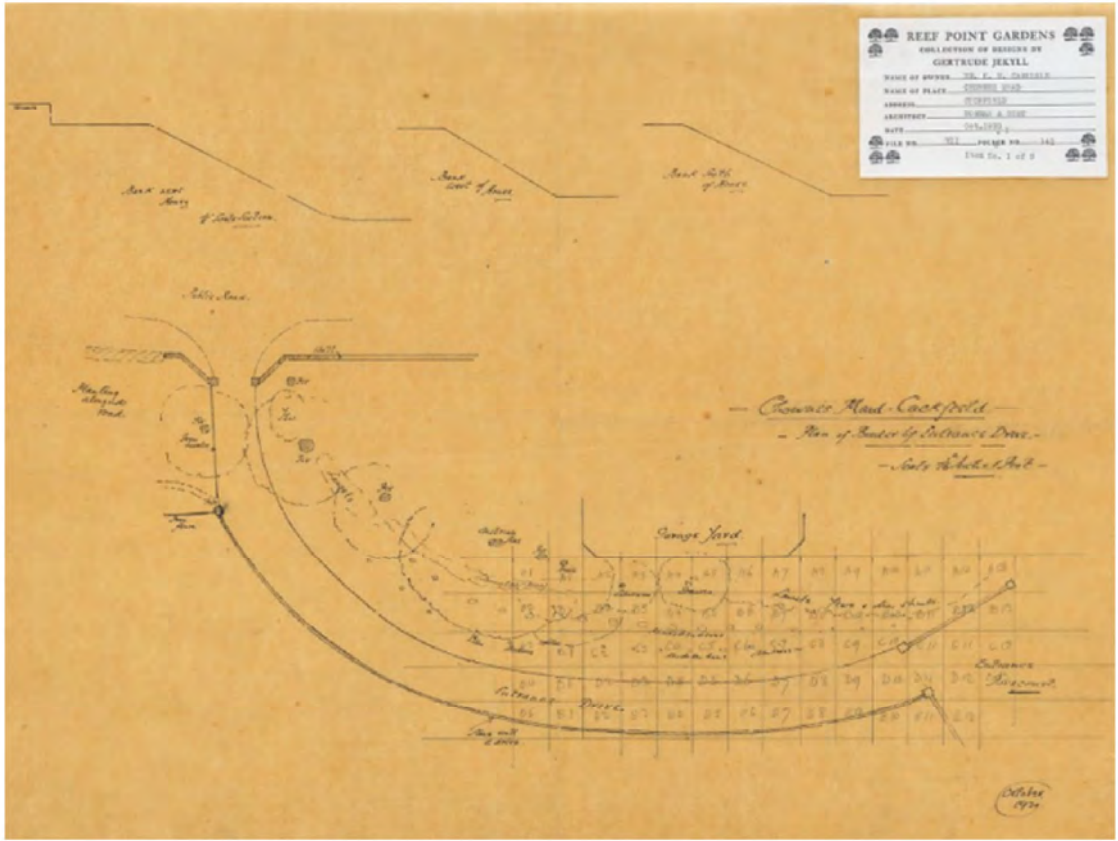


Plate 53: Original drawing for garden wall to northwest of house

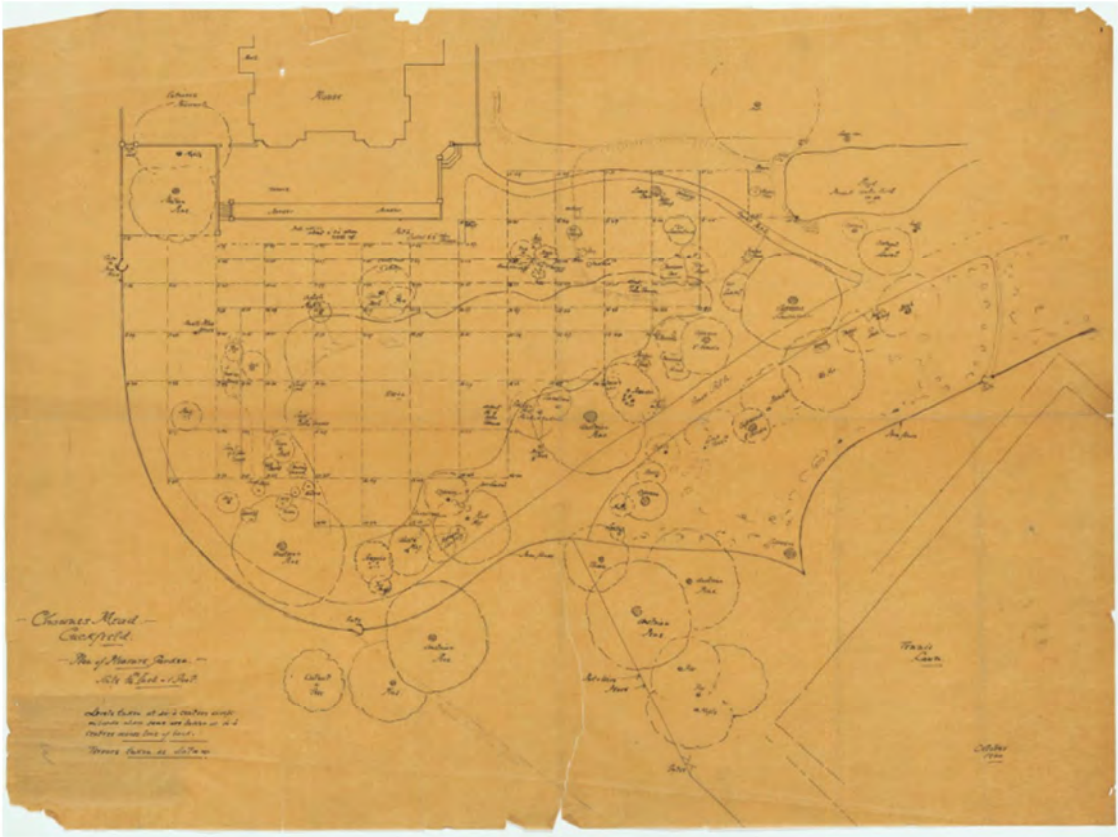


Plate 54: Original drawing setting out gardens

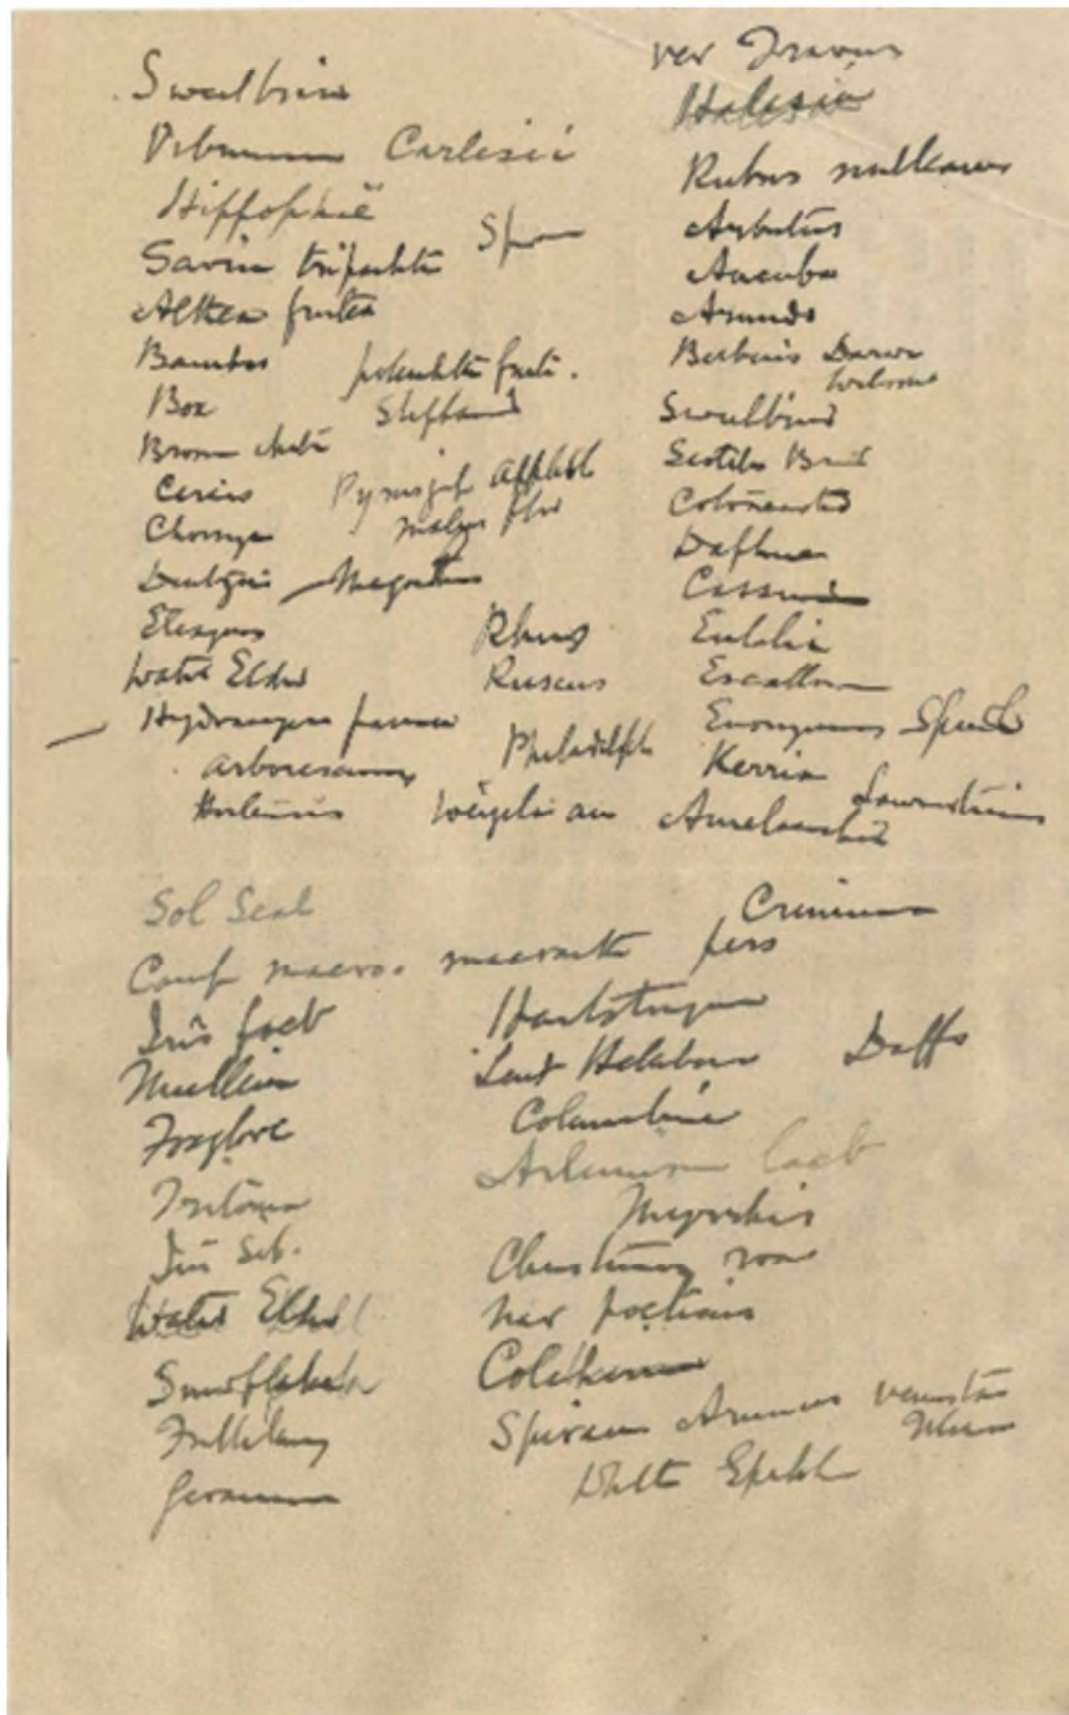


Plate 55: Gertrude Jekyll's planting list

Address:

Chownes Mead, Haywards Heath

Not to Scale:
Illustrative Only

orion.