


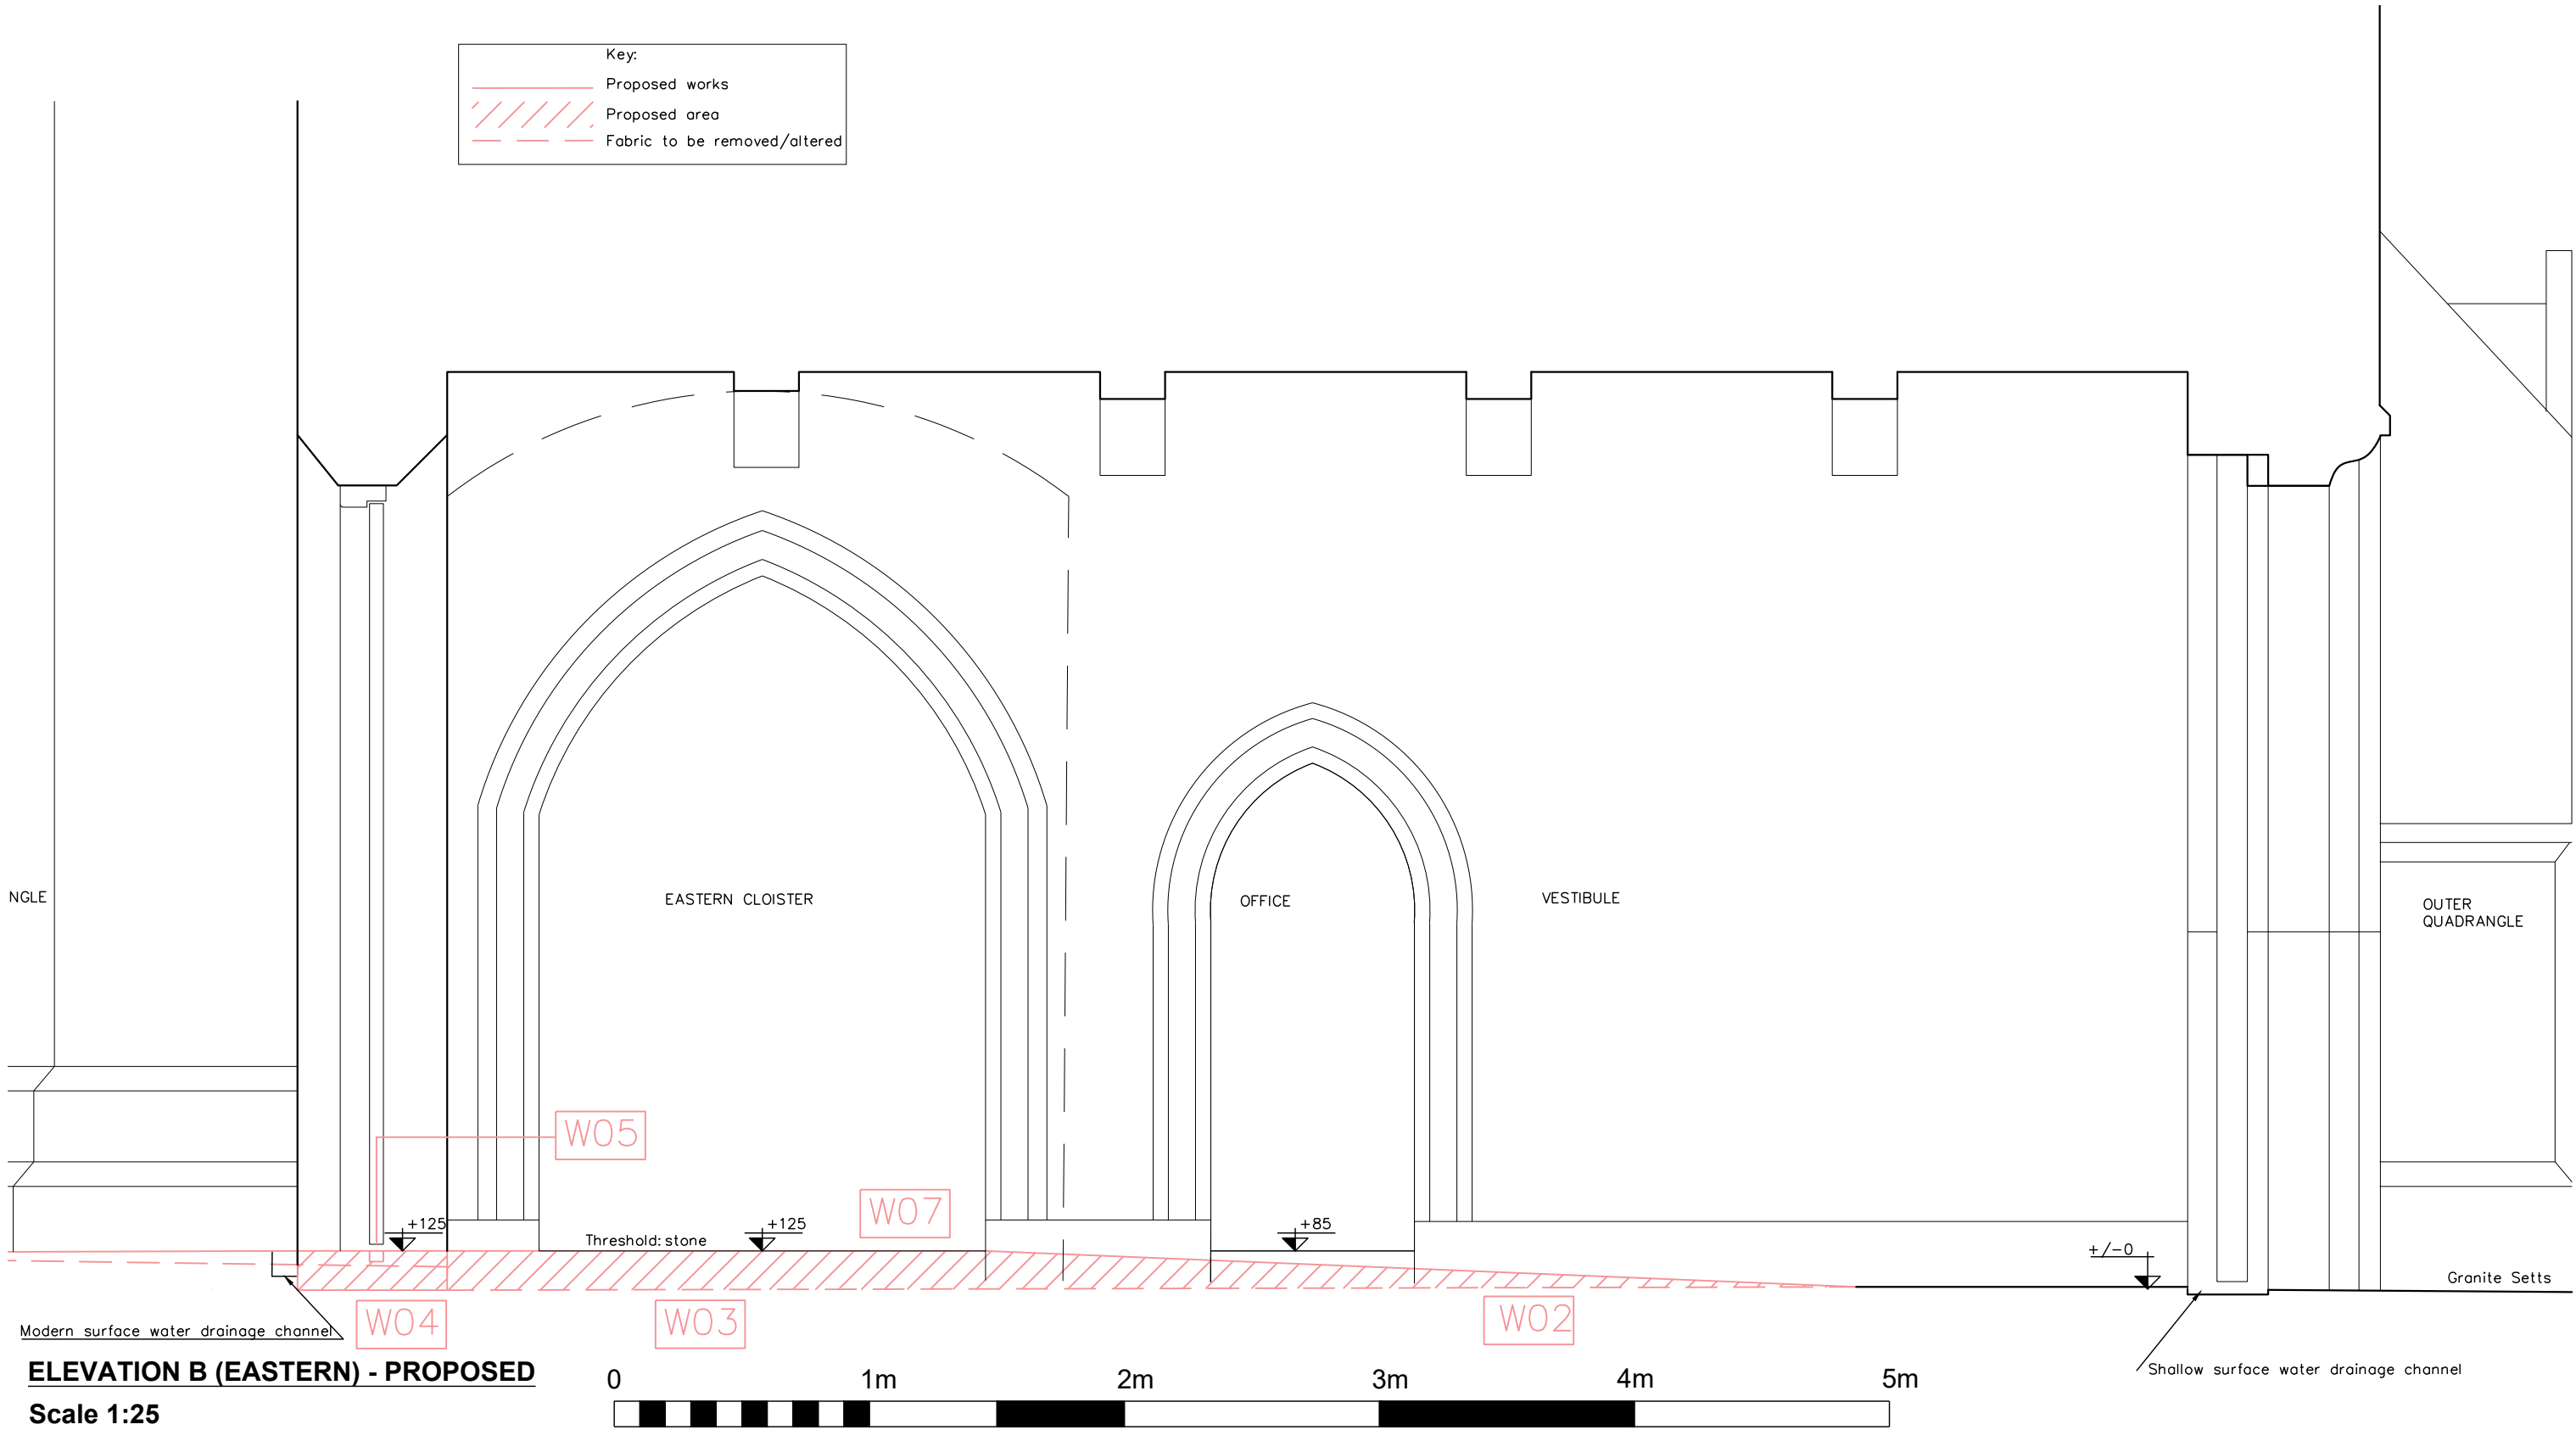

ELEVATION B (EASTERN) - PROPOSED

Scale 1:25

REV.#	DATE	NAME	NOTES

Notes:

Do not scale this drawing.

All levels and dimensions are to be checked on site.

This drawing is to be read in conjunction with all relevant consultants drawings and specifications, together with safety plan requirements.

Copyright: This drawing must not be copied, amended nor reproduced without the prior written agreement.

BUILDING SOLUTIONS CONSULTANTS LTD.

23 Titian road, Hove, BN3 5QR. Tel: 07834611763

PROJECT VESTIBULE, Hurstpierpoint College			
DRAWING ELEVATION B (EASTERN) - PROPOSED			
STAGE Planning			JOB NO. : 720
			DATE : 27/03/2025
DWG NO. AL-302	SCALE 1:25 @A3	REVISION : -	DRAWN : DB
Do not scale: use figured dimensions only: check dimensions on site: notify BSC of any discrepancies: copyright BSC Ltd.			