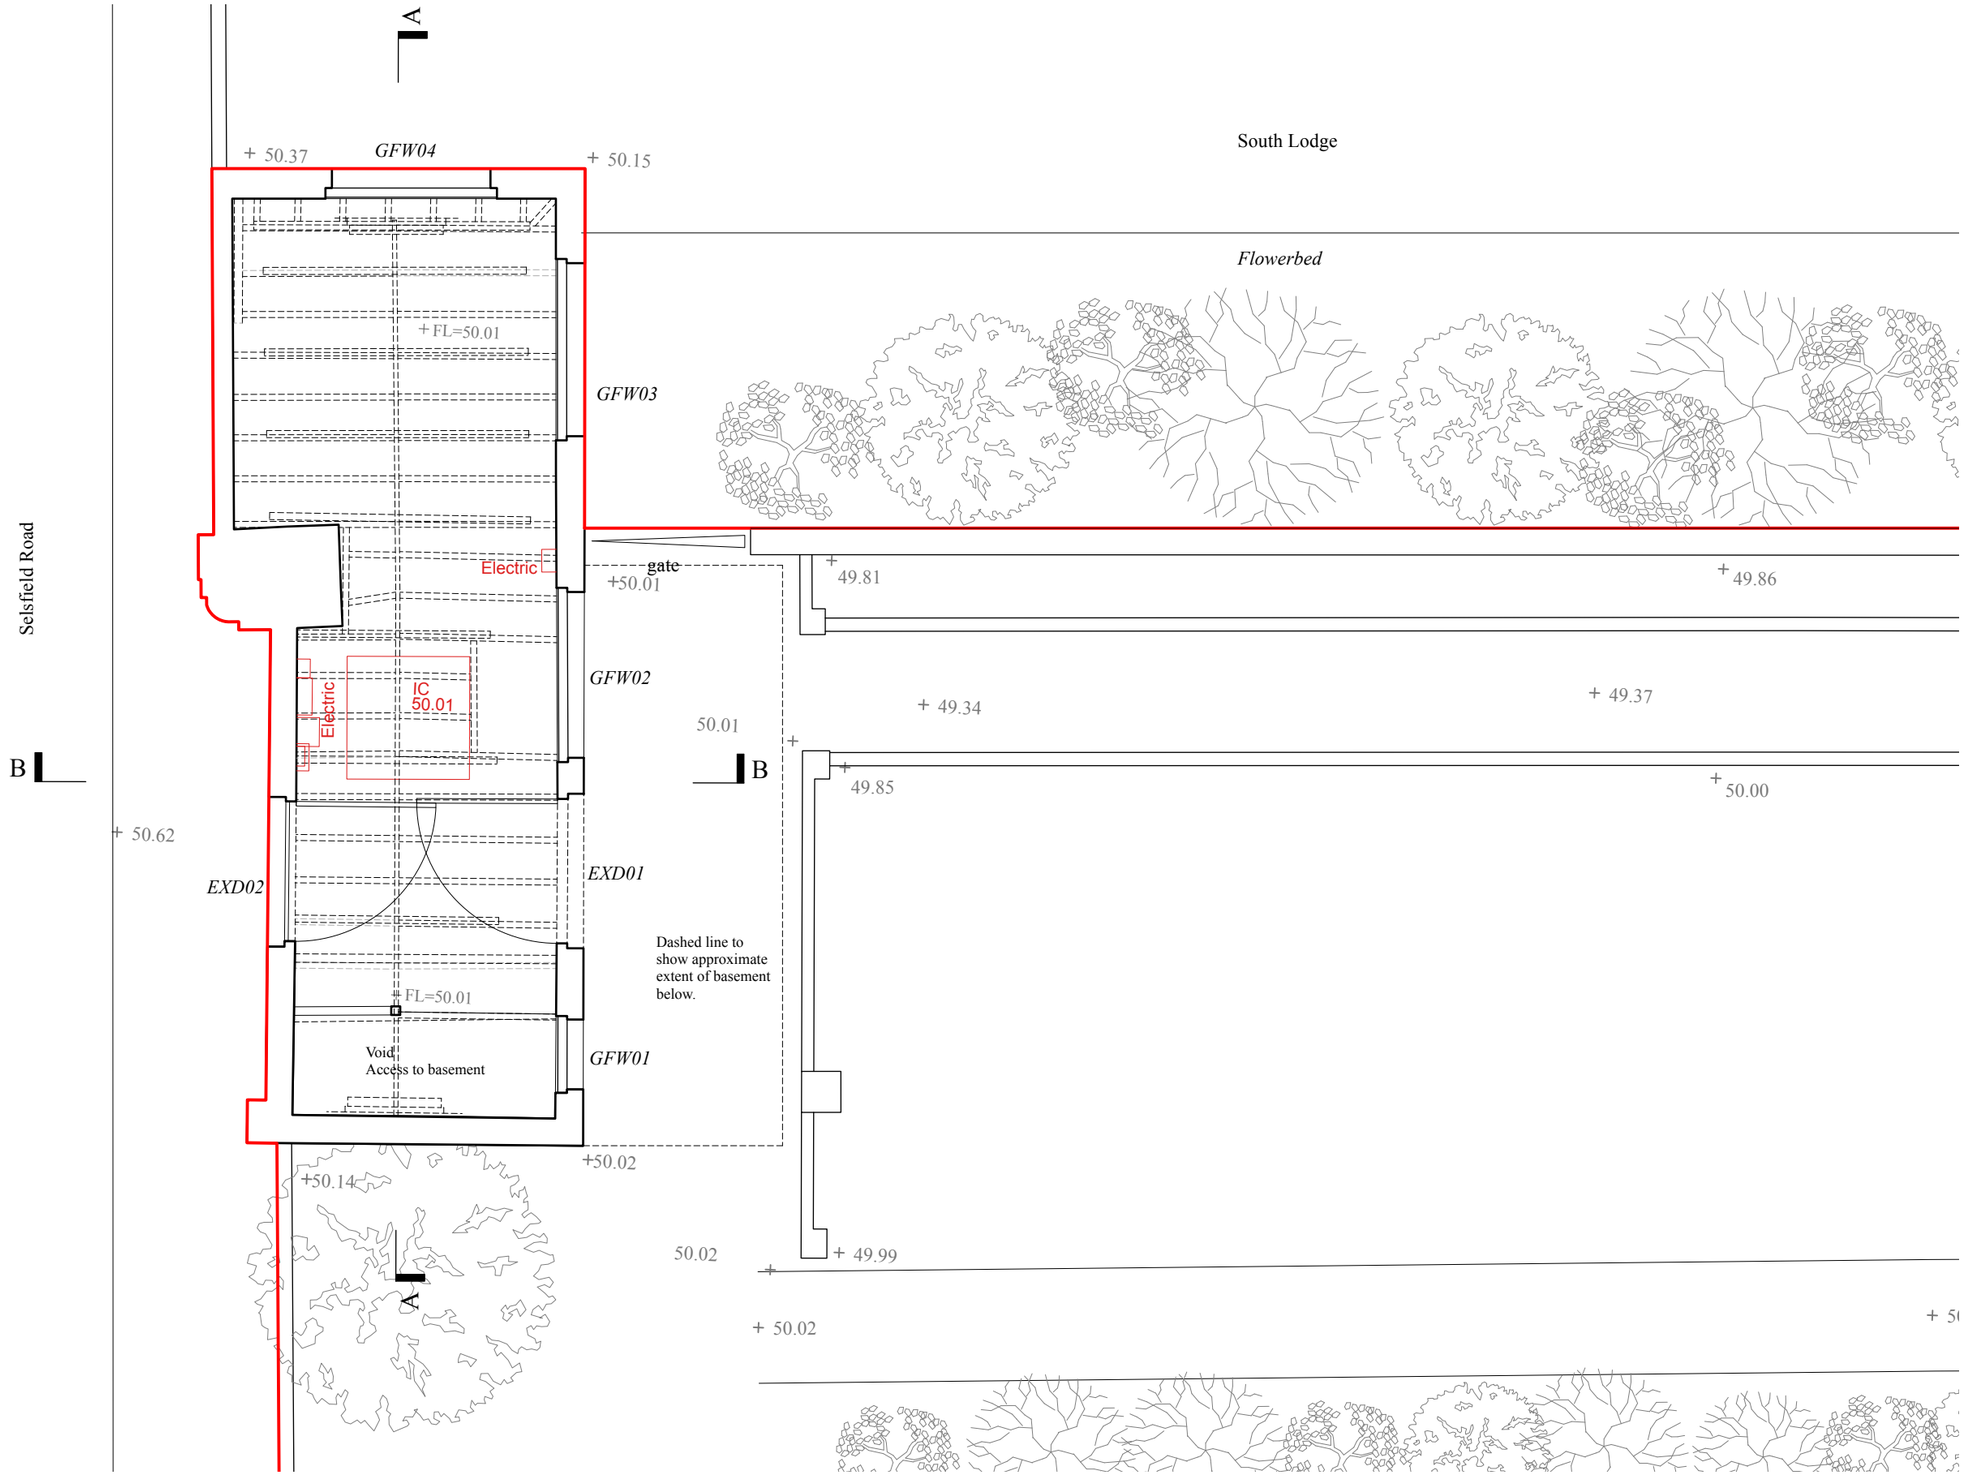


Scale bar

0 0.5 1 2 2.5m

Existing GIA

Ground floor potting shed	16.95 sqm
Total	**16.95 sqm**

SOMMERER
Architecture & Living

55 Renfields, Haywards Heath, RH16 4UG, West Sussex

These drawings have been prepared for planning purposes and are **not** to be used as production or construction drawings.

Do not scale from this drawing unless for planning application purposes.

© Sommerer Architecture & Living Limited 2025

General Notes

- Existing wall
- Proposed wall
- To be demolished

Rev	Date	Description
-	28.03.25	*First Issue*

Planning

The Holt
Selsfield Road
RH17 6TN

Existing ground floor

Scale: 1:50@A3
Revision: -

N

Drawing **2411-00-10**