



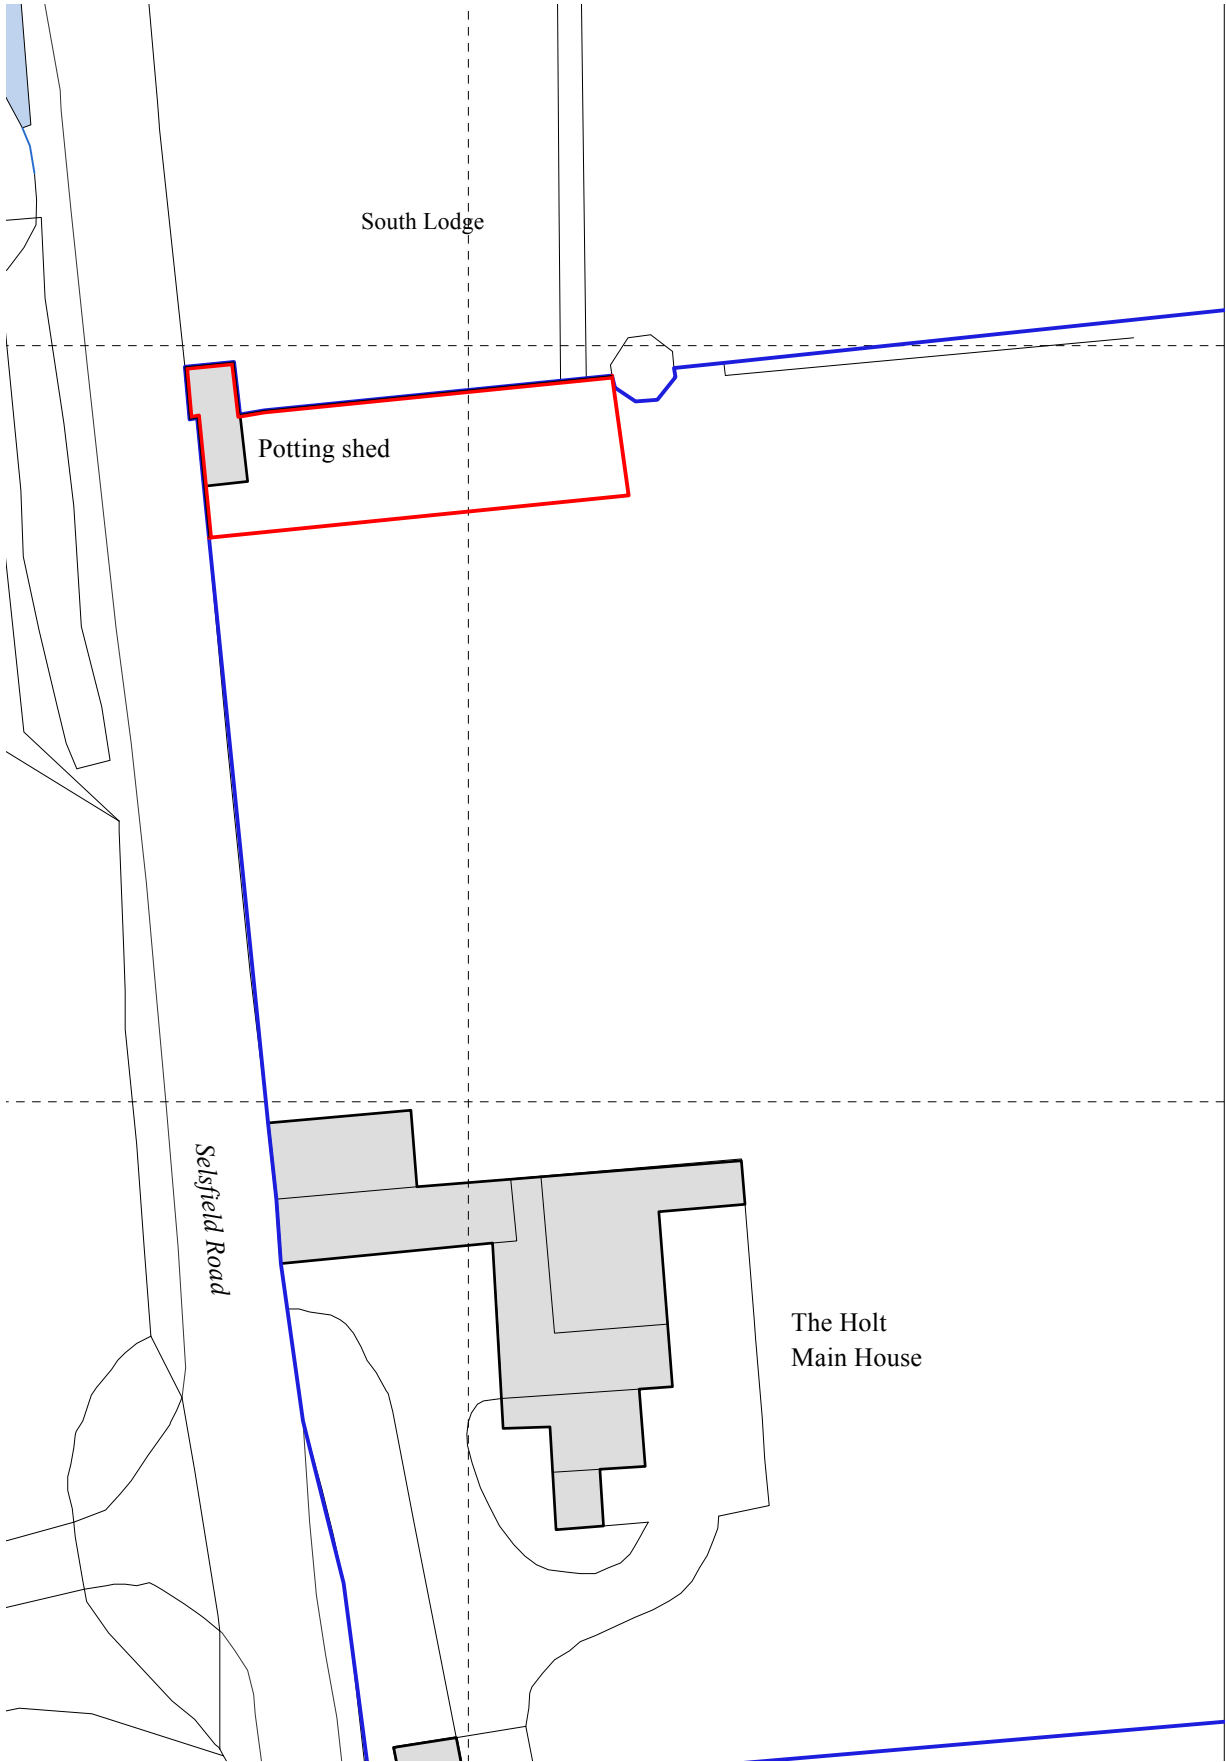

Proposed Block Plan - Scale 1:500@A3

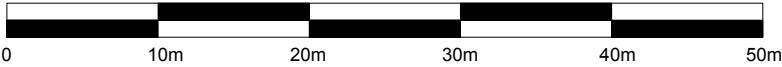

SOMMERER

Architecture & Living

55 Renfields, Haywards Heath, RH16 4UG, West Sussex

These drawings have been prepared for planning purposes and are **not** to be used as production or construction drawings.

Do not scale from this drawing unless for planning application purposes.

© Sommerer Architecture & Living Limited 2025

General Notes

- Site Boundary
- Ownership boundary
- Existing
- Proposed

Rev	Date	Description
-	28.03.25	First Issue

Planning

The Holt

Selsfield Road
RH17 6TN

Proposed block plan
Scale: 1:500@A3
Revision: -



Drawing 2411-01-00