



View A
View B

New Concrete Posts, Gravel
Boards and Timber Fence
Panels to Boundary of
Communal Space.

Existing 1800mm high
brickwork wall to boundary
retained and refurbished as
viewed externally to the site.

New Timber Cladding
Panels and posts to existing
refurbished brick wall.
Appearance to exactly
match the timber posts and
panels detailed above.

Existing
Garage


Proposed 1800mm high metal railing & gate
to provide access to ground floor units and
communal areas.

Proposed Dwarf Wall in Brickwork
to match building.



TOWER CLOSE

PROPOSED BOUNDARIES 1:200

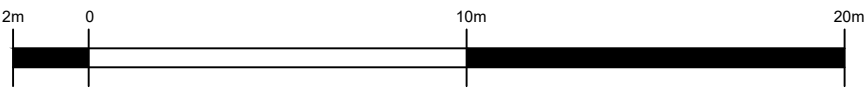

A				
05/02/25	Entrance gate/fence	SS	FMP	
rev	date	description	by	chkd
Godwin Construction Services				
CLIENT ALDER DESIGN & BUILD LTD				
PROJECT FORMER TOWER CAR SALES LTD TOWER CLOSE EAST GRINSTEAD RH19 3RJ				
TITLE PROPOSED BOUNDARIES INCL D&A STATEMENT				
SCALE 1:200 @ A3			DATE 08-11-2024	
DRAWN BY S. SURFER			CHECKED BY F. M. PERFECT	
DRAWING No TOC-395				REV A