


DRAWINGS CAN BE SCALED FOR PLANNING ONLY, DO NOT SCALE FOR ANY OTHER PURPOSE. ALL DIMENSIONS TO BE CHECKED ON SITE AND ANY DISCREPANCIES TO BE NOTIFIED TO THE ARCHITECT IMMEDIATELY. ALL DRAWINGS TO BE READ IN ACCORDANCE WITH CURRENT BUILDING REGULATIONS, RELEVANT CODES OF PRACTICE AND BRITISH STANDARDS.

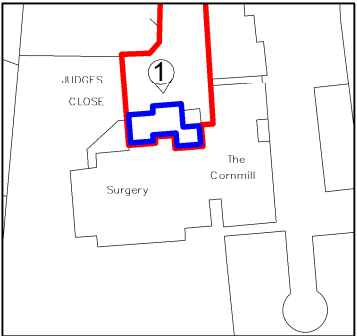

Reference Plan (Not to scale).


Materials Key:

- 1 Render
- 2 Facing Brickwork
- 3 Slate Roofing
- 4 Existing Signage

P4	MO	27/02/25	Revised issue to planning - New signage
P3	GP	10/12/24	Planning application submission
P2	GP	04/12/24	Draft planning application
P1	MO	18/10/24	Issue to client

Revision Schedule

COWAN ARCHITECTS West Sussex London Dublin T. 01342 410242 info@cowan-architects.co.uk www.cowan-architects.co.uk			
Job:	Judges Close		
Client:	Ihsan Pharma		
Address:	Judges Close Pharmacy, Judges Close, High Street, East Grinstead, West Sussex, RH19 3AE.		
Drawing:	Existing North (Front) Elevation - New Signage		
PLANNING			
Project Ref.	Drg No.	Suitability.	Rev.
2518	0151	S4	P4
Size:	Scale:	Drawn:	Checked:
A3	As indicated	MO	JRS
Date:		18/10/24	
BIM Ref.			
2518-CAL-ZZ-XX-DR-A-0151_S4-P4			

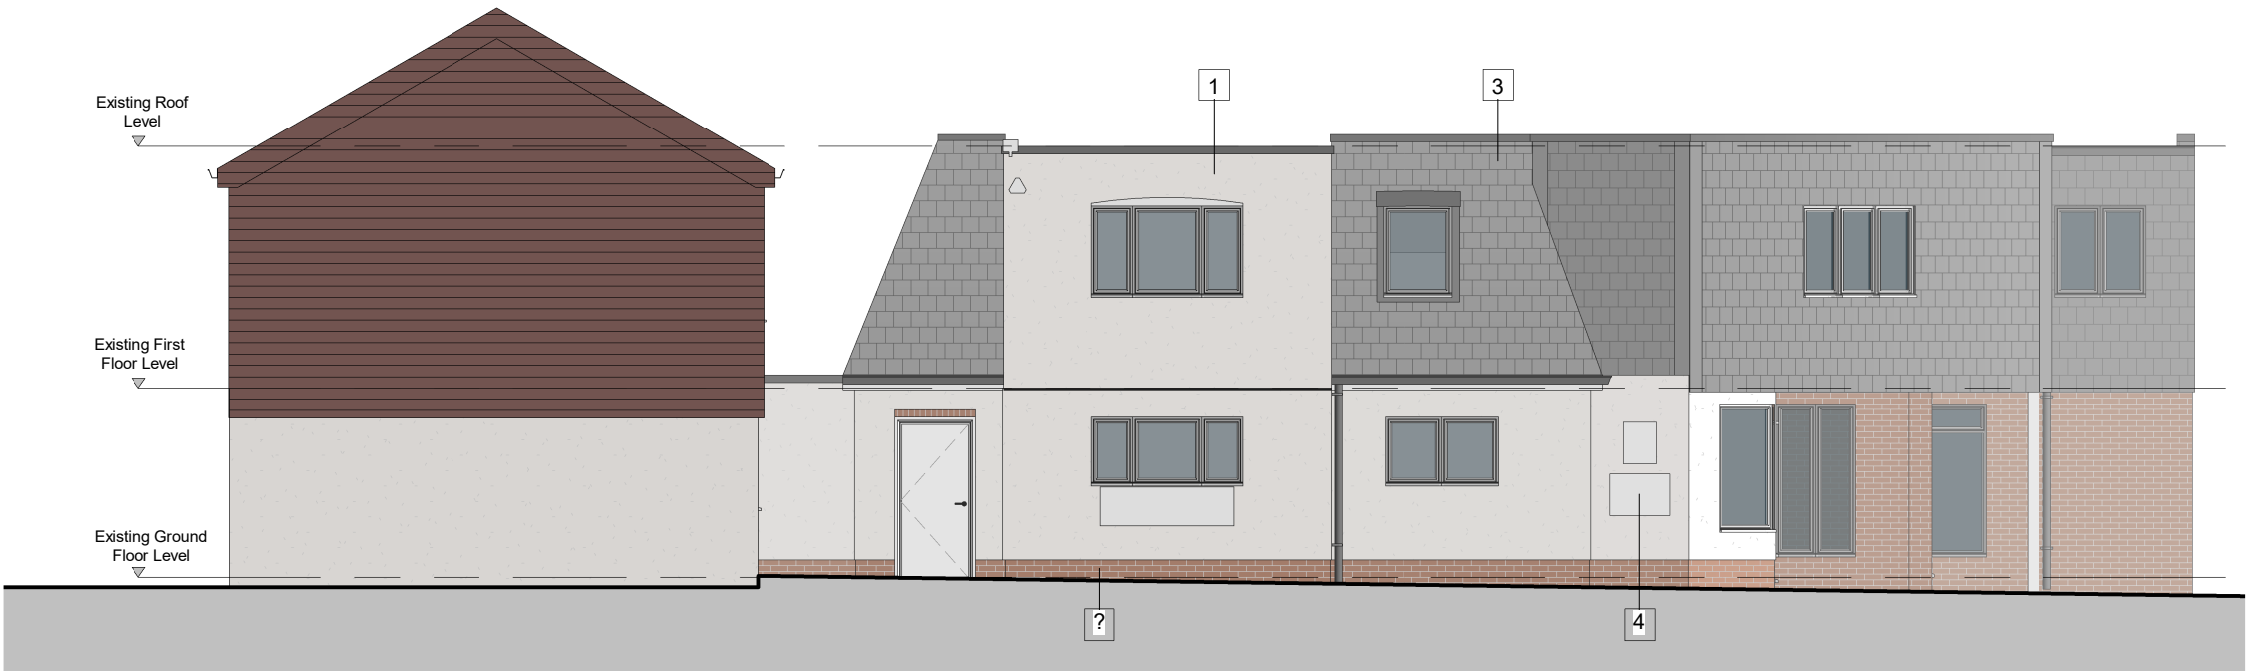

1 Existing North (Front) Elevation -
1 : 100



VISUAL SCALE 1:100 @ A3