


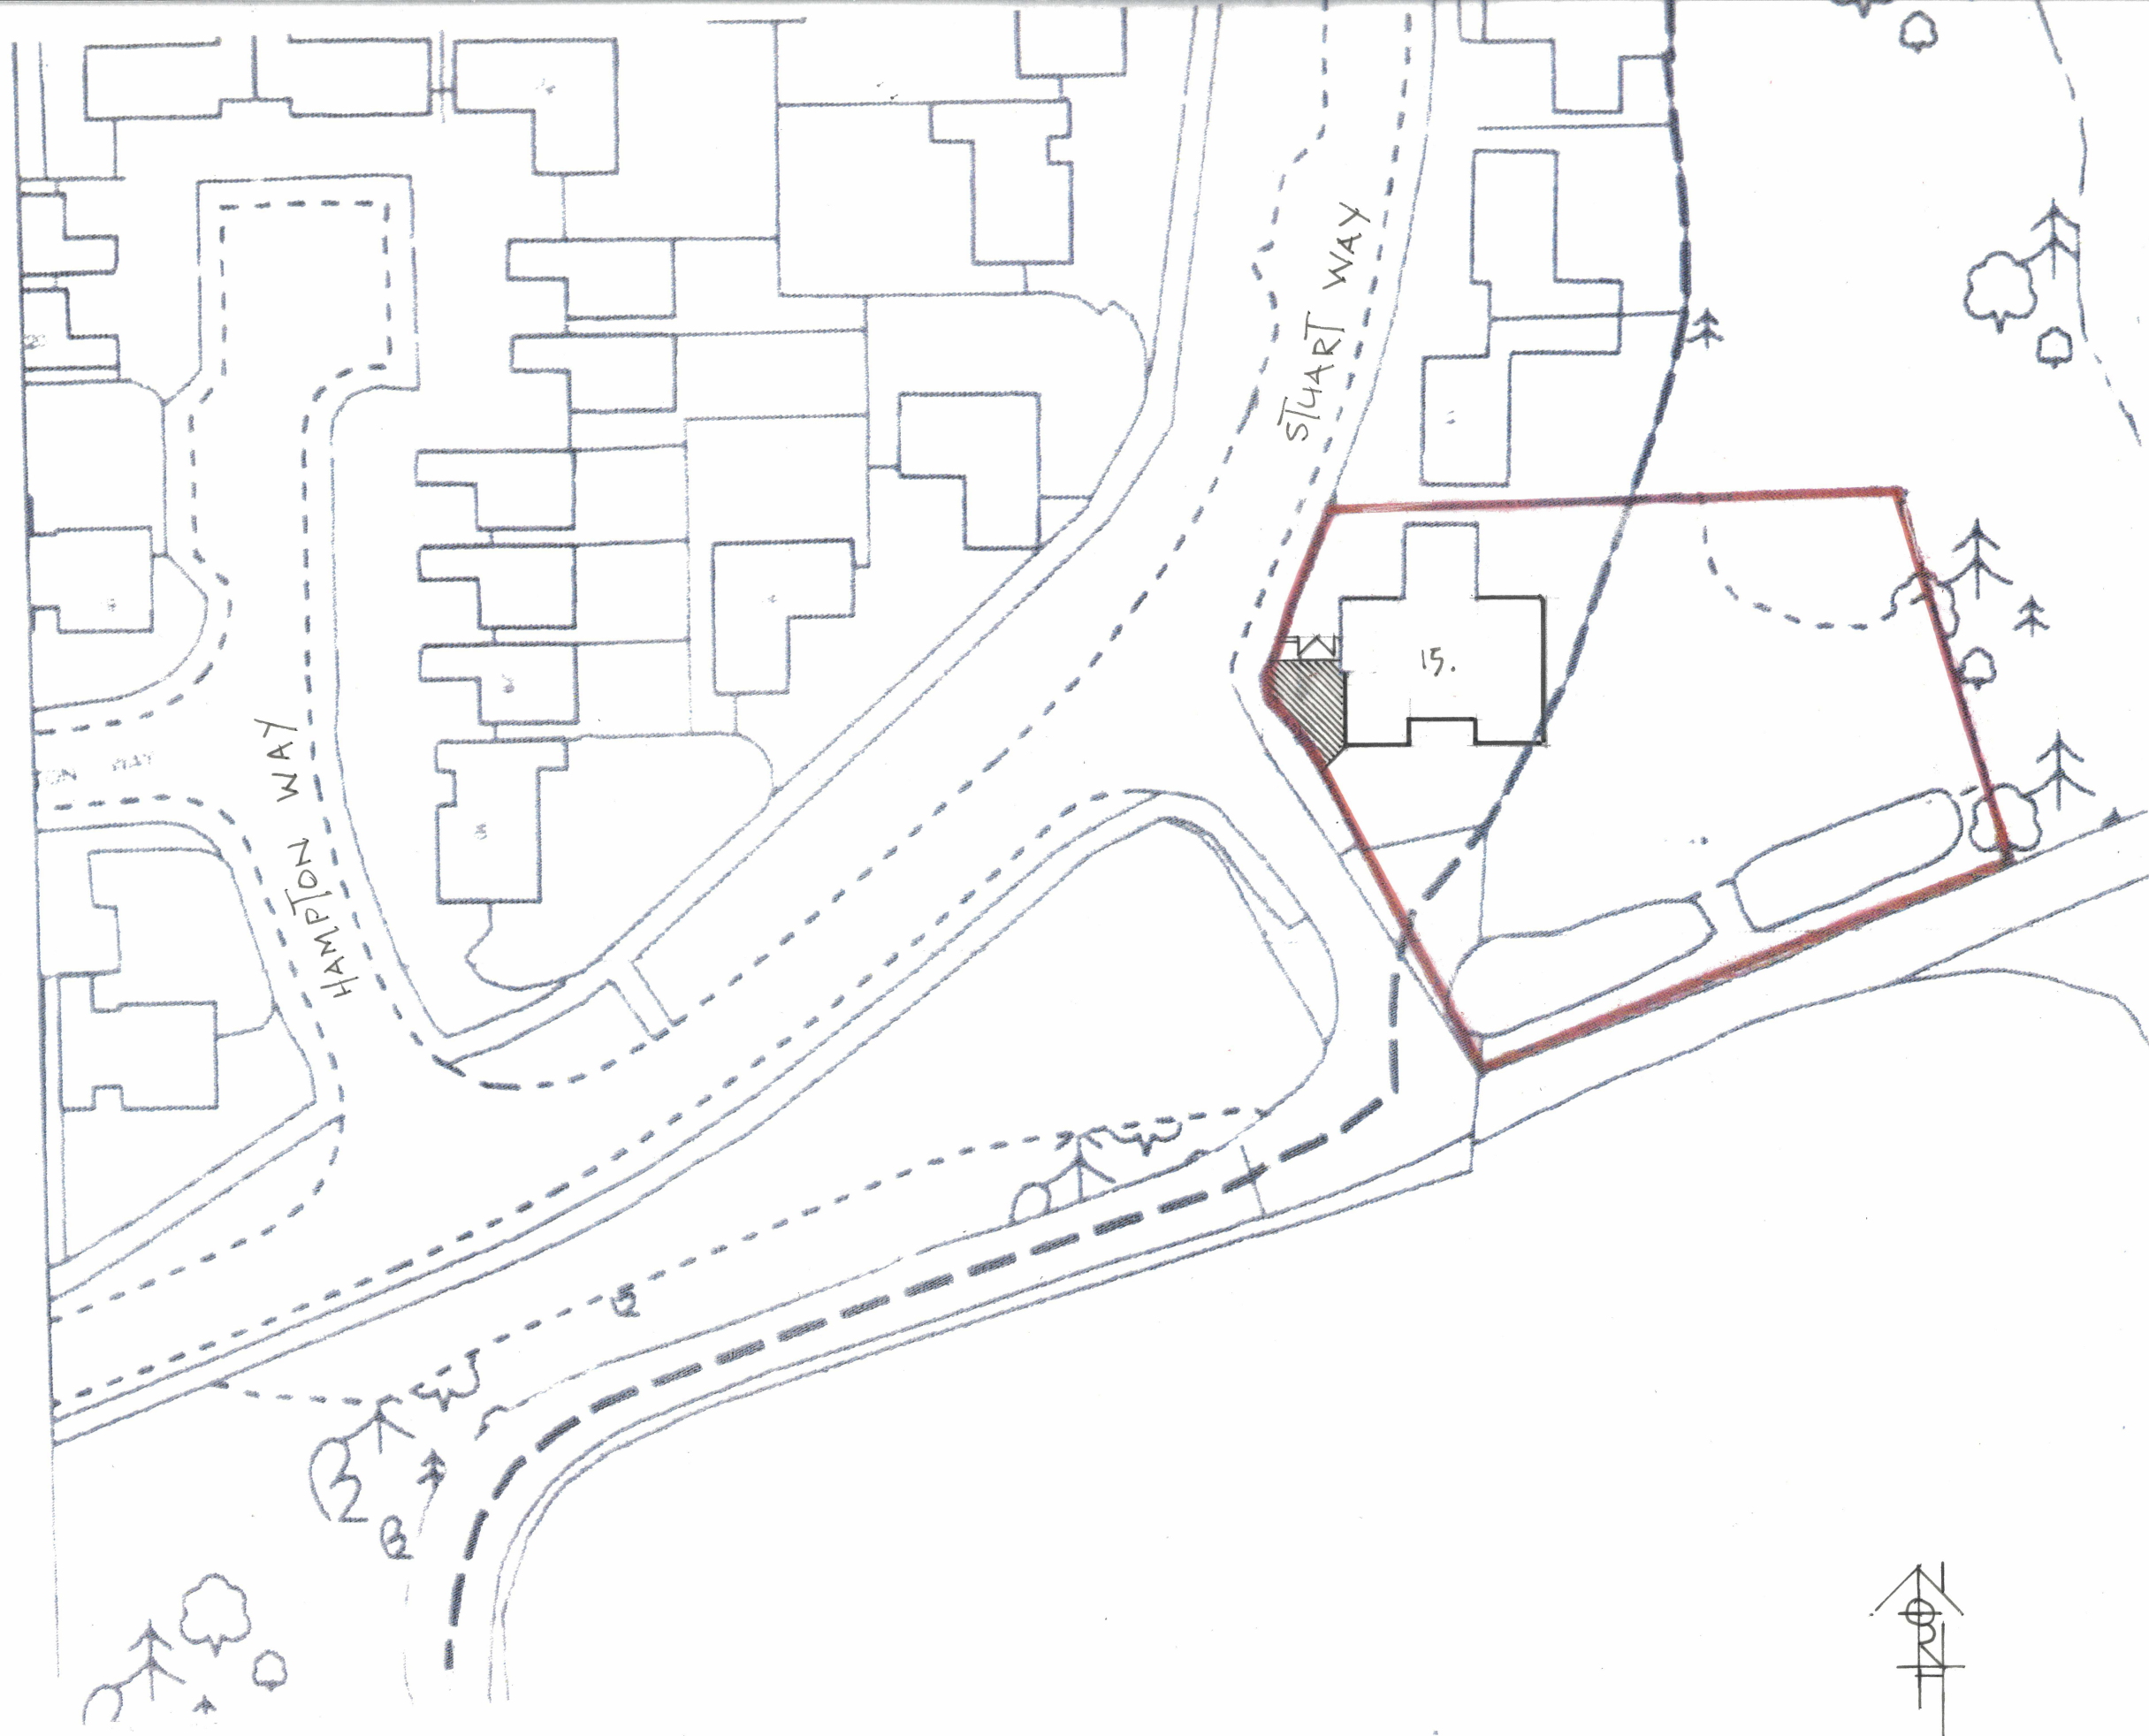

RODGER FINCHAM - ARCHITECT

3 THE BRIDGE APPROACH WHITE STABLE
CT5 1RA MOB. 0787 858432

15 STUART WAY
EAST GRINSTEAD
RH19 4RR

CAR PORT

PROPOSED BLOCK PLAN 1:500 @ A3

JOB NO 05428 DRAWG NO BPO1