




- ① Proposed tiered 2 storey rear extension and replacement single storey side extension shown **hatched red**
- ② Existing integral garage car park space and 2 x external 2.4 x 4.8m parking spaces retained, **shown blue**

NOTE:
The contractor is to check all site dimensions and levels before work starts and report any discrepancies.

This drawing must be read with and checked against all structural and other specialist drawings, specifications and bills of quantities. Report any discrepancies.

The contractor is to comply with all current British Standards and Building Regulations whether or not specifically stated on these drawings.

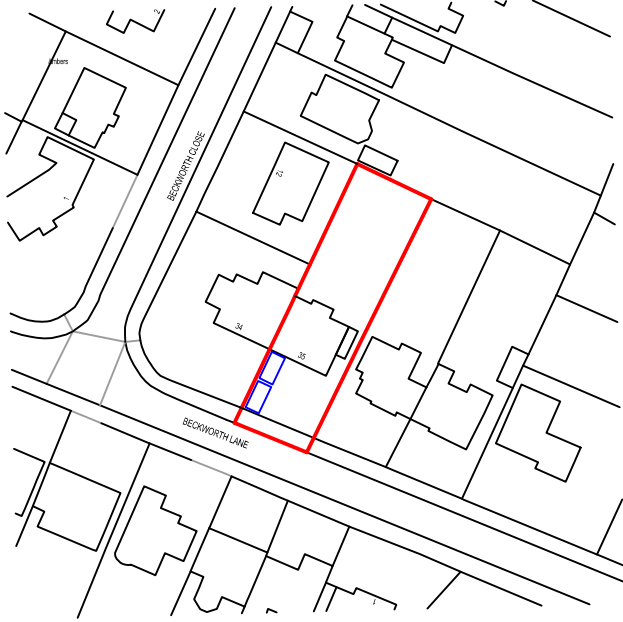

Mapping contents © Crown copyright and database rights 2025 Ordnance Survey 100035207

Location Plan 1:1250



1:1250 Scale Bar



1:500 Scale Bar

-	-	-	-
Rev.	Date	Description	By

Mapping contents © Crown copyright and database rights 2025 Ordnance Survey 100035207

Block Plan 1:500

Client	Mr and Dr Driscoll	Drawing Title Location Plan & Block Plan	Copyright (c) 2025 of: Sussex Architectural Services Wicket View, Cuckfield Lane Warninglid, West Sussex Telephone: (01444) 461720 e: info@sussexarchitecturalservices.co.uk w: www.sussexarchitecturalservices.co.uk		Scale 1:1250 1:500 @ A3	Drawing Number 23-140-Loc
Project	35 Beckworth Lane Lindfield				Date March 2025	
					Drawn -	