


Block Plan Hammonds Barn, London Road, RH15 9QJ

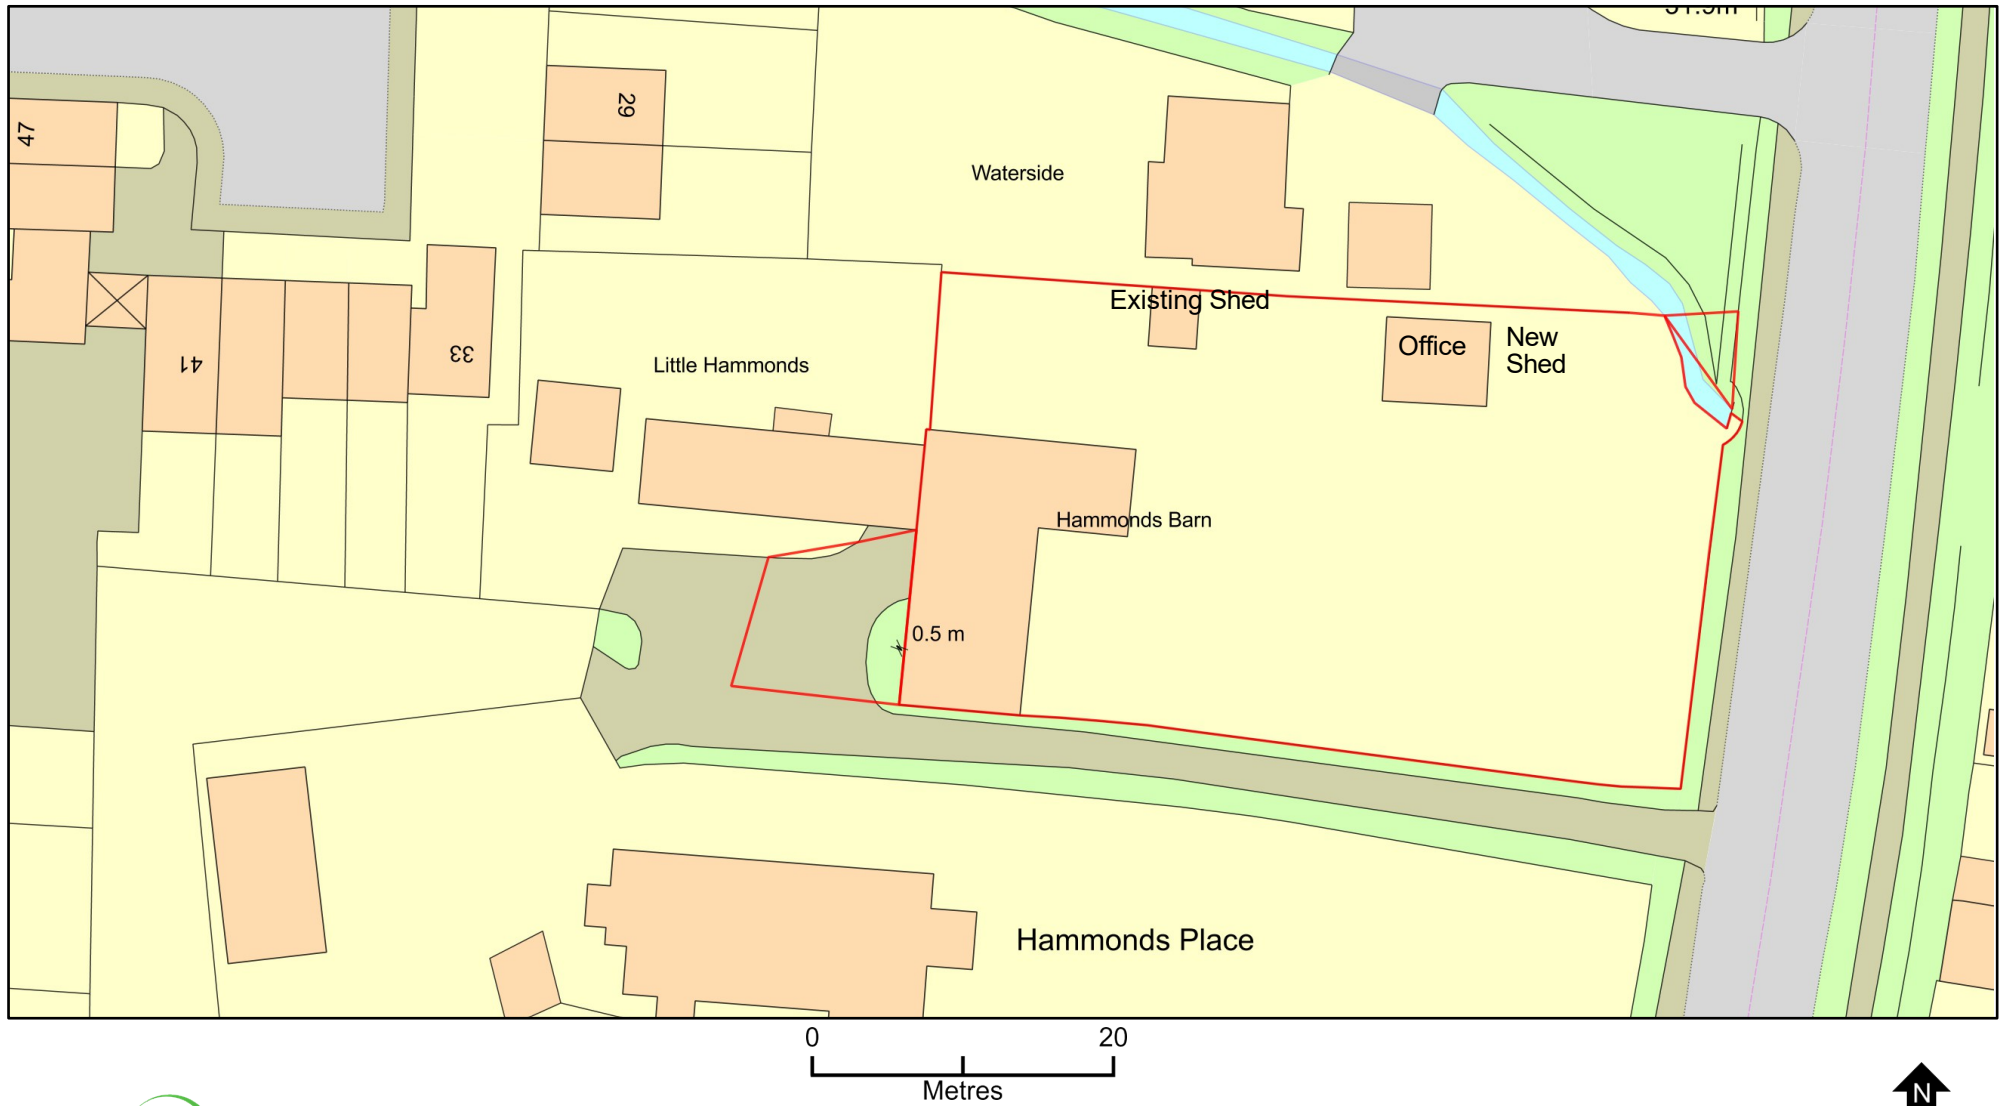

Plan Produced for: Mid Sussex Planning Dept.

Date Produced: 08 Dec 2022

Plan Reference Number: TQRQM22342113036158

Scale: 1:500 @ A4

© Crown copyright and database rights 2021 OS 100042766