
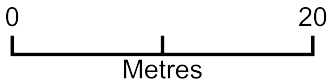


29 Wickham Way Block Plan

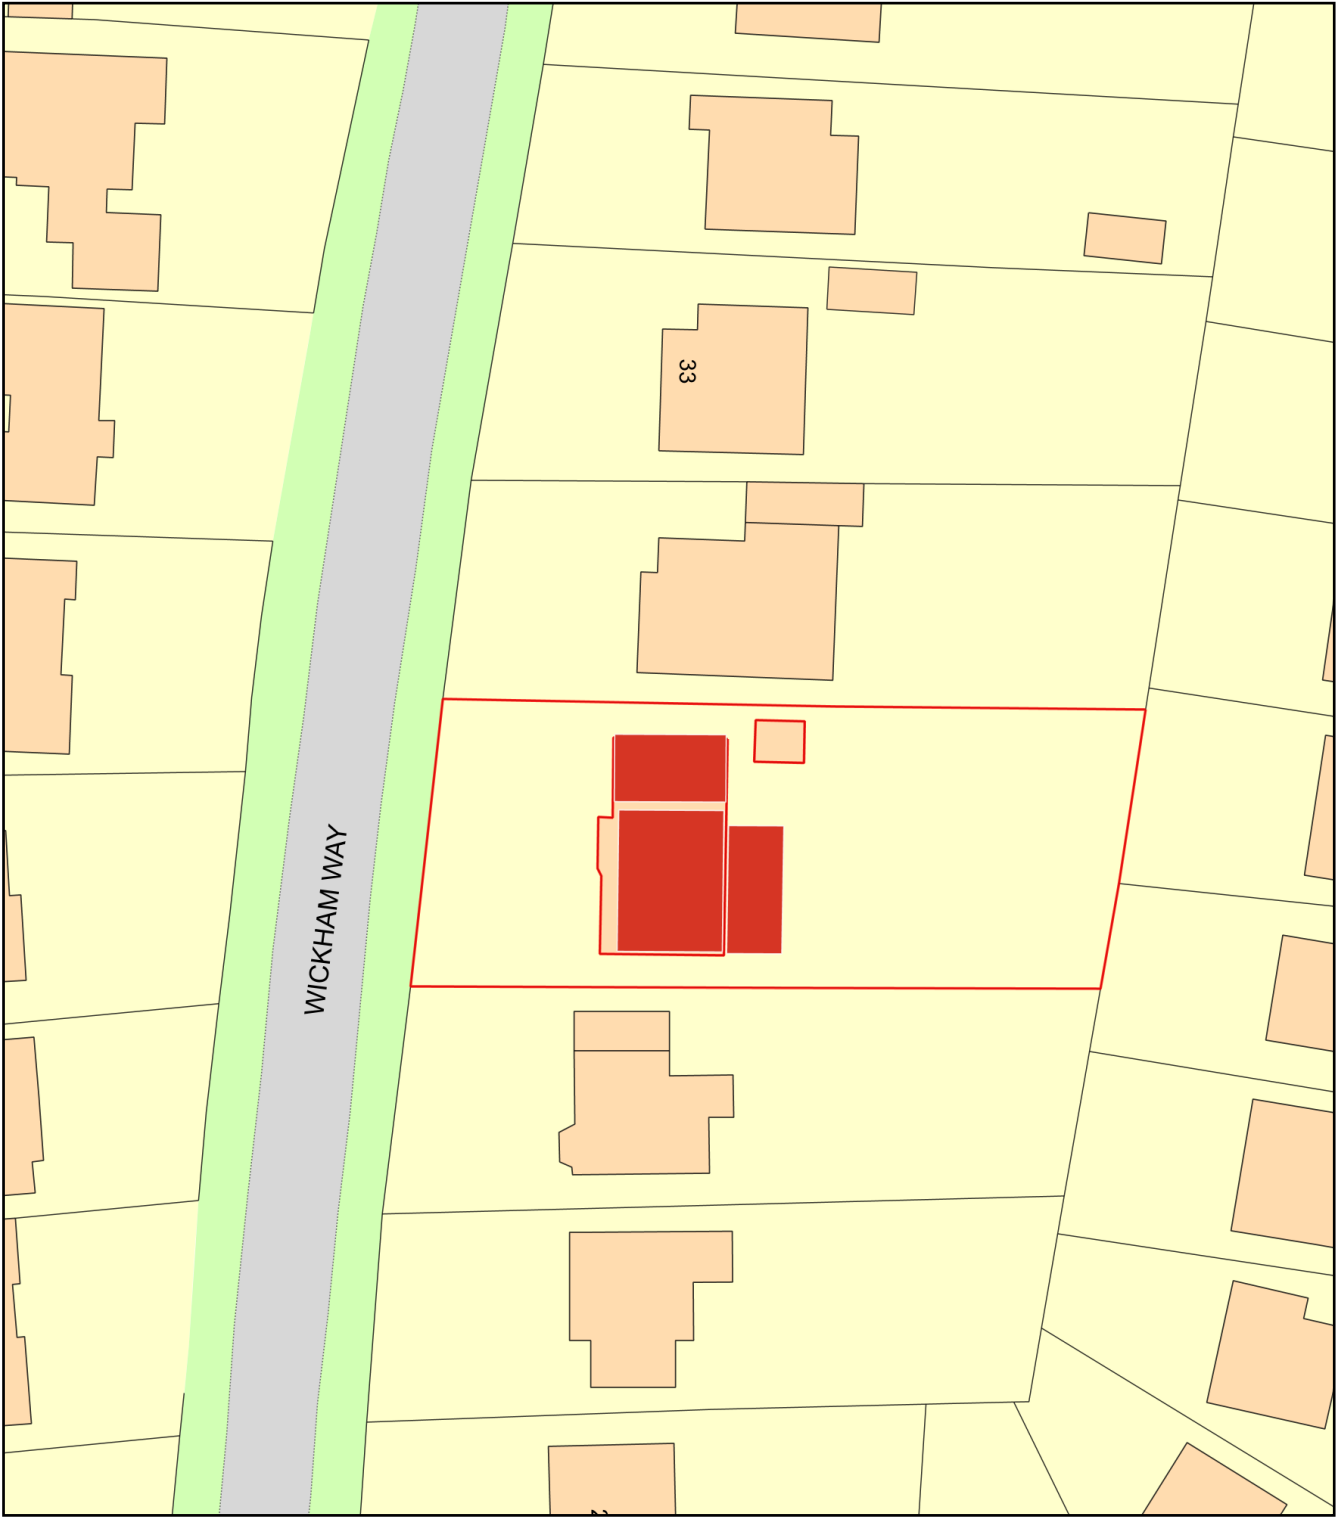

Plan Produced for: Sarah Breeze
Date Produced: 21 May 2025
Plan Reference Number: TQRQM25141141909102
Scale: 1:500 @ A4