


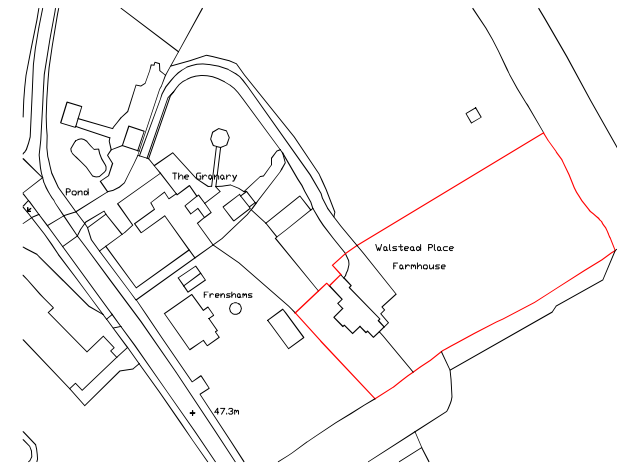

Serial number: 304100
© Crown copyright and database right 2025
Ordnance Survey licence AC0000848283
Reproduction in whole or in part is prohibited
without the prior permission of Ordnance Survey.

Block Plan 1:500

Ordnance Survey®
UKmapcentre.com



Serial number: 304100
© Crown copyright and database right 2025
Ordnance Survey licence AC0000848283
Reproduction in whole or in part is prohibited
without the prior permission of Ordnance Survey.

Location Plan 1:1250

SKETCH DRAWING		
NOTES: © Copyright of this drawing remains the property of Buchan Rum Architects Ltd and should not be reproduced in full or parts or modified without written permission from Buchan Rum Architects Ltd. - These drawings must be used in conjunction with the structural engineer drawings & details, and with all other consultants, subcontractor and specialist's drawings & details. - All dimensions are in millimetres, unless stated otherwise. - All goods materials, workmanship to conform with current building regulations BSS and CDP's. - All dimensions must be checked on site, and any discrepancies verified with the architect. - Do not scale from the drawing. - Any discrepancies between the drawings, details and specification must be reported to the architect immediately before work is put in hand. - All works to be carried out in full accordance with current Building Regulations, British Standards and all Health & Safety Regulations. - If in doubt please ask.		
rev.	date	comment
amendments		
client		
Site address Walstead Place Farmhouse, Scaynes Hill Road, Haywards Heath, West Sussex, RH16 2QG		
Job title Change of use - Lawful development		
Location plan and block plan		
buchan rum 9 SAVILL ROAD LINDFIELD WEST SUSSEX RH162NY E : info@buchanrumarchitects.co.uk T : 01444 239019		
Scale 1:1250, 1:500	Size A1	
Drawing number 25_107_P1_00_105		Rev. 00