


Planning Drawings


Existing Layout

Scale 1 : 100 2000mm

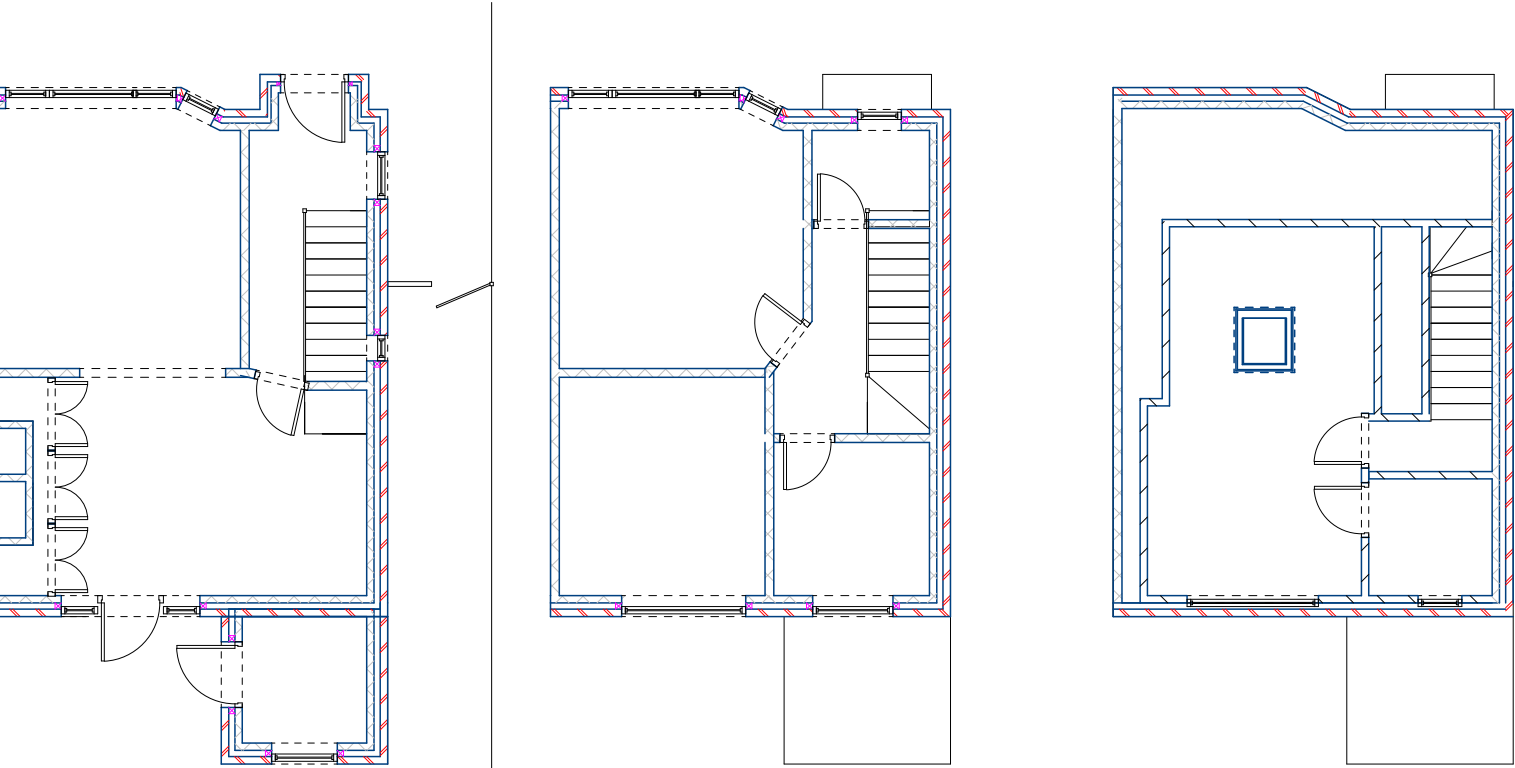

Proposed Layout


Scale 1 : 100 2000mm

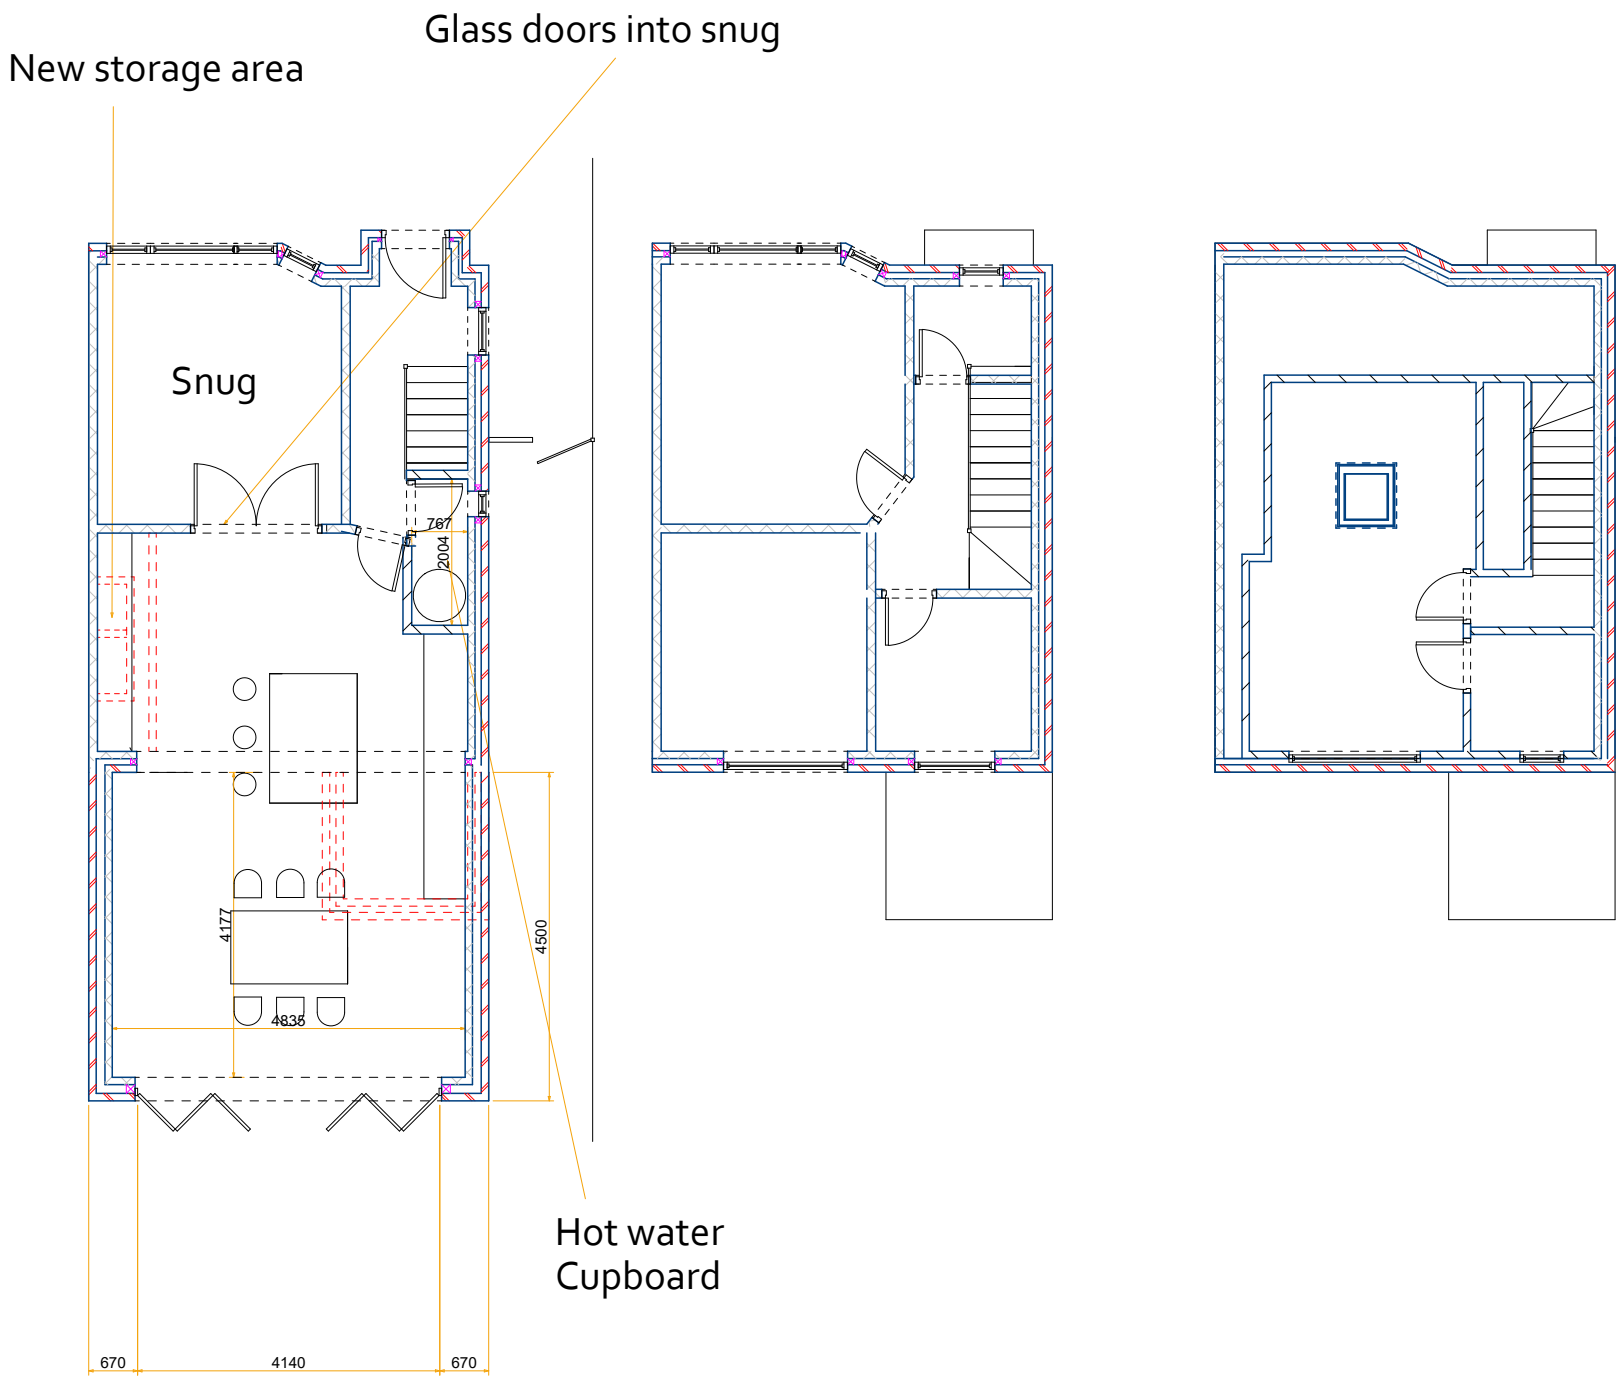


Materials Schedule



Brick work match

 

White roofline

 

Door colour

Elevations Existing

Scale 1 : 100 2000mm



Elevations Proposed

Scale 1 : 100 2000mm



Photographic Survey



Client - Mr & Mrs Weston

Address - 39 Edward Road
Haywards Heath
RH16 4QJ

Page Size - A1 2000mm



1. All Dimensions In Millimetres Unless Otherwise Stated
2. New Roof Tiles to match existing in type ,colour & face
3. New facing brickwork to match existing
4. The requirements of the party wall act should be observed finished floor levels to match existing
- 5.No part of the proposed extension ,including Foundations and gutters, should encroach the property boundary