

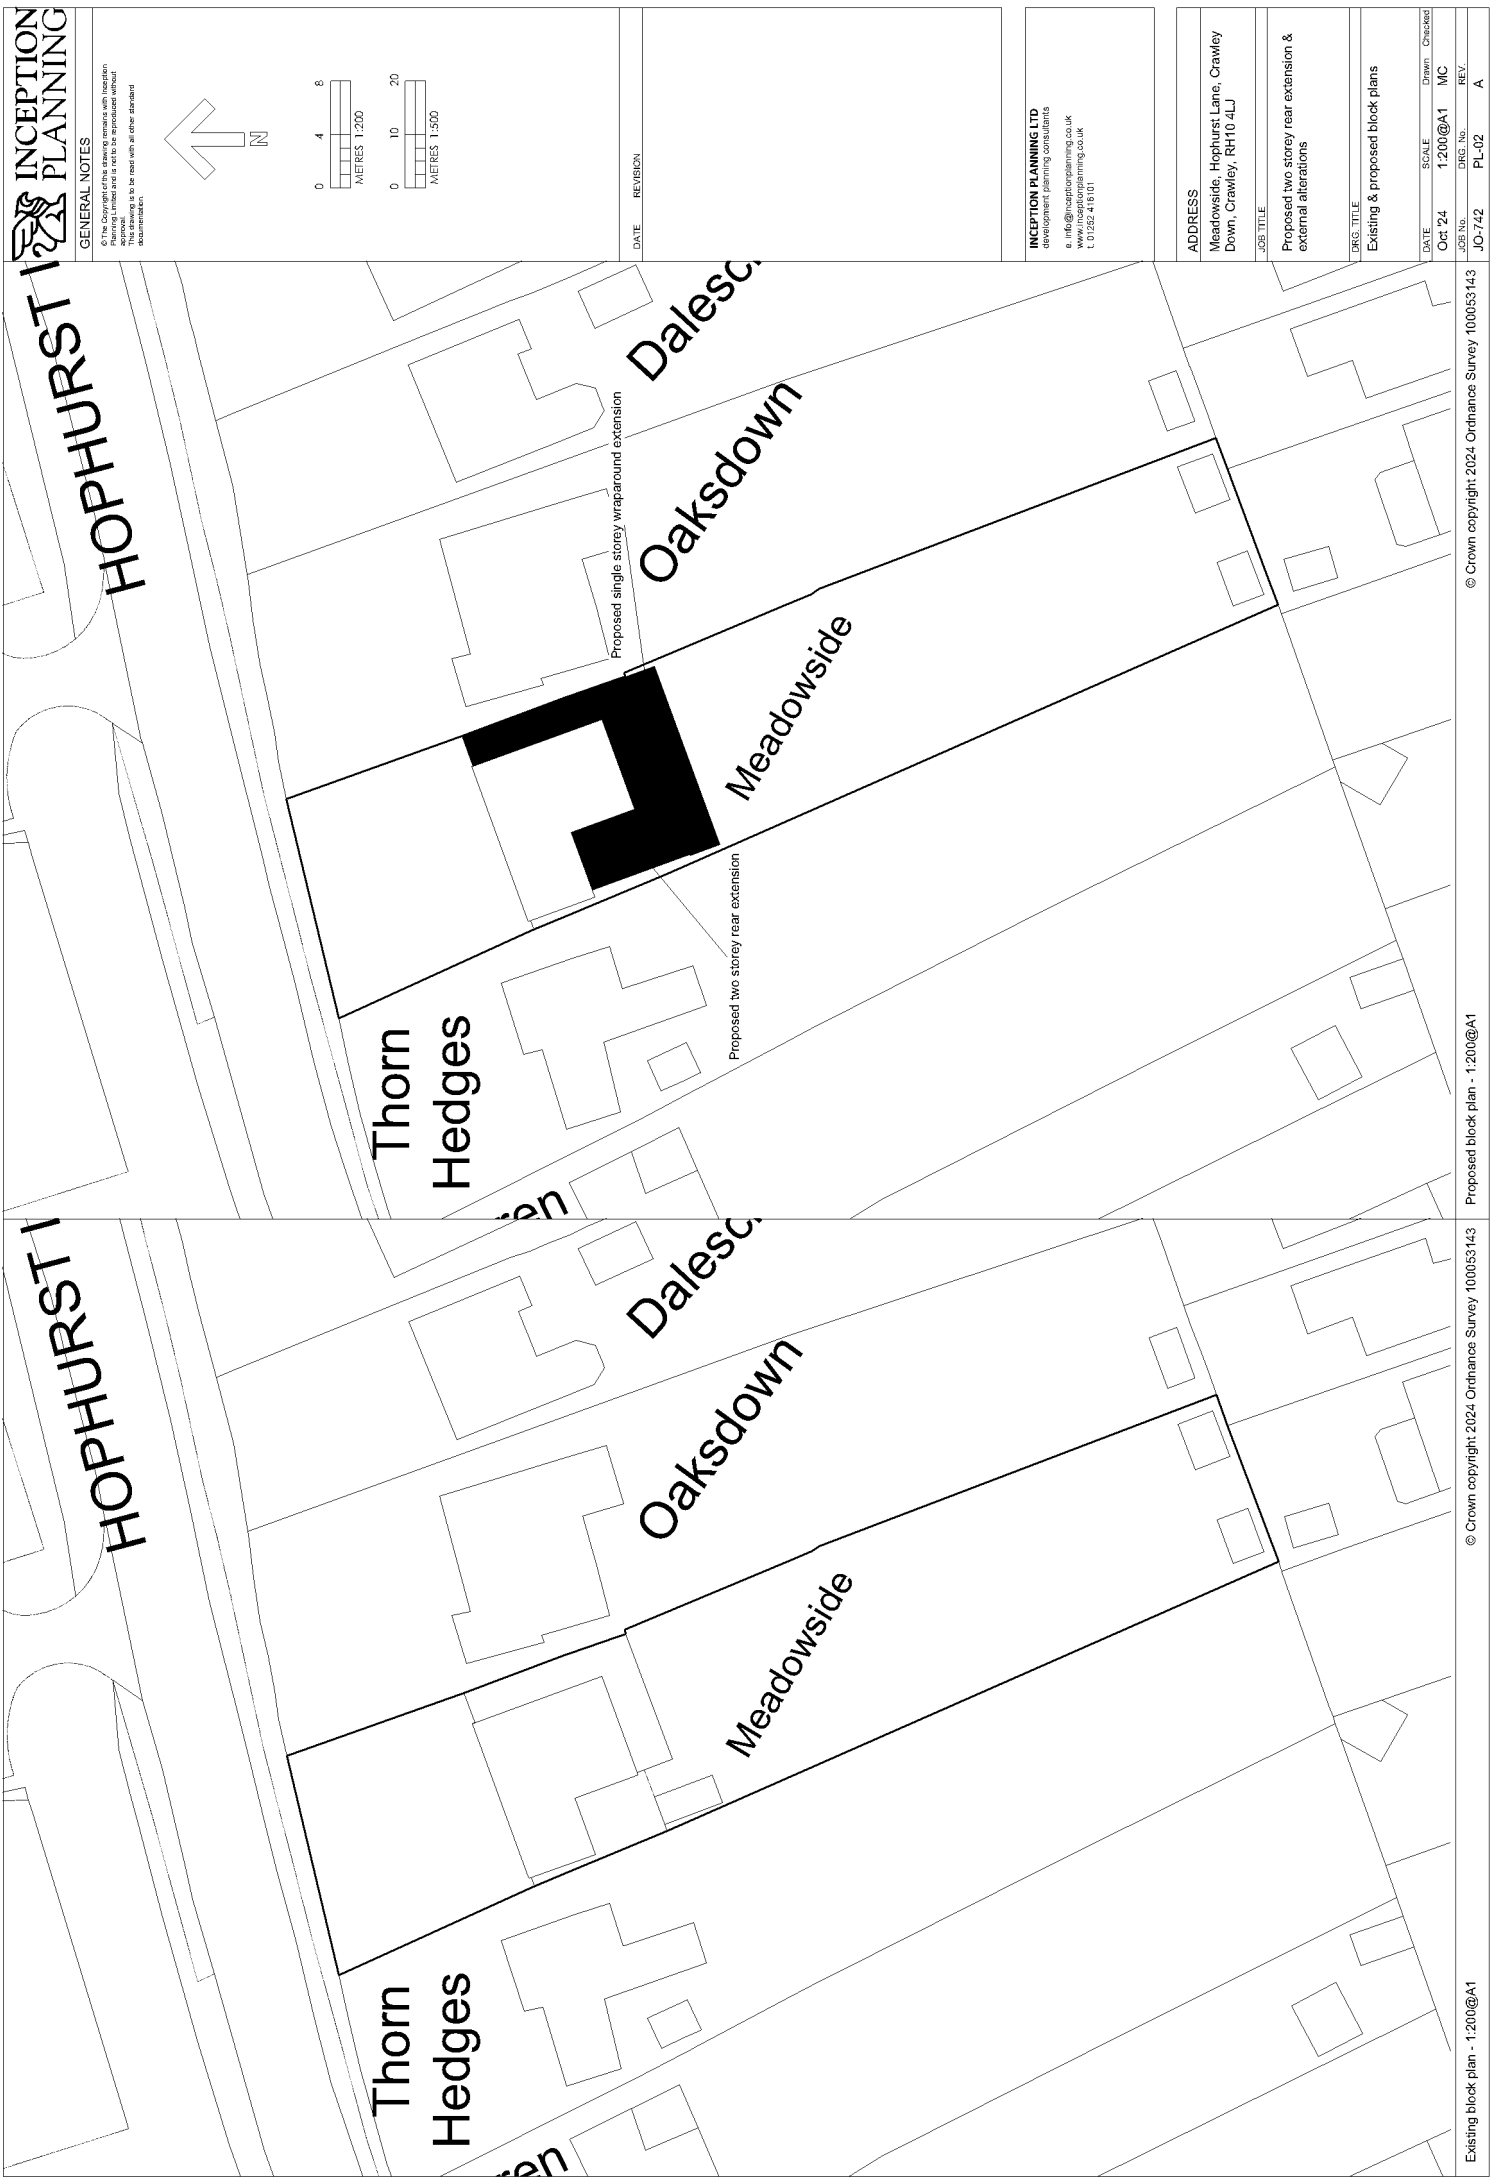


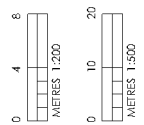

INCEPTION PLANNING

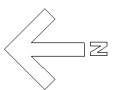

GENERAL NOTES

© The Copyright of this drawing remains with Inception Planning Limited and is not to be reproduced without written permission.
This drawing is to be read with all other standard documentation.

DATE REVISION

INCEPTION PLANNING LTD
development planning consultants
e. info@inceptionplanning.co.uk
www.inceptionplanning.co.uk
t 01252 416101

ADDRESS
Meadowside, Hophurst Lane, Crawley
Down, Crawley, RH10 4LJ

JOB TITLE
Proposed two storey rear extension &
external alterations

DWG. TITLE
Existing & proposed block plans

DATE	SCALE	Drawn	Checked
Oct 24	1:200@A1	MC	
JOB No.	DWG No.	REV	
JO-742	PL-02	A	