



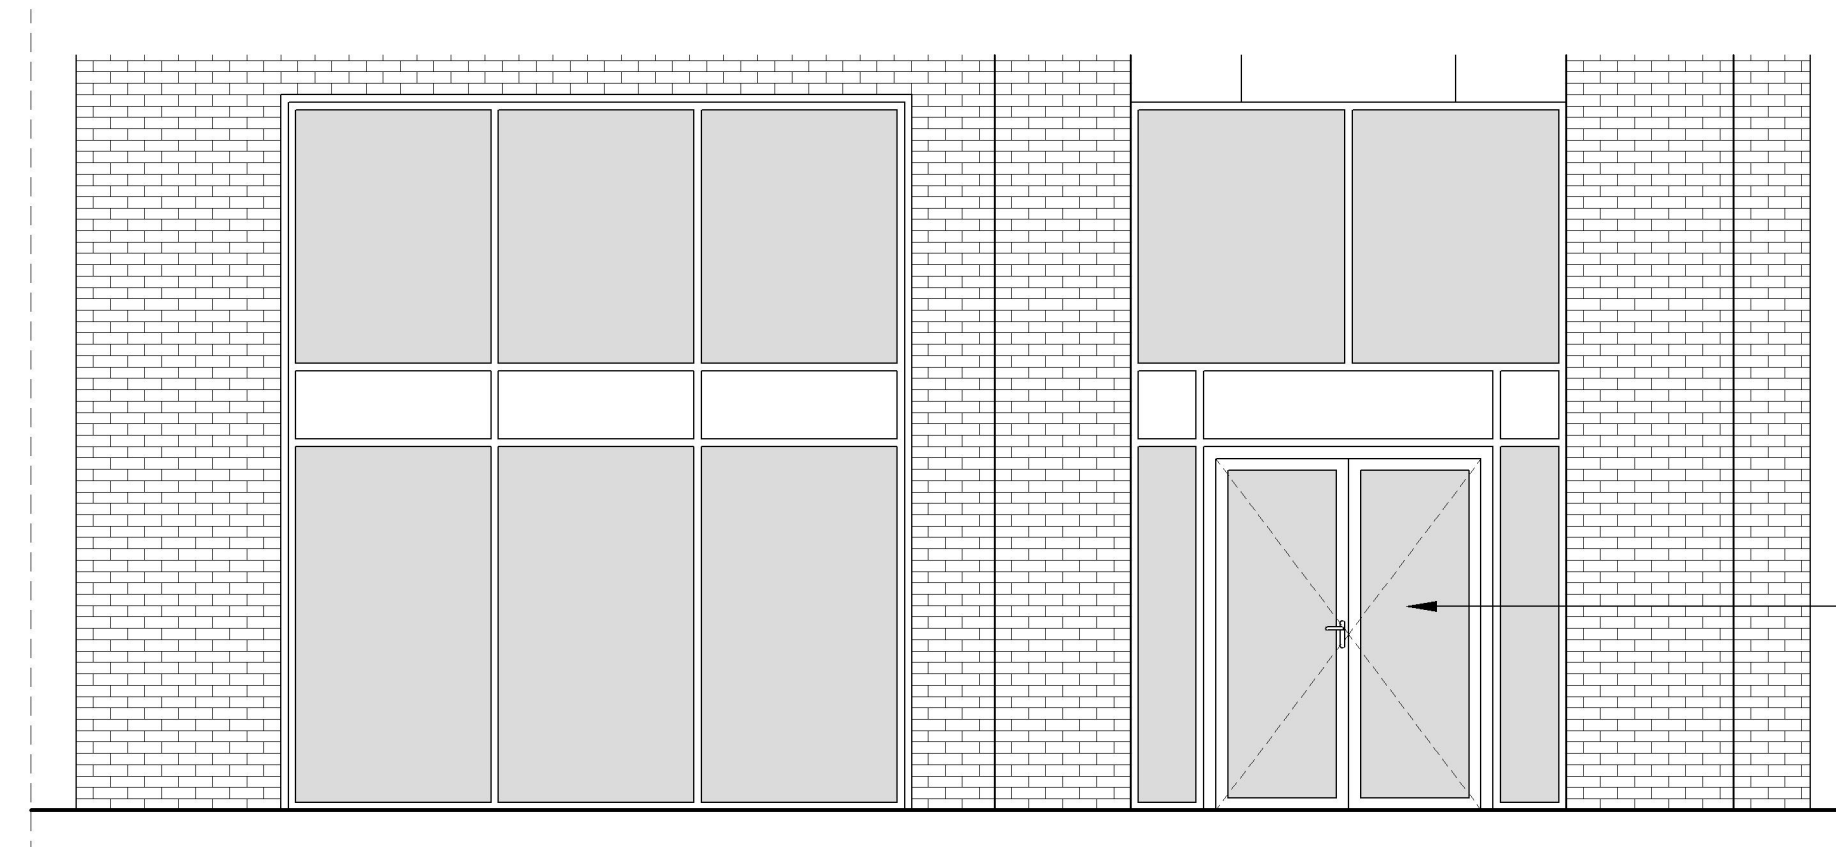

Existing Elevation

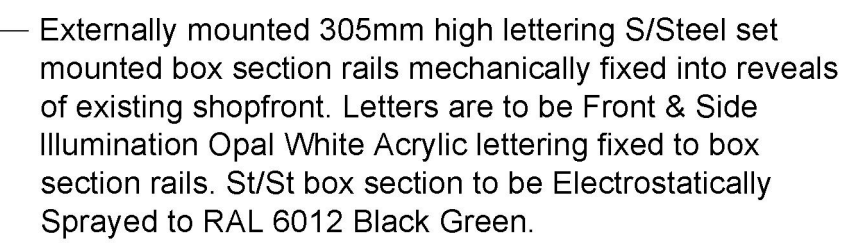

Proposed Elevation

Existing double entrance door to be adapted to open outwards. Doors and frame to receive new finish - Electrostatically Sprayed to RAL 6012 Black Green.

1:50 Scale @ A1

Project Manager/ Checked:	Drawn By: C.Grayson	Scale: A1@1:50 A3@1:100	Date: 13-01-25
Arch/Designer THOM/PAR	System No/ Project No. A-G/1622-24	Drwg No. P03	Rev. -