
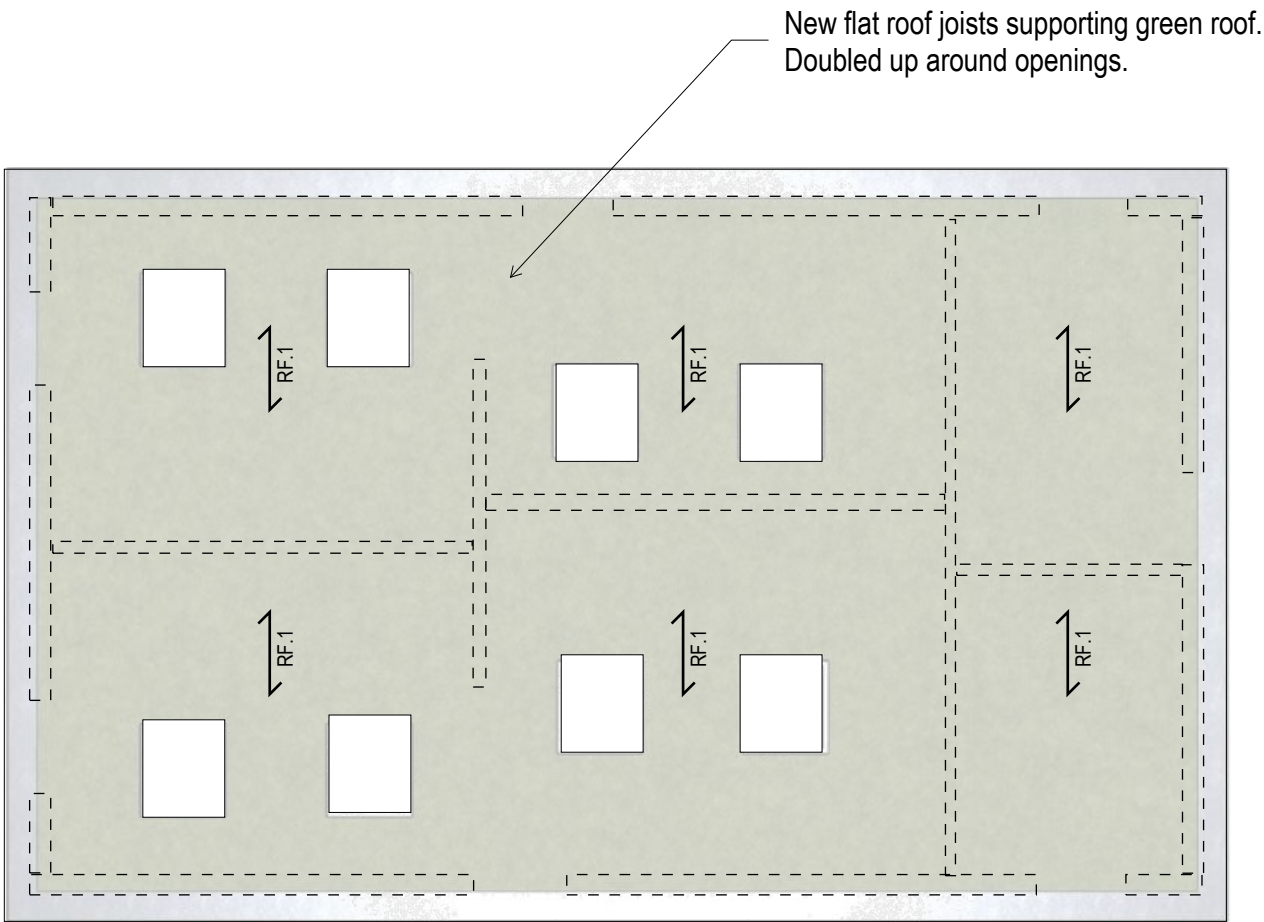


Refectory Wash Room

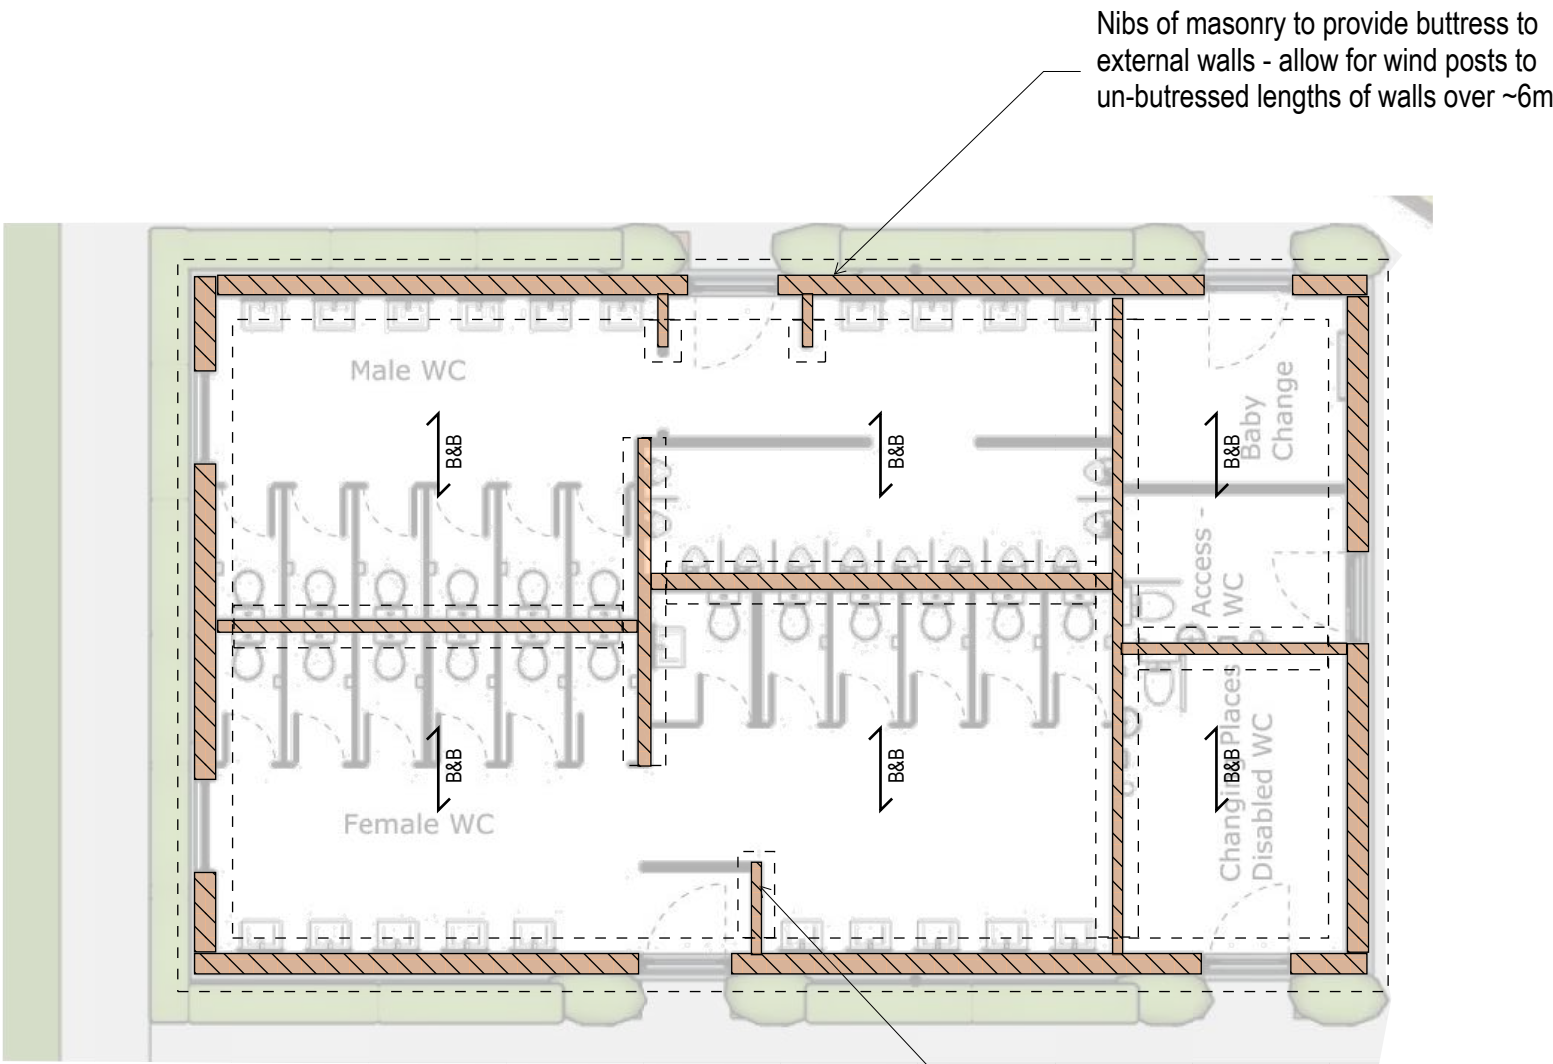

Structural Appraisal Legend

-  Proposed masonry wall on strip foundation
-  Demolished structure
-  New pad/strip foundation
-  Temporary props
-  Proposed steelwork
-  New timber floor/roof
-  New beam and block floor

PROJECT	Saint Hill - Juhring and Hobbs			PROJECT No	26-649				
TITLE	Scheme design			DATE	13.01.26	SHEET No	01		
BY	CHB		CHECKED BY	JR		SHEET REF	SK01	REV	01

