
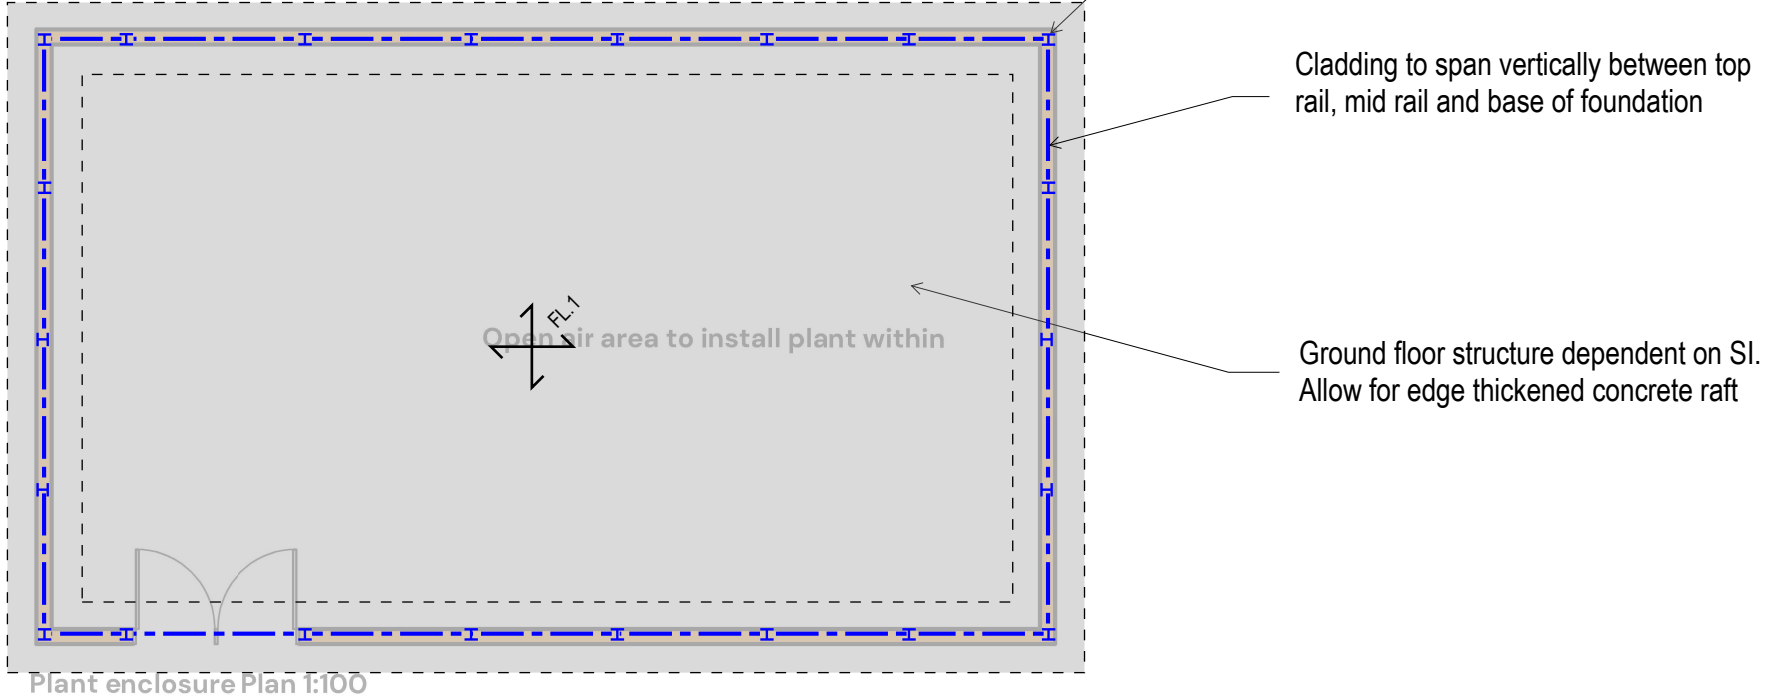
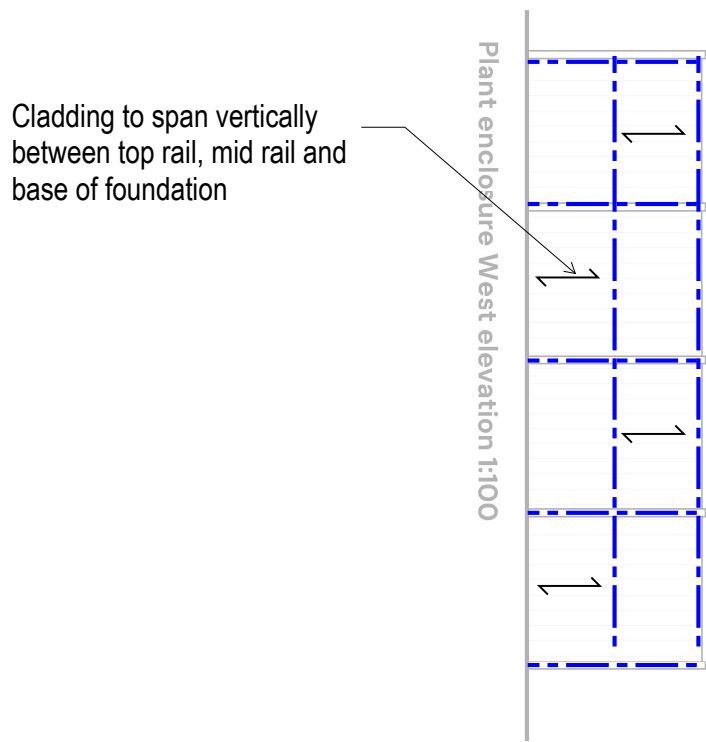


Plant Enclosure

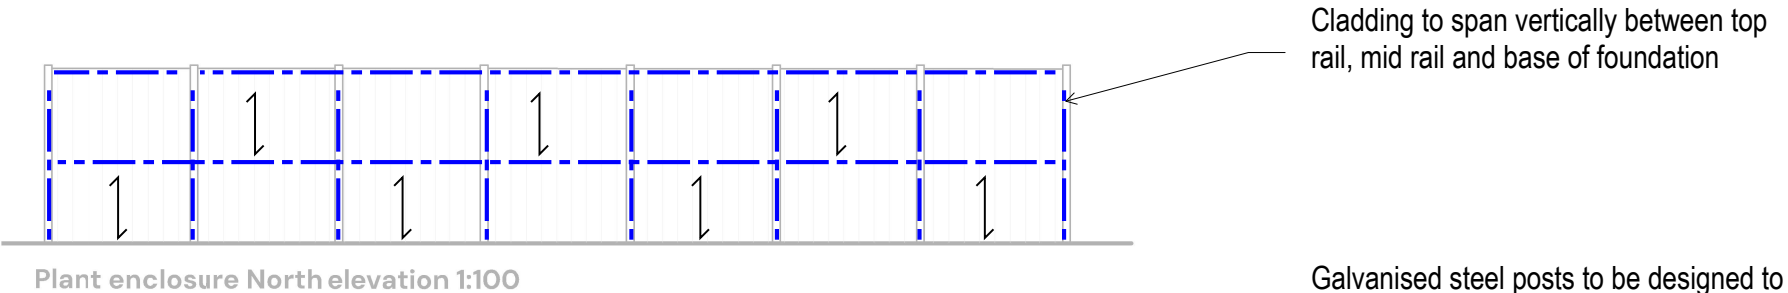

PROPOSED GROUND PLAN
(SHOWING STRUCTURE OVER)
(NTS)

Structural Appraisal Legend

- Proposed masonry wall on strip foundation
- Demolished structure
- New pad/strip foundation
- Temporary props
- Proposed steelwork
- Moment connection
- New timber floor/roof
- New beam and block floor
- New raft slab (TBC by SI)

PROJECT	Saint Hill - Juhring and Hobbs			PROJECT No	26-649				
TITLE	Scheme design			DATE	13.01.26	SHEET No	03		
BY	CHB		CHECKED BY	JR		SHEET REF	SK01	REV	01

