

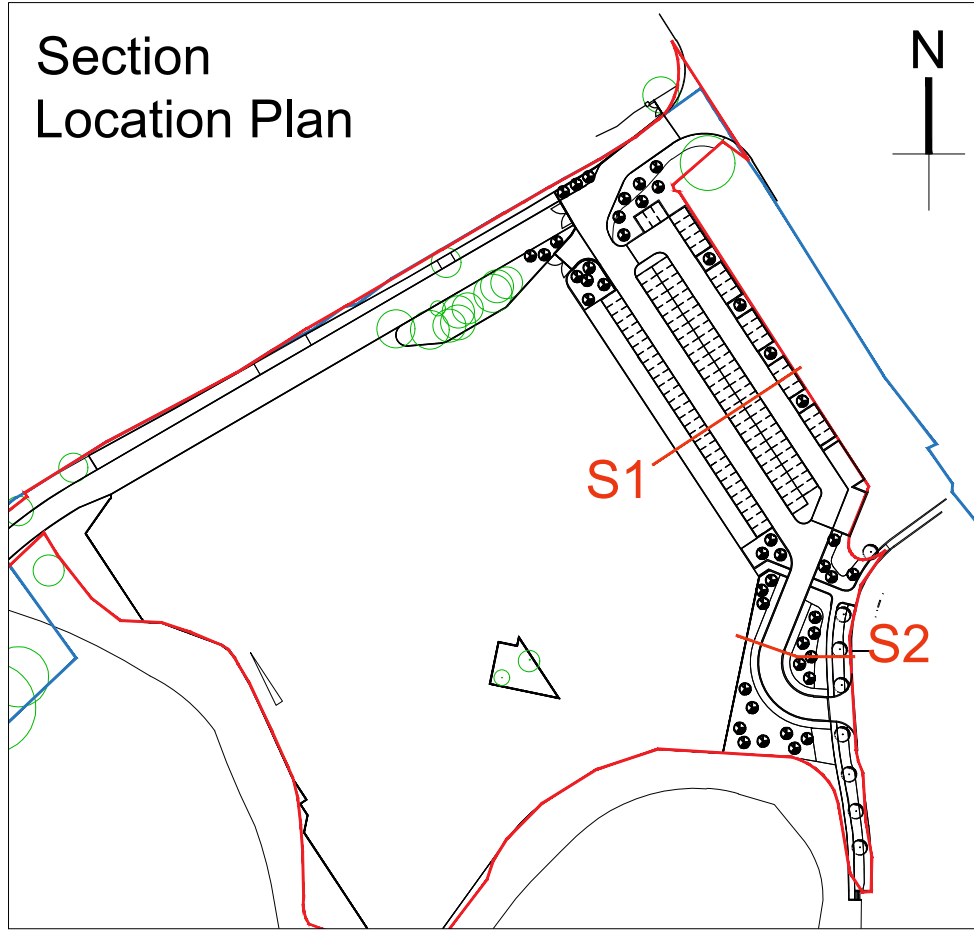



Section
Location Plan

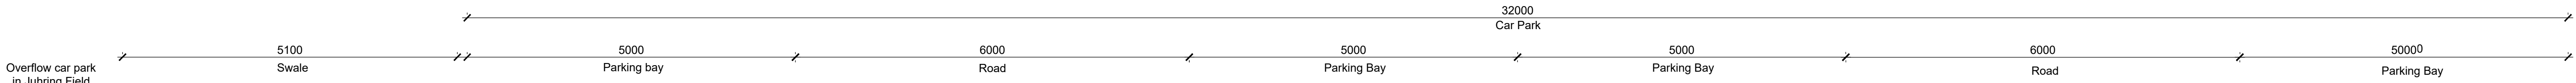

- Notes
1. All dimensions in millimetres and all levels in metres AOD, unless stated otherwise.
 2. All drawings to be read in conjunction with relevant details and specification.
 3. Build up information show indicatively only. Construction details to be provided by Civil Engineer.
 4. All railing and gate footings/fixings to be Contractor's Design in accordance with Product Supplier's standard and recommendation.
 5. All works in proximity to existing trees to be carried out by hand.

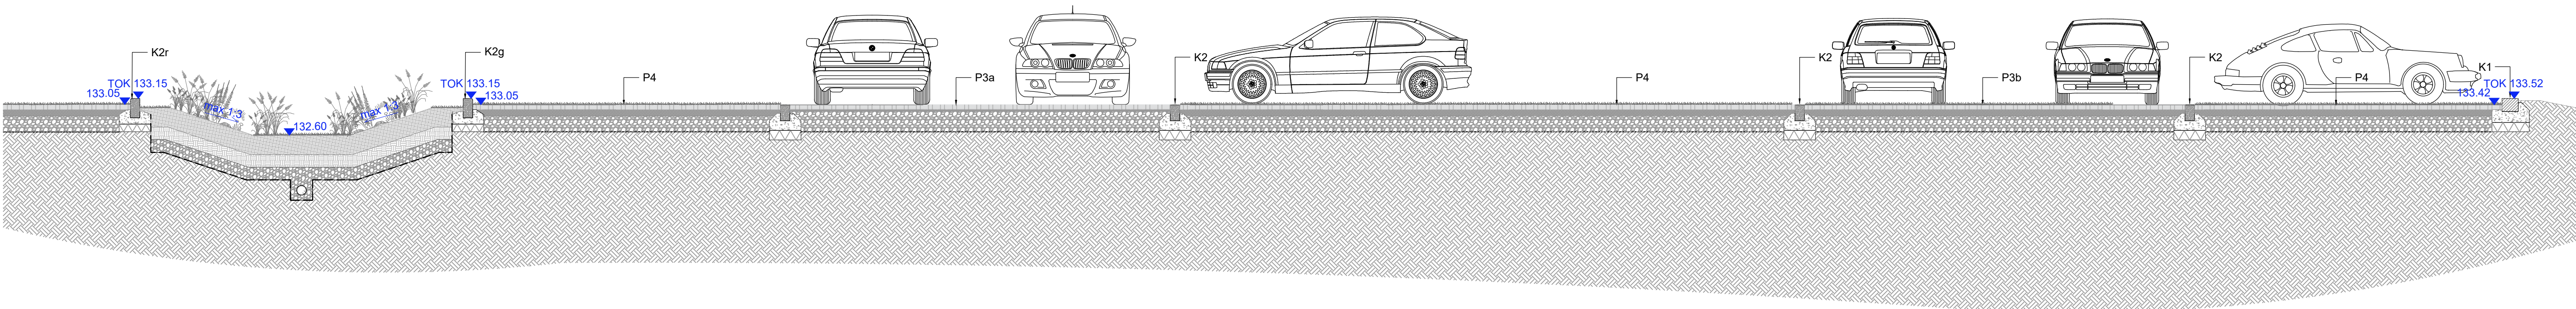

1 Section 1
1 : 50

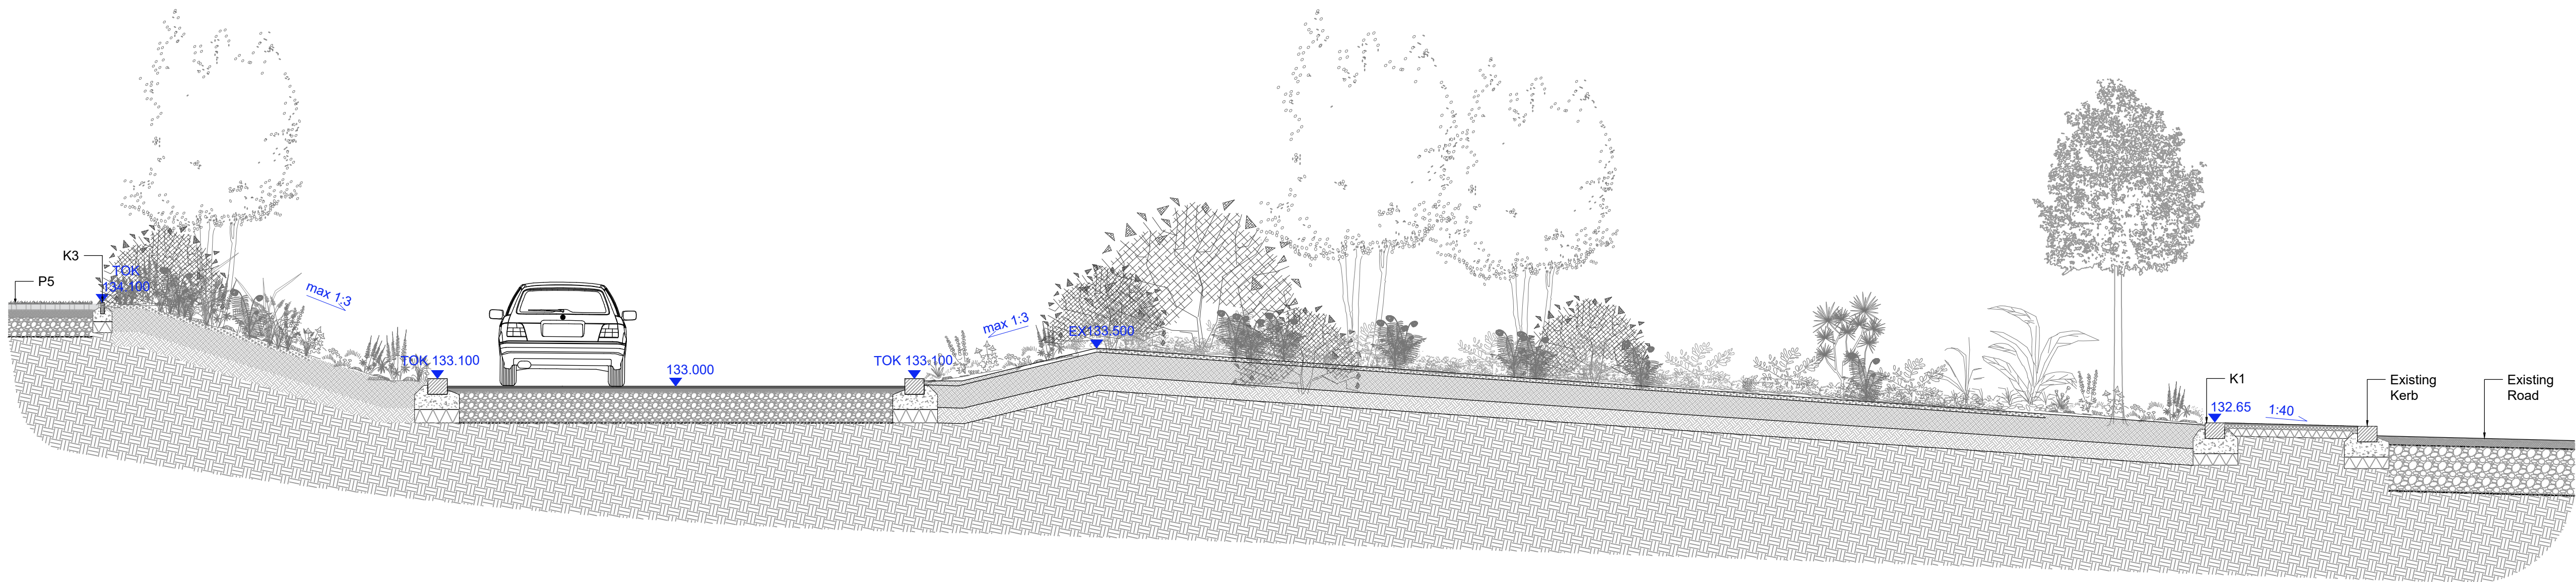

2 Section 2
1 : 50



P04 27.03.2026 Layout revision for planning MN
P03 30.09.25 Revisions to layout, issued for Planning MN
P02 07.03.25 Issued For Planning
P01 31.01.25 Draft issue for comments
revision / date / description / issued by

St Anne's House
111 High Street
Lewes
East Sussex
BN7 1XY
T 01273 007807
W www.enplan.net



client	
project	scale
COSRECI	1:50@A1
Saint Hill Manor	date
-	Jan 2024
title	drawn
Juhring and Hobbs field	JW
Landscape Sections	checked
	MN
drawing number	revision
1232-ENP-SI-00-DR-L-90500	P04
issue	

For Planning

DO NOT SCALE FROM THIS DWG 1 DRAWING SUBJECT TO COPYRIGHT©