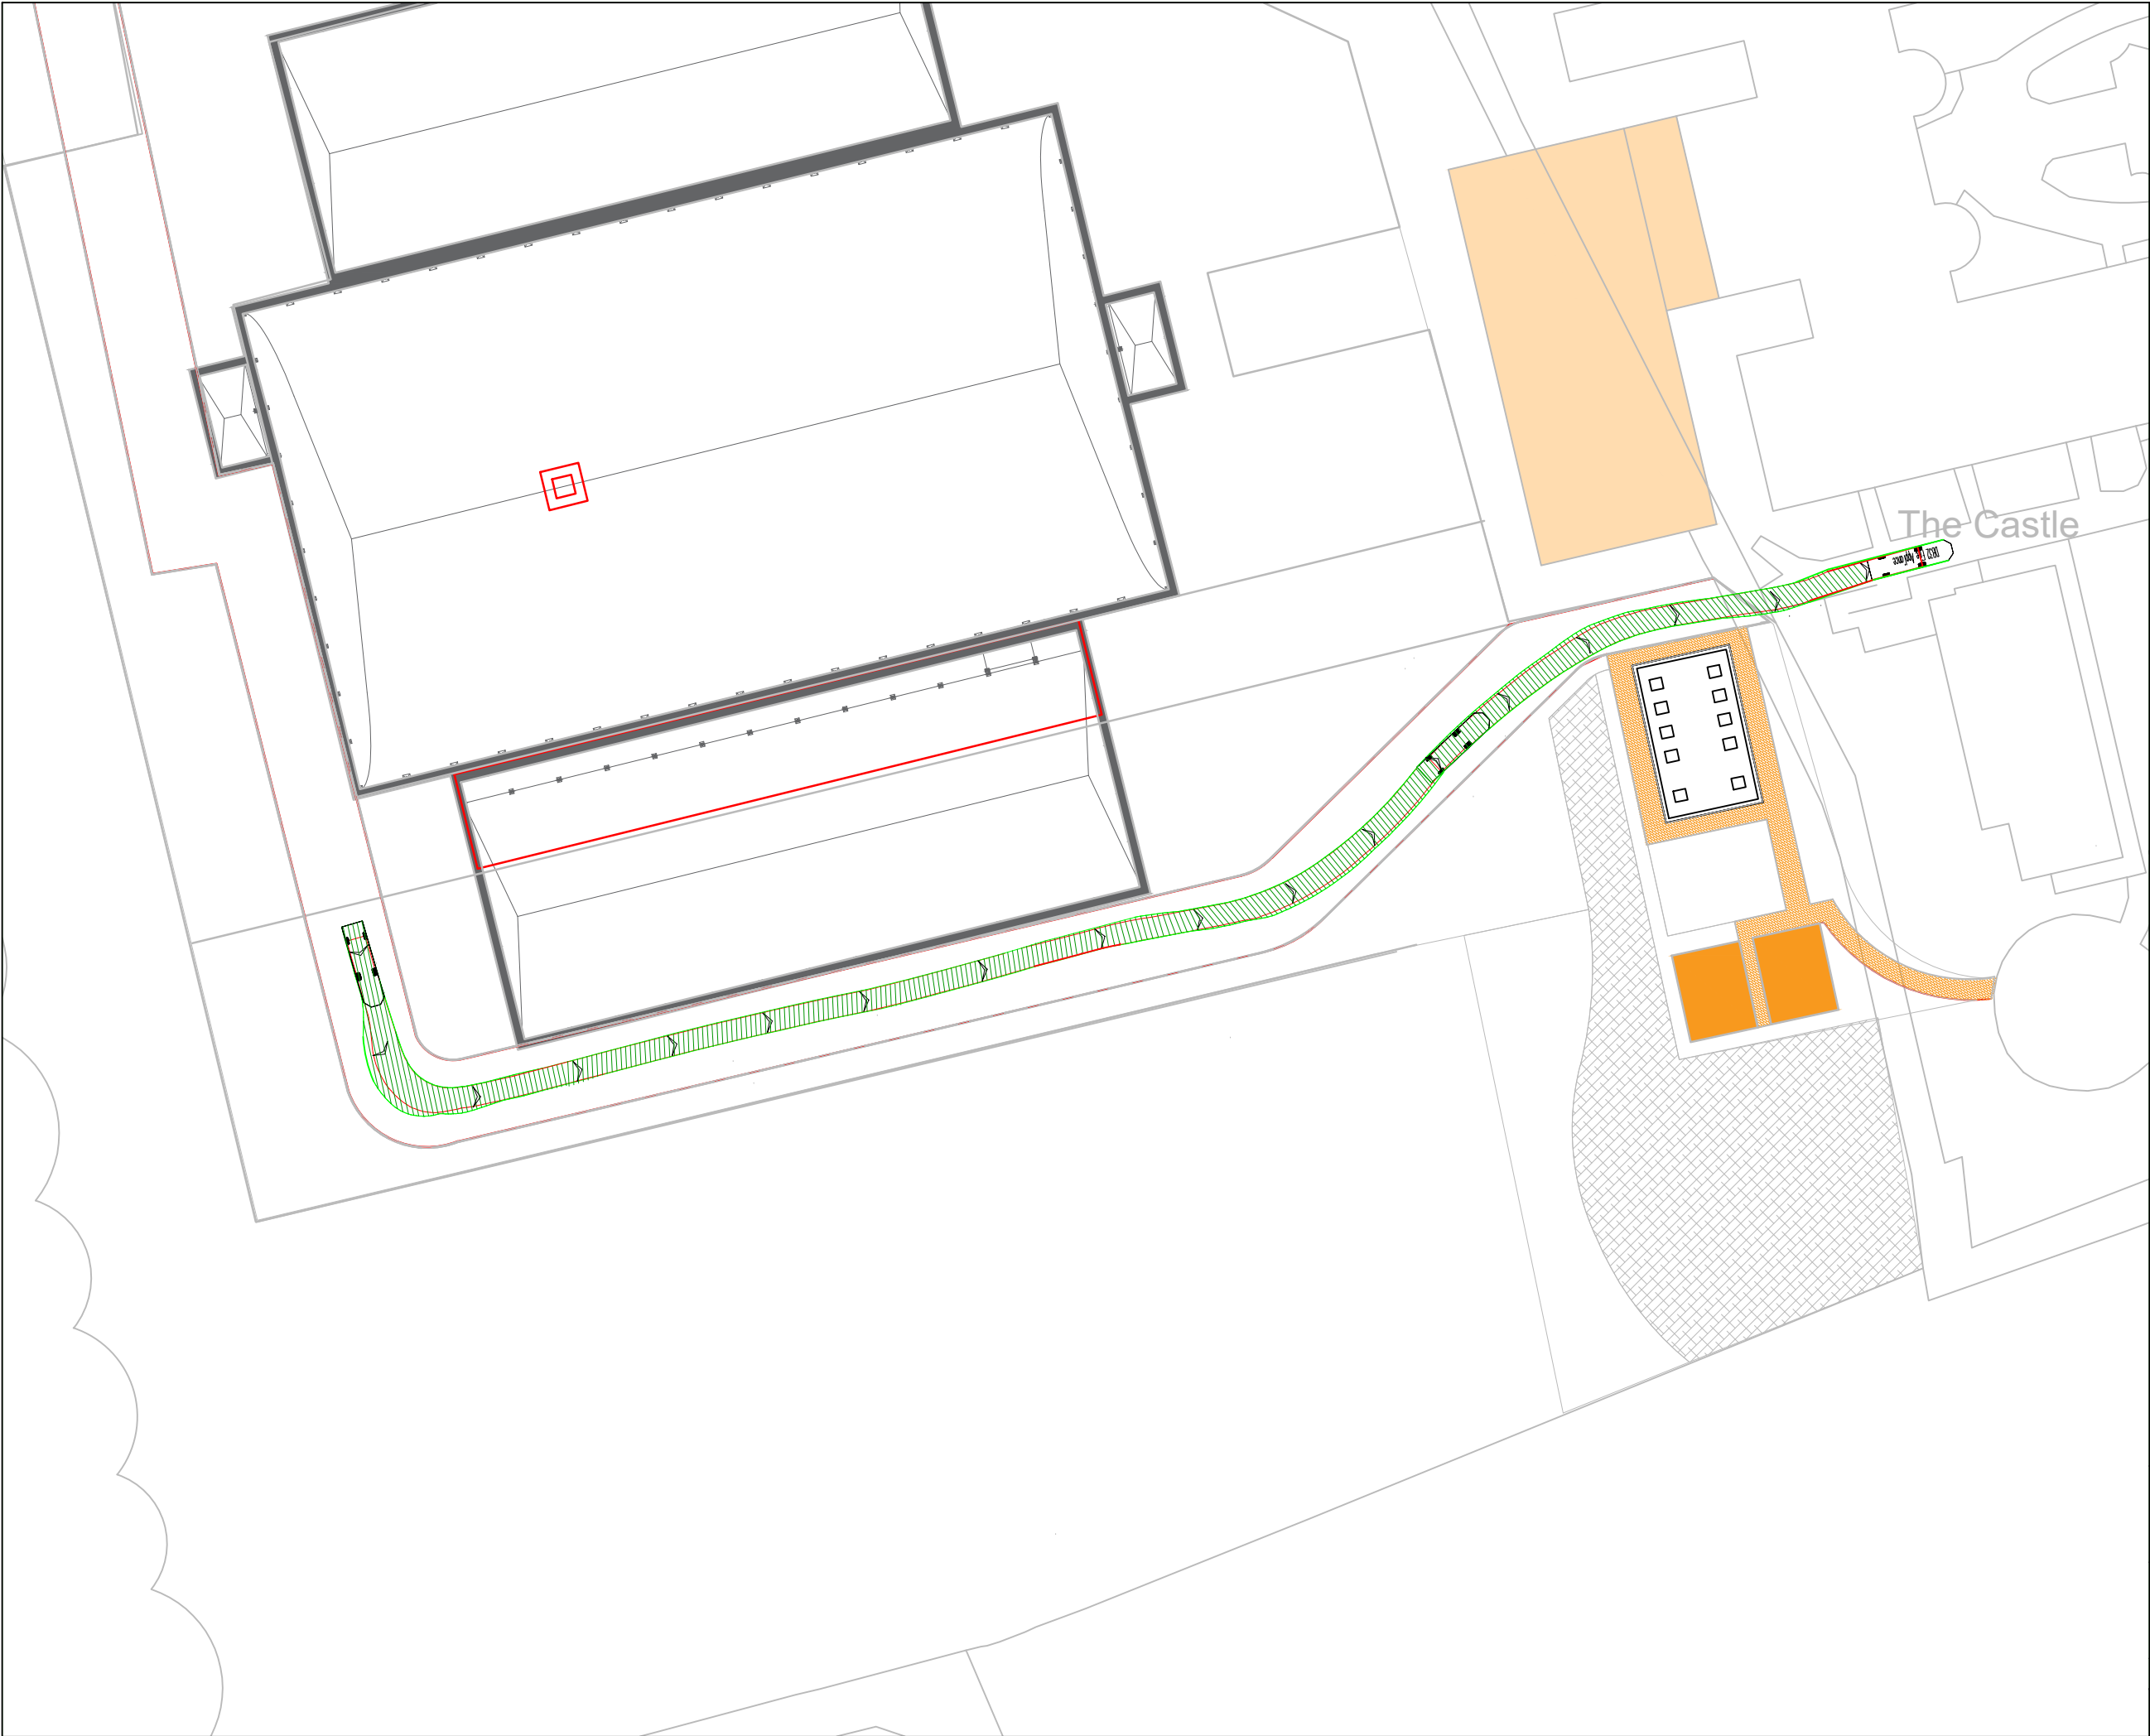


DB32 Fire Appliance
Overall Length 8.680m
Overall Width 2.180m
Overall Body Height 3.437m
Min Body Ground Clearance 0.337m
Max Track Width 2.121m
Lock to lock time 6.00s
Kerb to Kerb Turning Radius 7.910m

Project Title
Saint Hill Events

Drawing Title
Saint Hill Road
Fire Tender Swept Path

Originator RP	Approved	Date 20.02.2026	Scale NTS
Drawing No. PTC/CA/45417/14	Rev.	Sheet No.	