




Notes:
Do not scale this drawing.
All levels and dimensions are to be checked on site.
This drawing is to be read in conjunction with all relevant consultants drawings and specifications, together with safety plan requirements.
Copyright: This drawing must not be copied, amended nor reproduced without the prior written agreement.

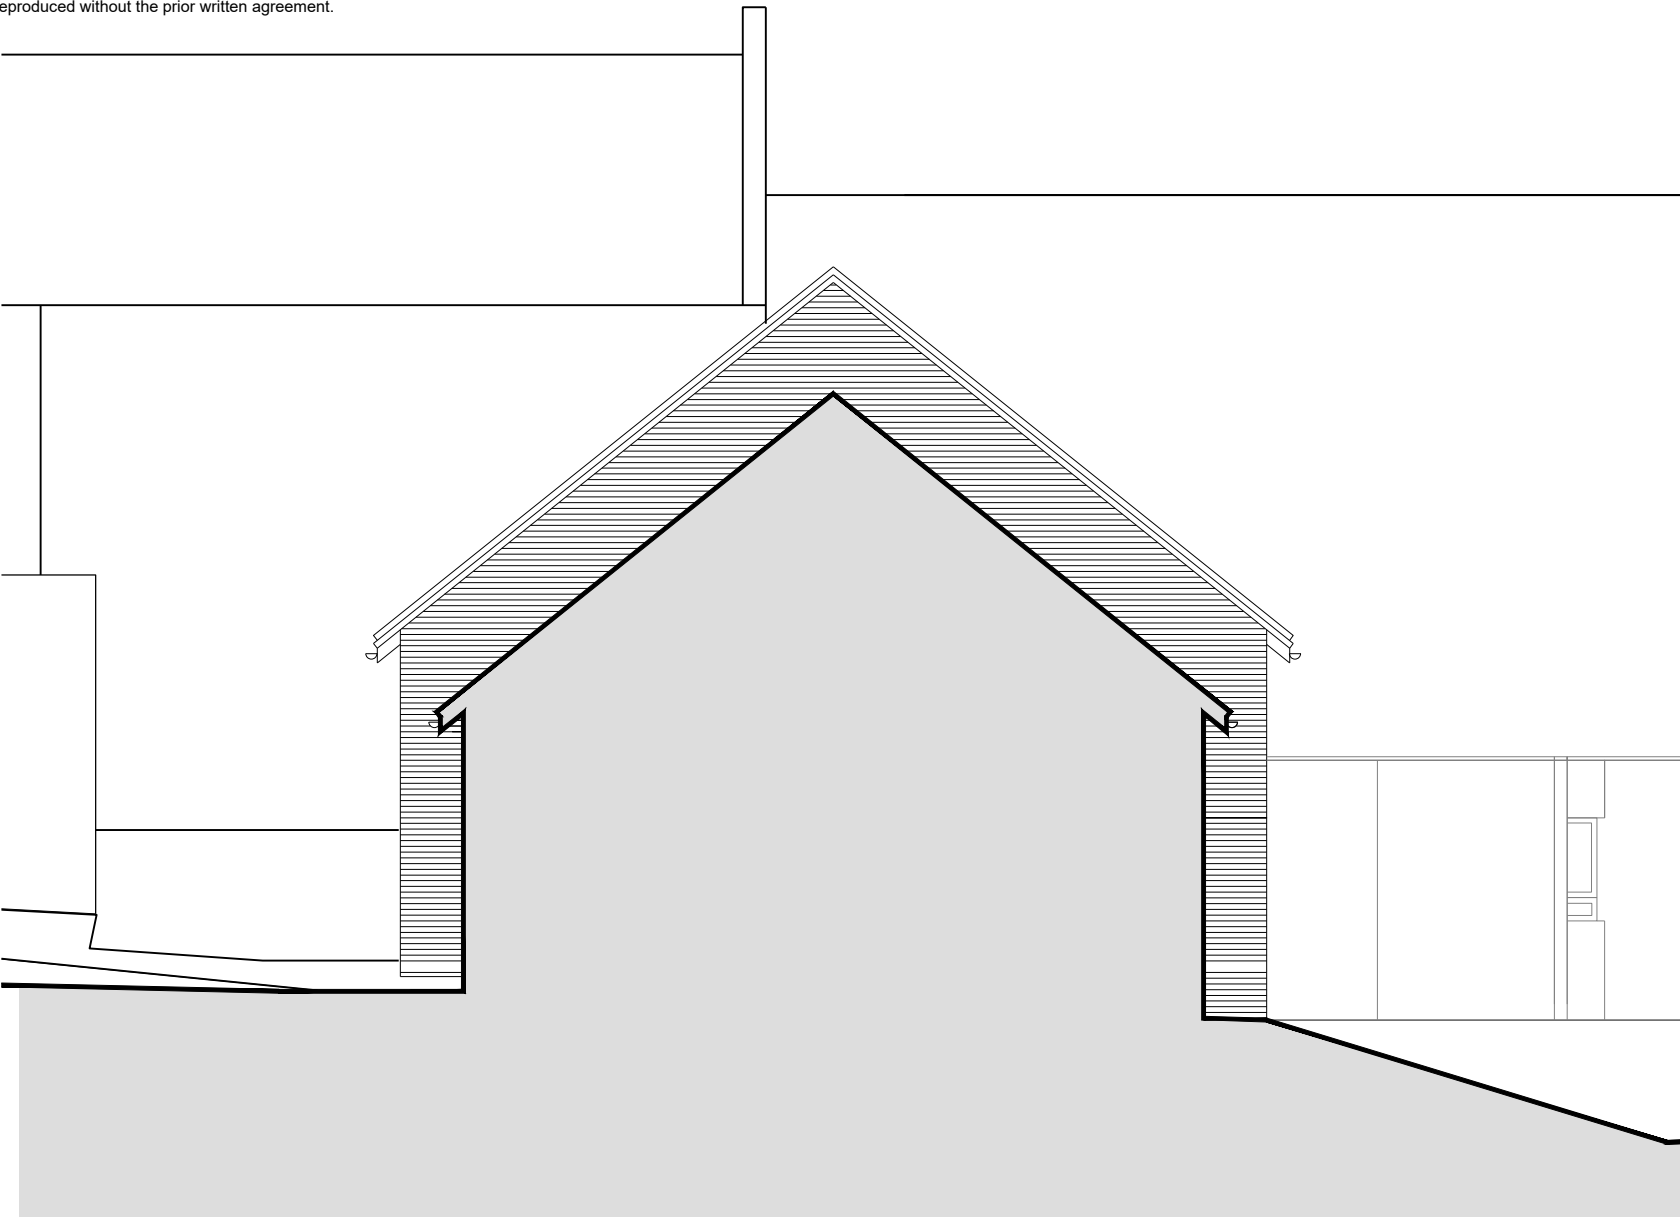


SECTIONAL ELEVATION A-A

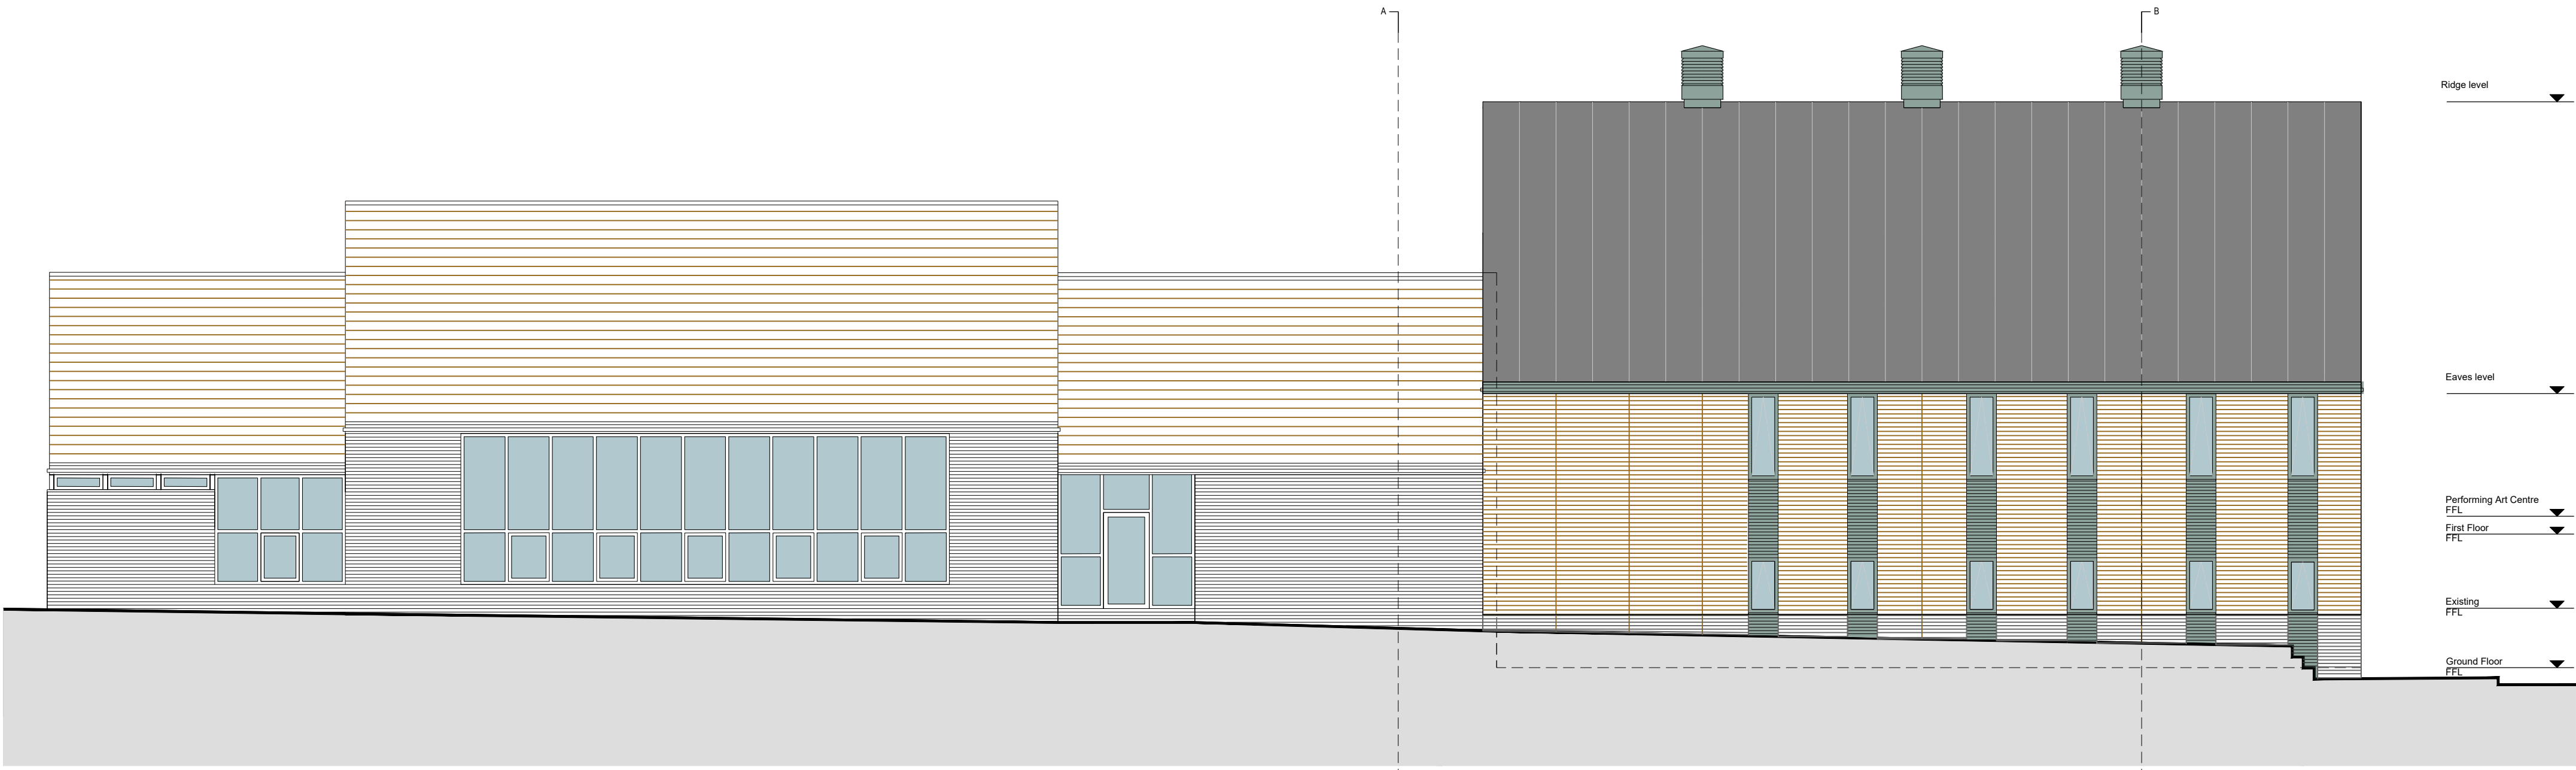


NORTHERN ELEVATION

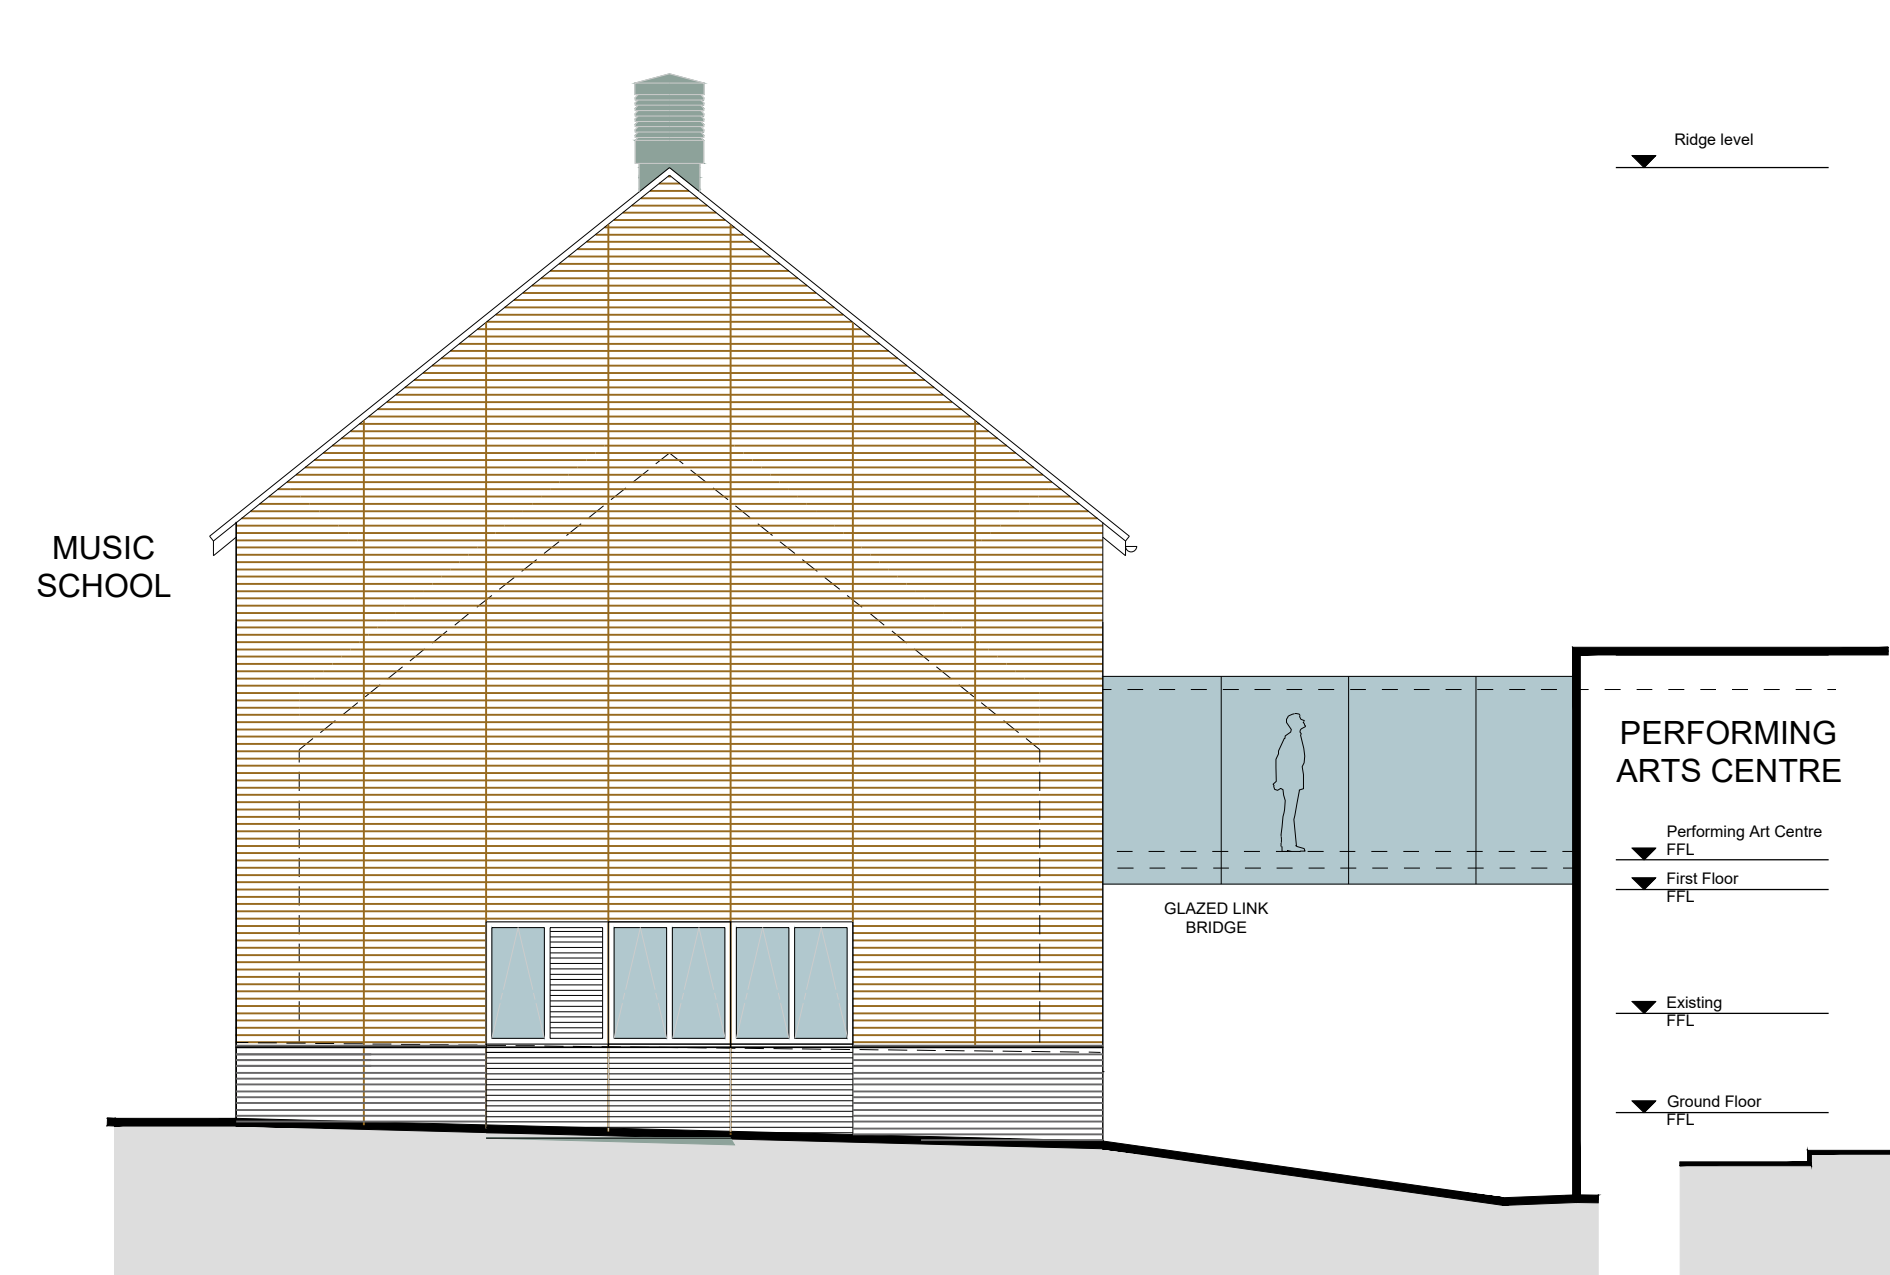


WESTERN ELEVATION

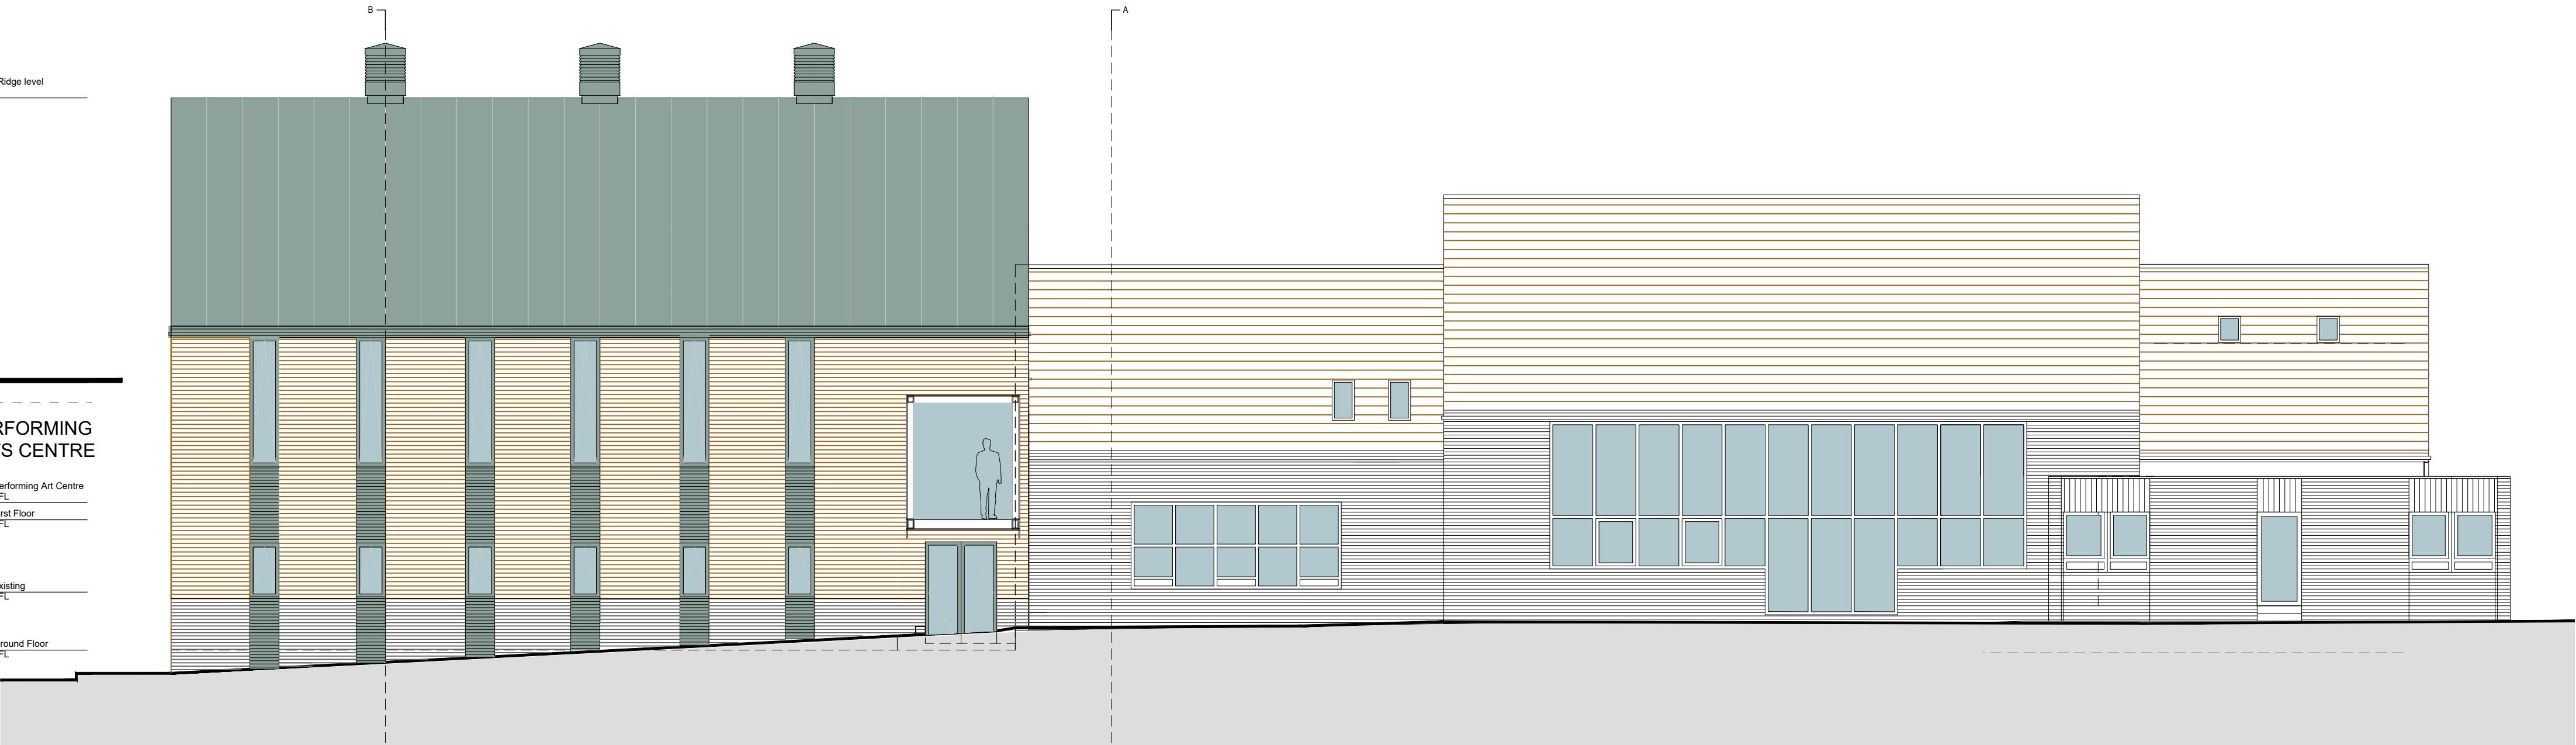


SOUTHERN ELEVATION

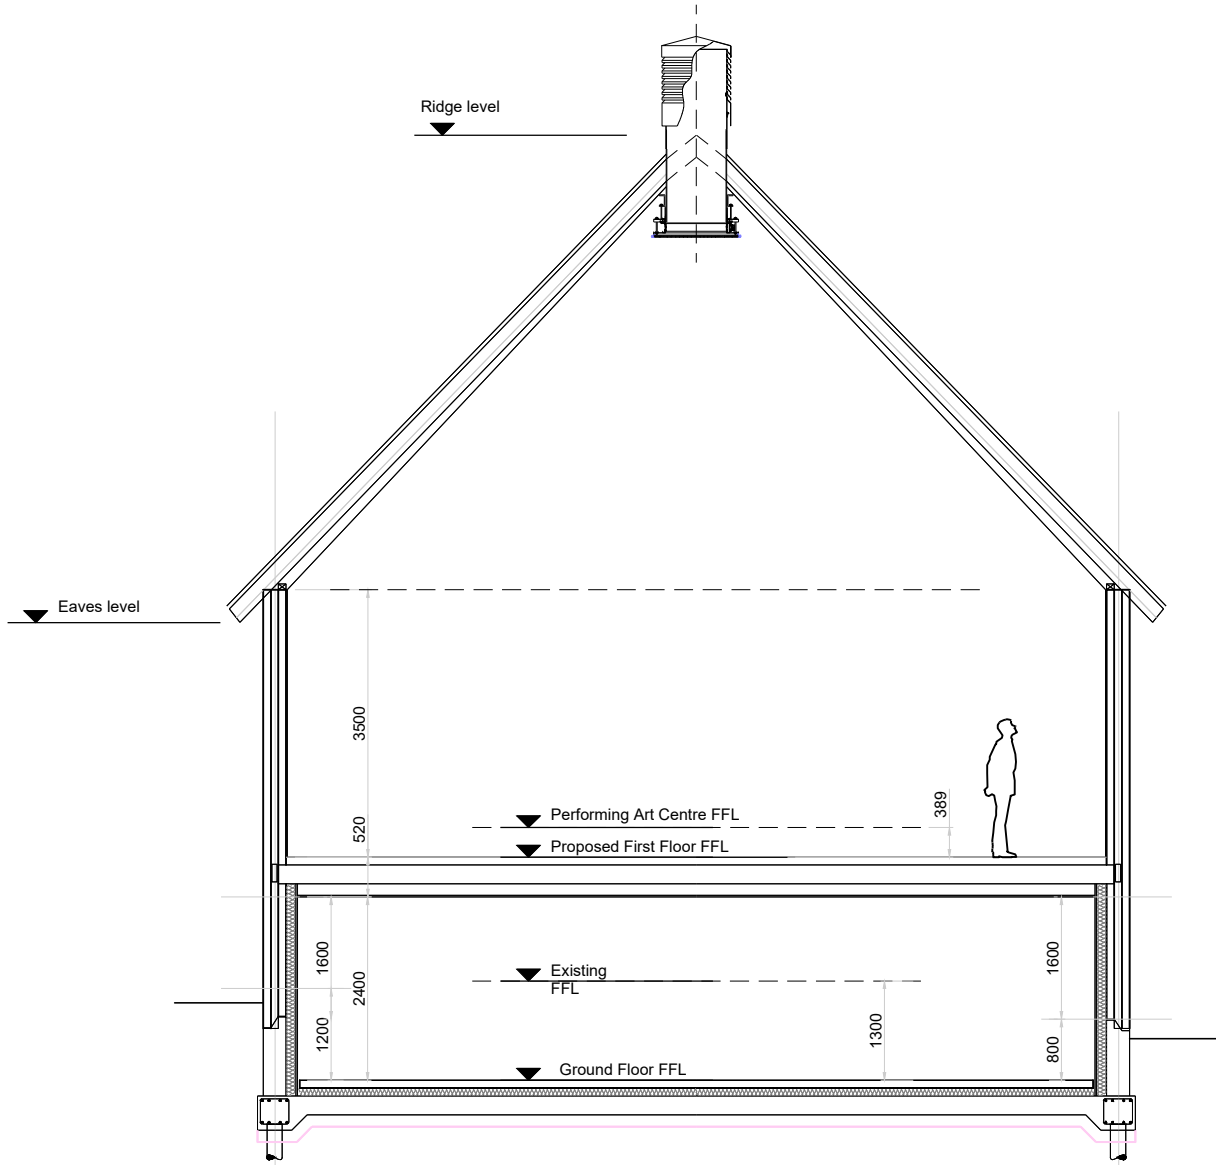

SECTION B-B

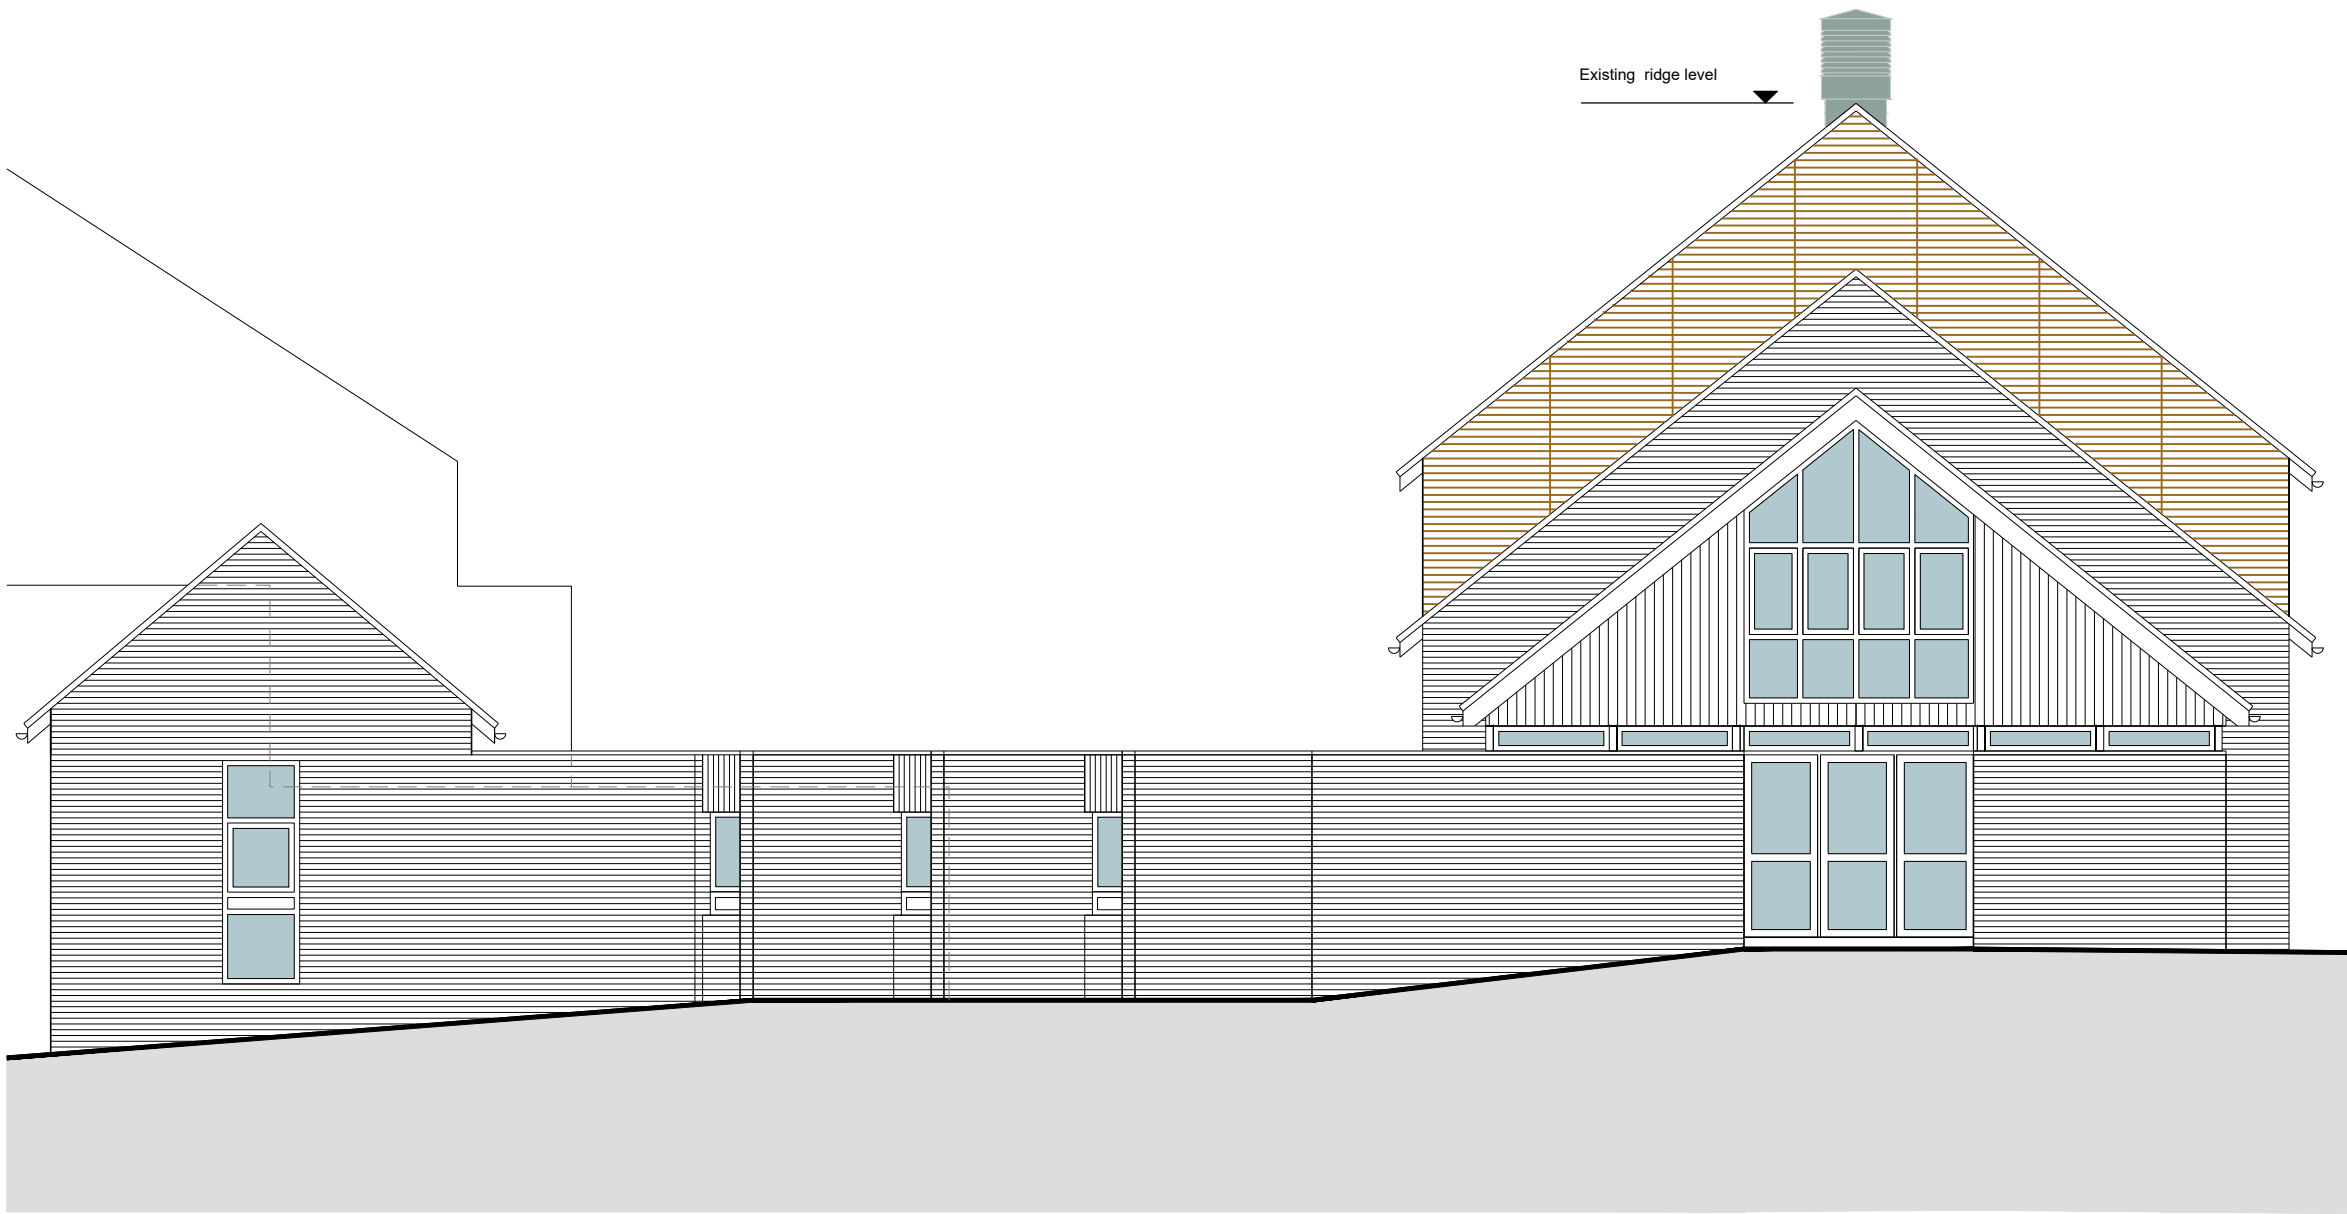

EASTERN ELEVATION

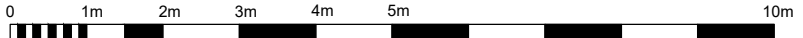

BUILDING SOLUTIONS CONSULTANTS LTD.

23 Tilan Road, Hove, BN3 5QR

PROJECT **PV Music School and Performing Art Centre, Hurstpierpoint College**

DRAWING **Elevations Music School - Existing**

STAGE **PLANNING** JOB NO. : **727**

DATE : **30/01/2026**

DWG NO. **AL-103** SCALE **1:100 @A1** REVISION : **-** DRAWN : **DB**

Do not scale: use figured dimensions only: check dimensions on site: notify BSC of any discrepancies: copyright BSC Ltd.