




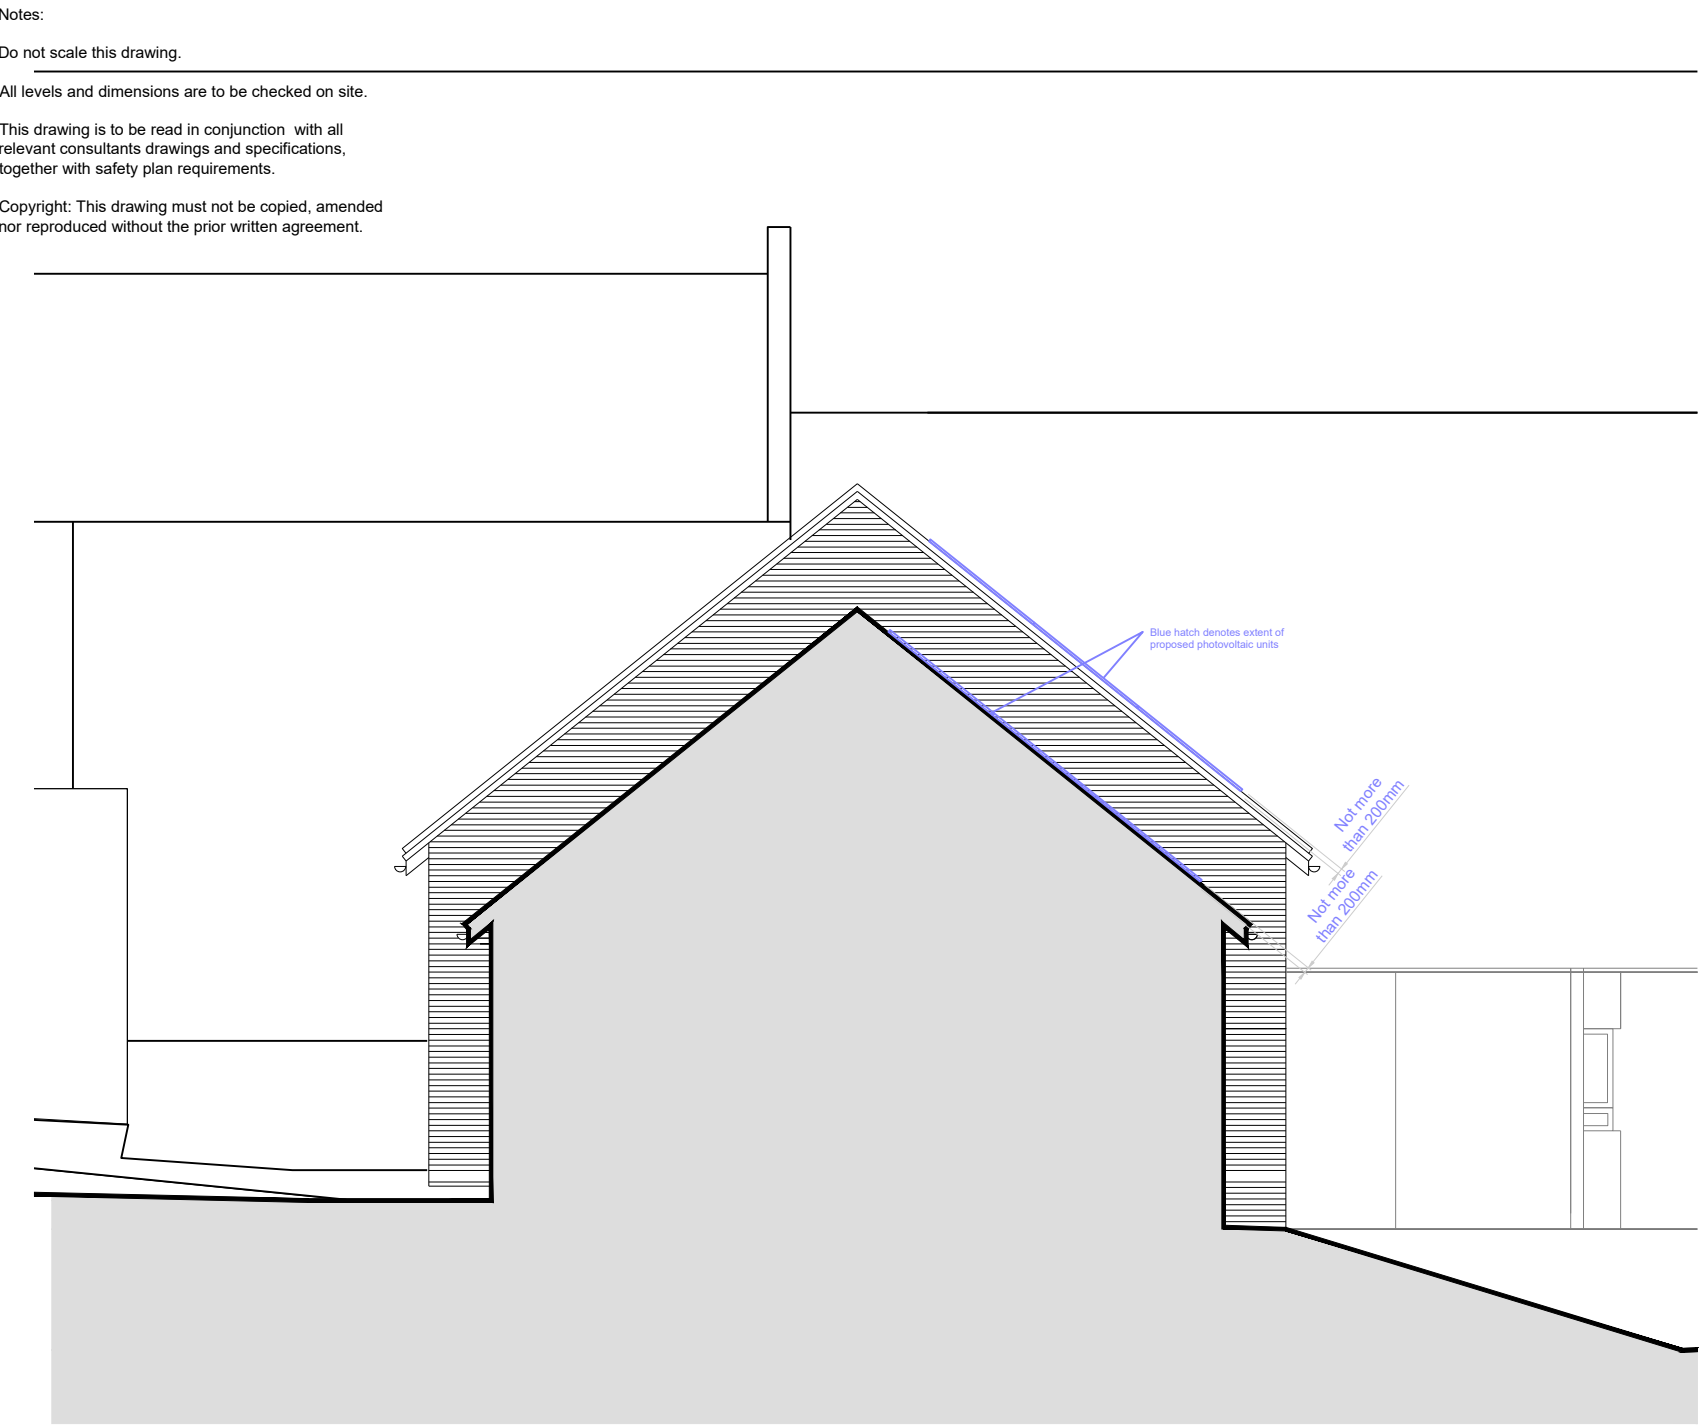


SECTIONAL ELEVATION A-A

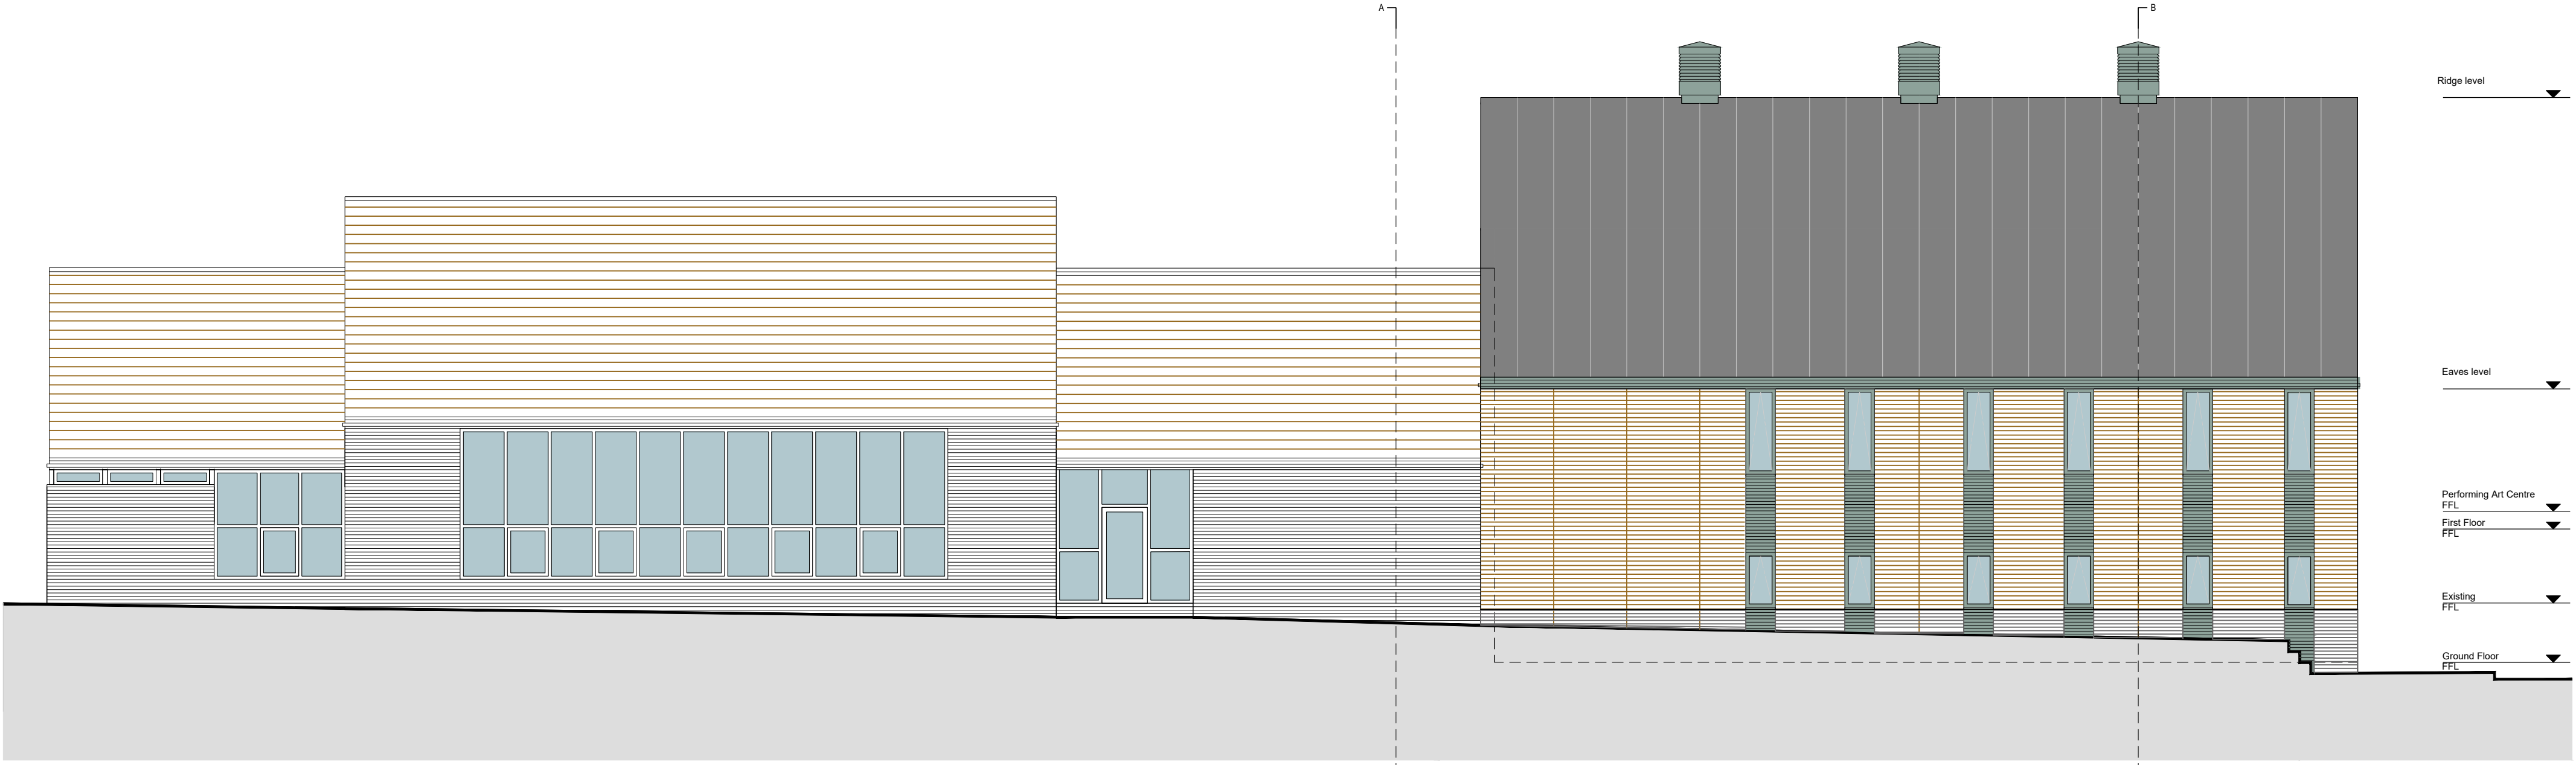


NORTHERN ELEVATION

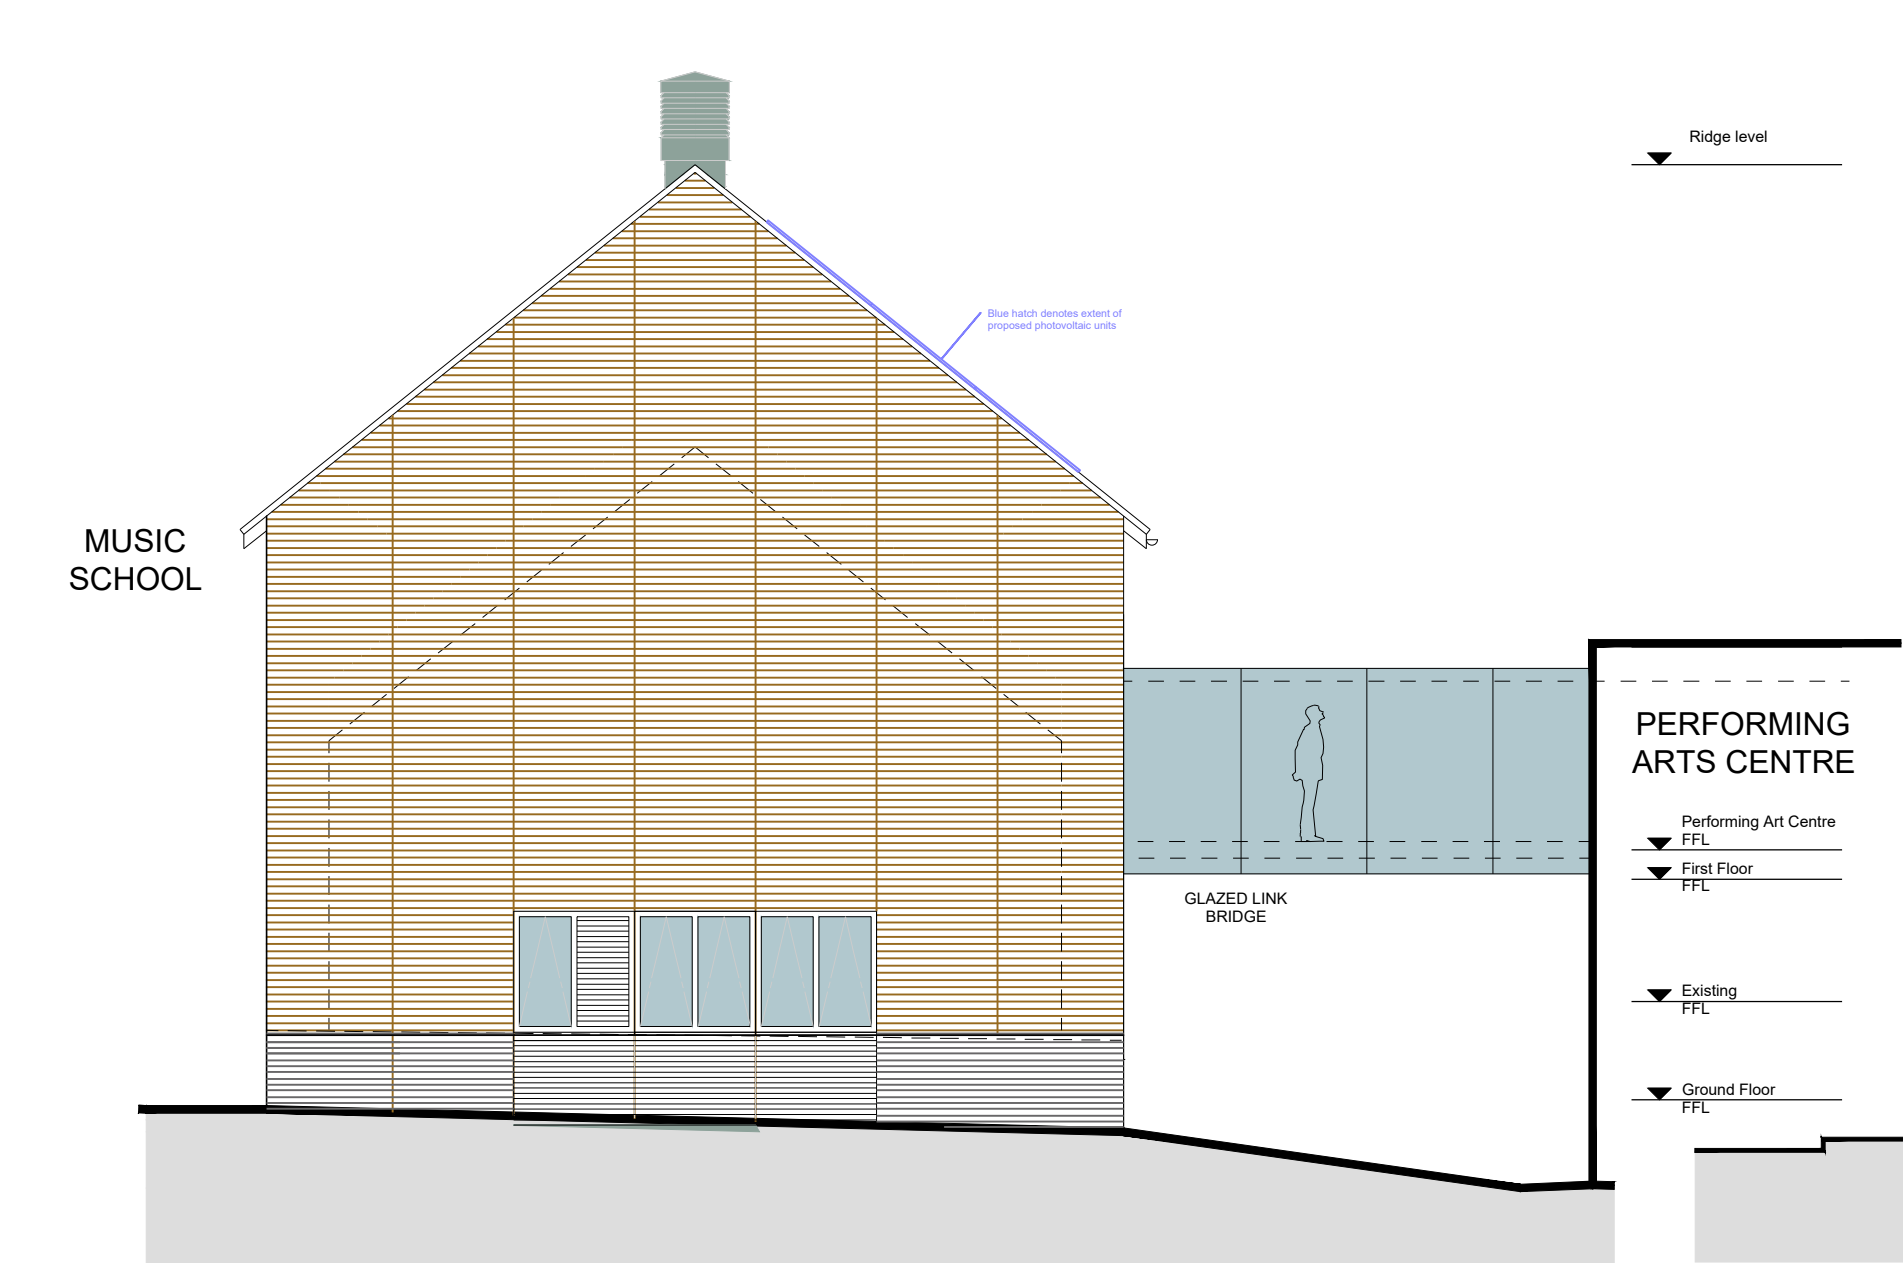


WESTERN ELEVATION

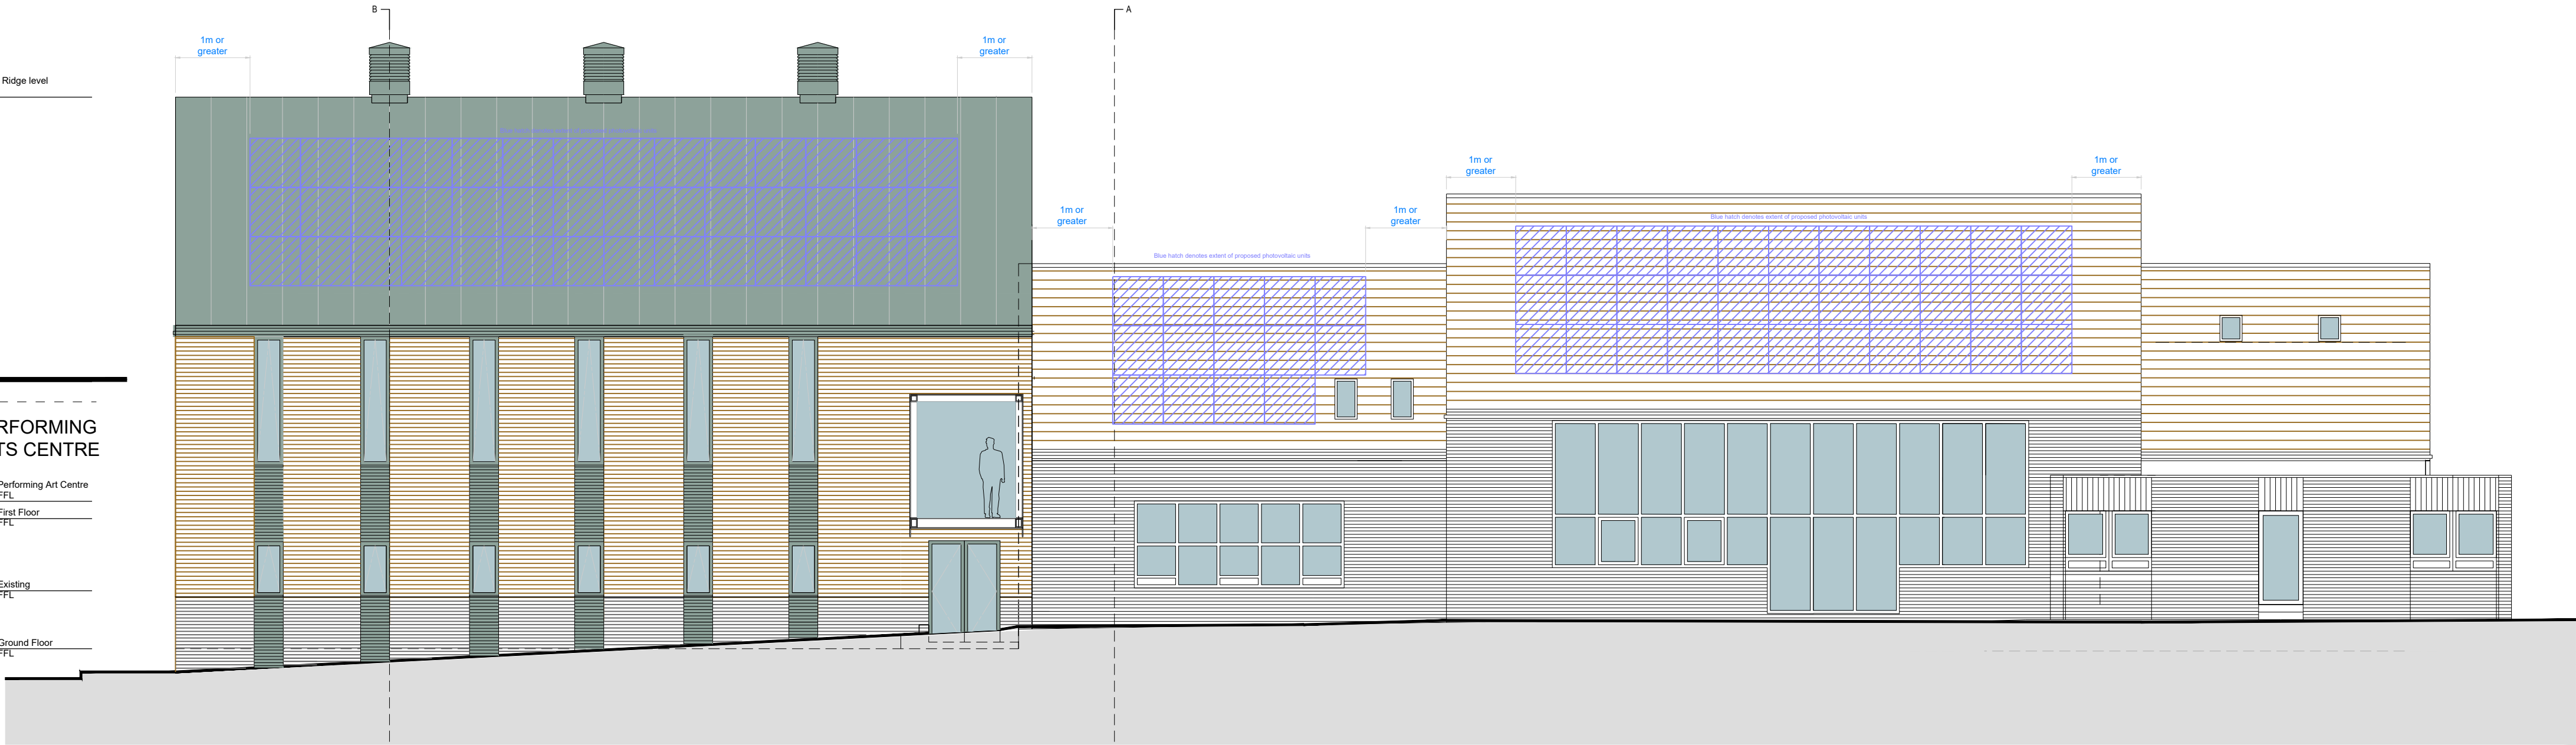

SOUTHERN ELEVATION

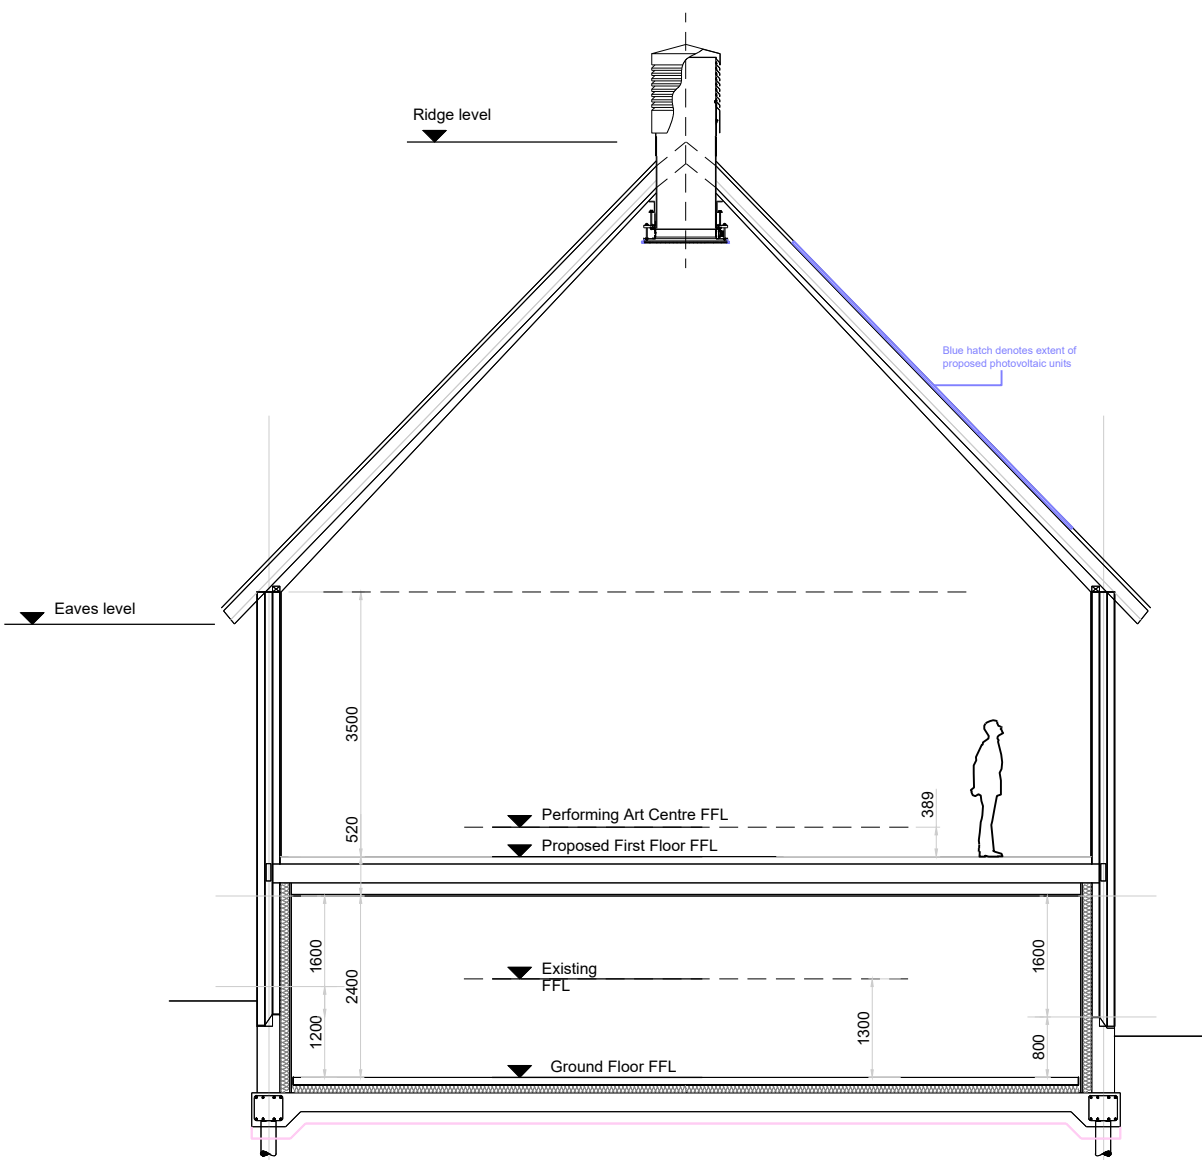

SECTION B-B

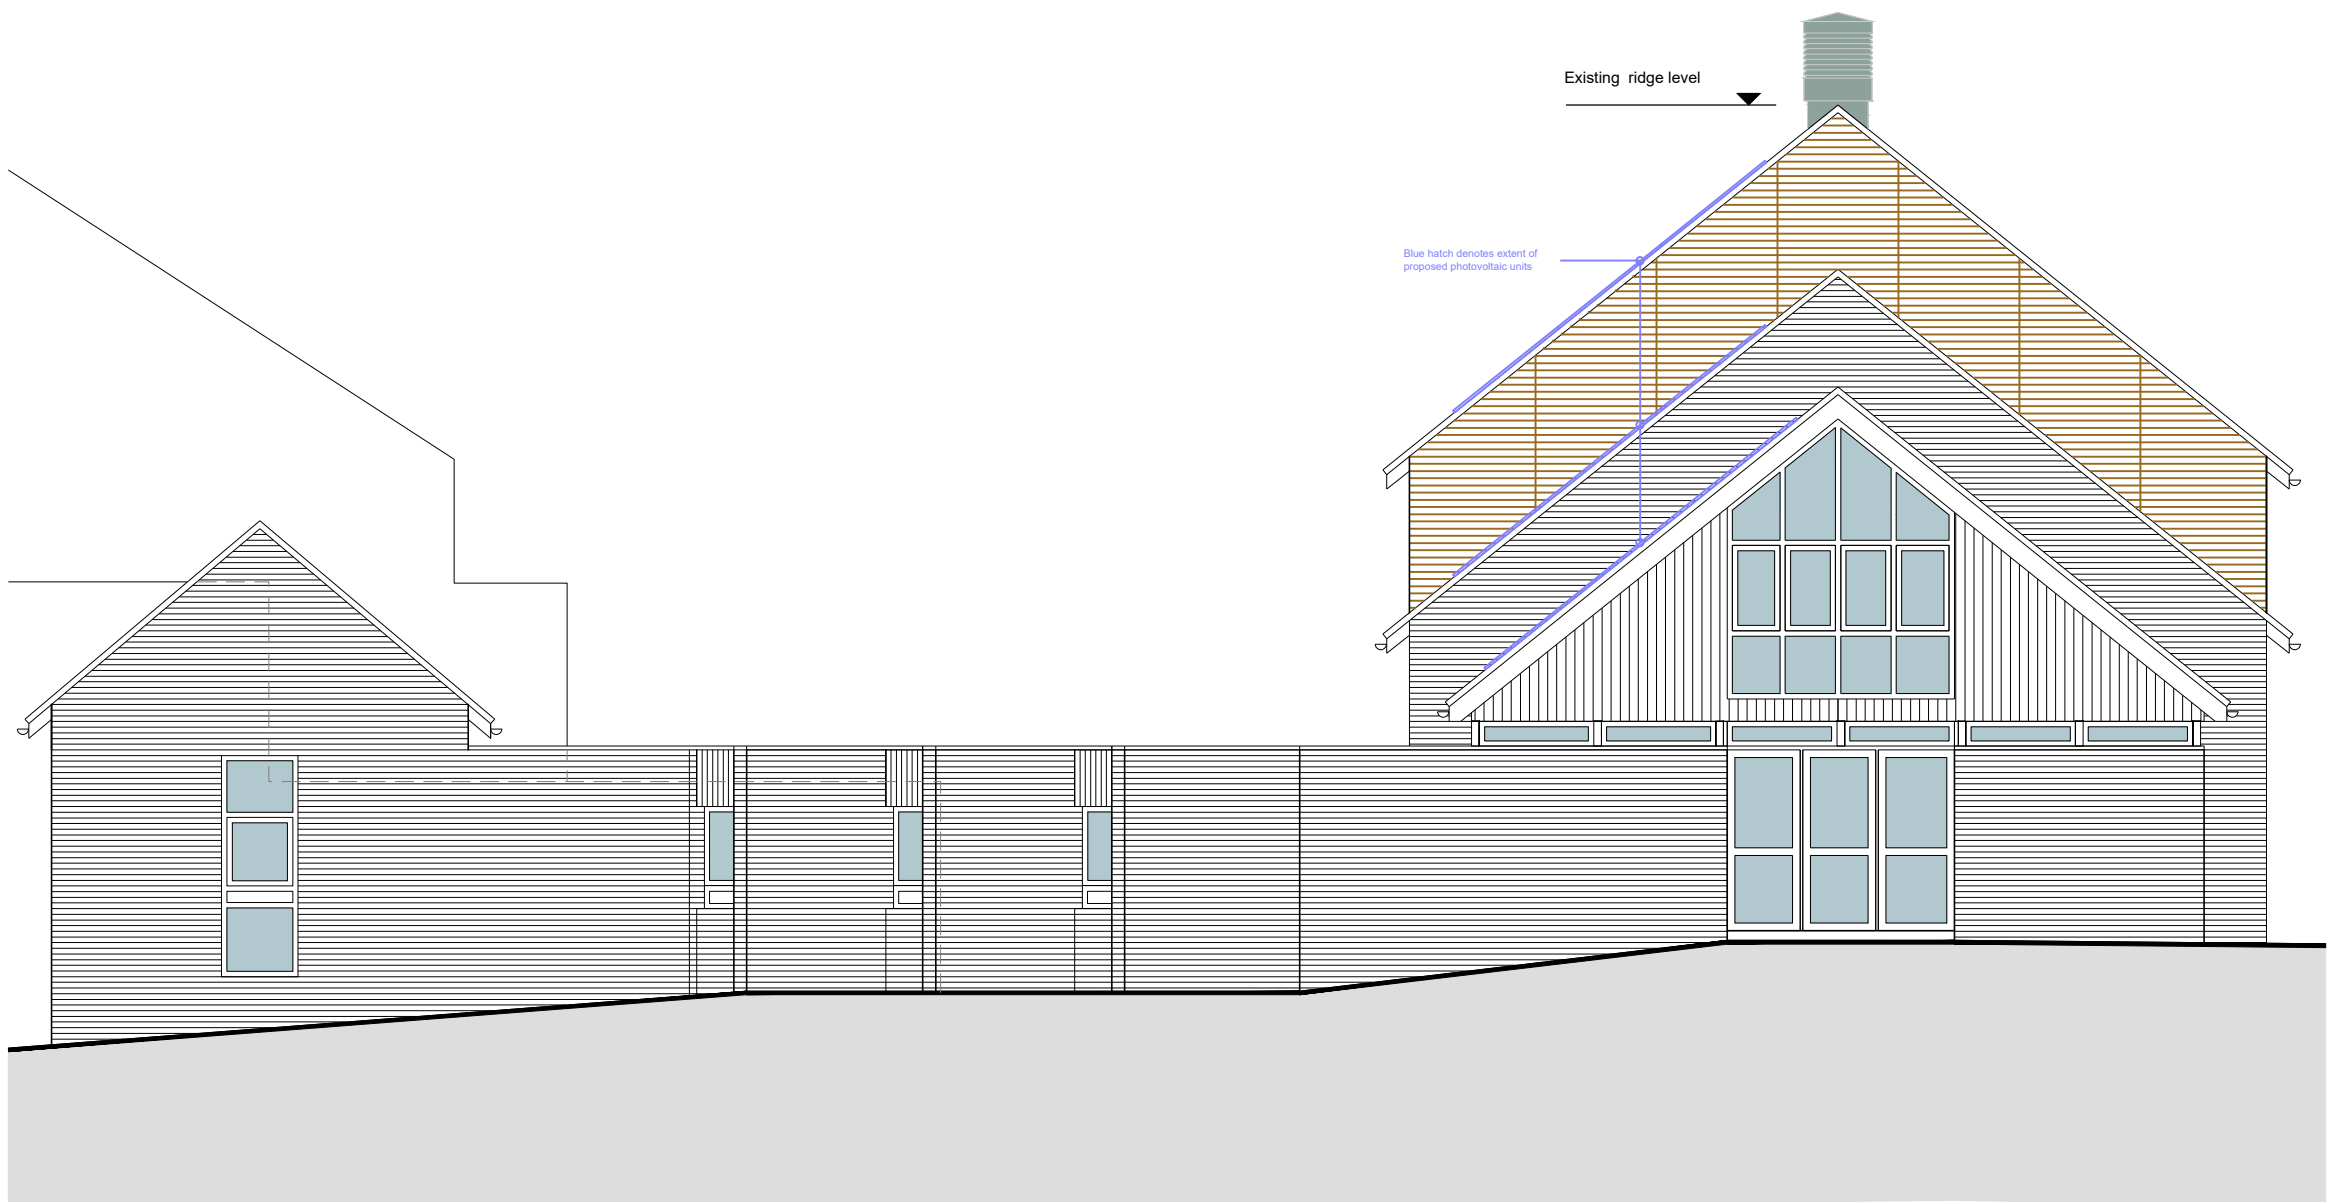

EASTERN ELEVATION

0 1m 2m 3m 4m 5m 10m

BUILDING SOLUTIONS CONSULTANTS LTD.

23 Trian Road, Hove, BN3 5QR

PROJECT			
PV Music School and Performing Art Centre , Hurstpierpoint College			
DRAWING			
Elevations Music School - Proposed			
STAGE		JOB NO. : 727	
PLANNING		DATE : 30/01/2026	
DWG NO.	AL-203	SCALE	1:100 @A1
REVISION	-	DRAWN	DB
Do not scale: use figured dimensions only. Check dimensions on site: notify BSC of any discrepancies. copyright BSC Ltd.			