



General Notes

Client to check all drawings, documents and schedules to ensure the interpretation of the brief is correct. All dimensions to be verified on site before materials are ordered or construction commences. Any differences arising between these documents and site conditions are to be referred to the architect and engineer. The contractor must check all dimensions before commencing work and report any discrepancies to the architect and engineer.


COPYRIGHT
This drawing is protected under the Copyright, Designs and Patents Act 1988. This drawing is protected by copyright of Atelier de Linde Ltd. All rights reserved License number 14371950.

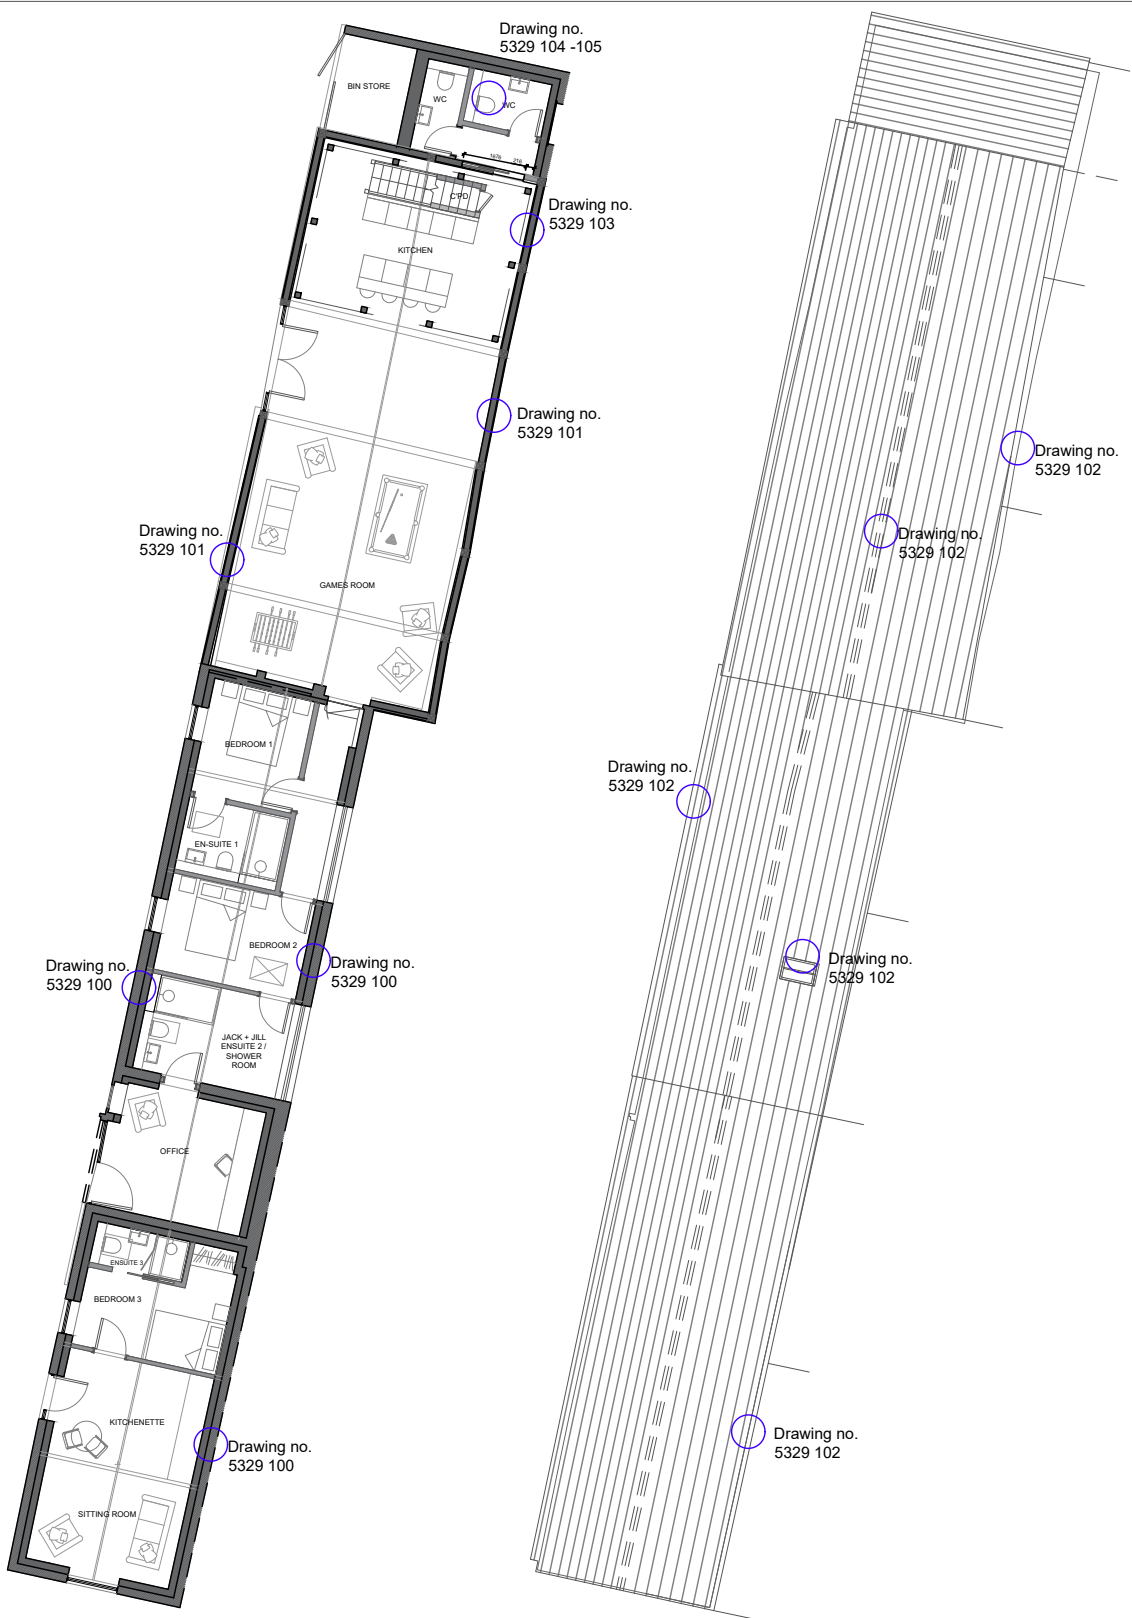

Reference Plan
Scale 1:200

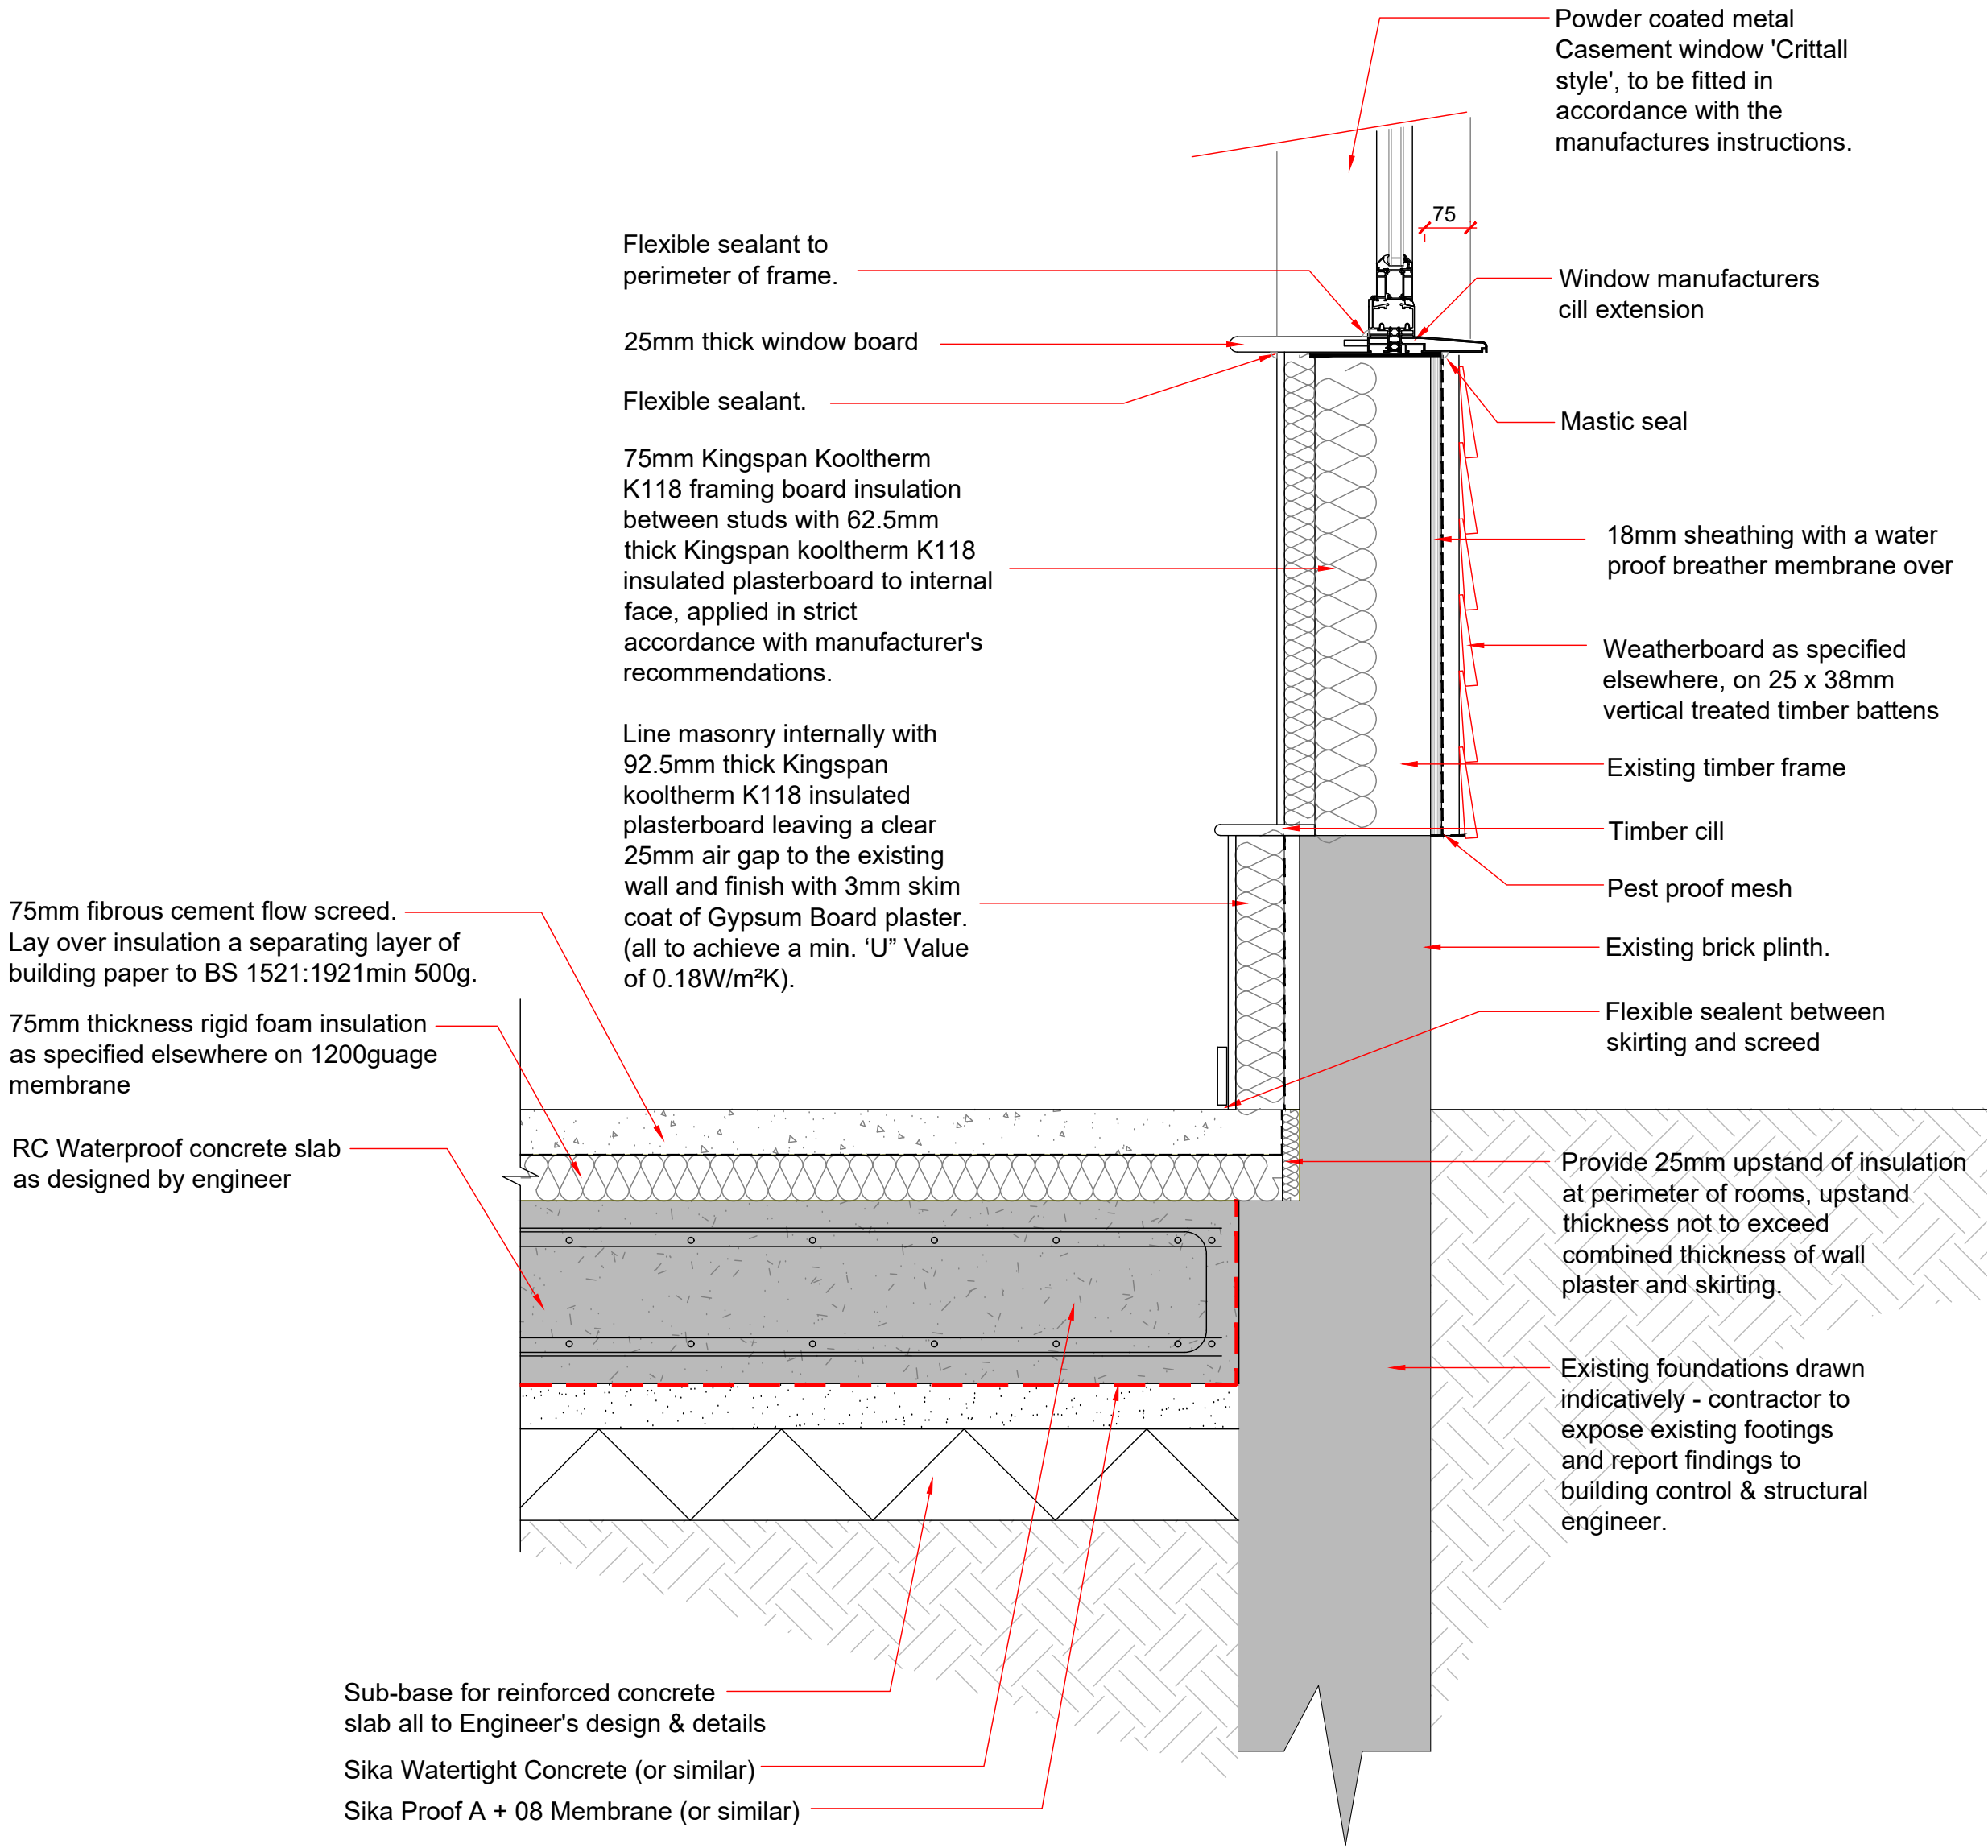

External Timber Frame & Proposed Ground Floor Detail
Scale 1:50

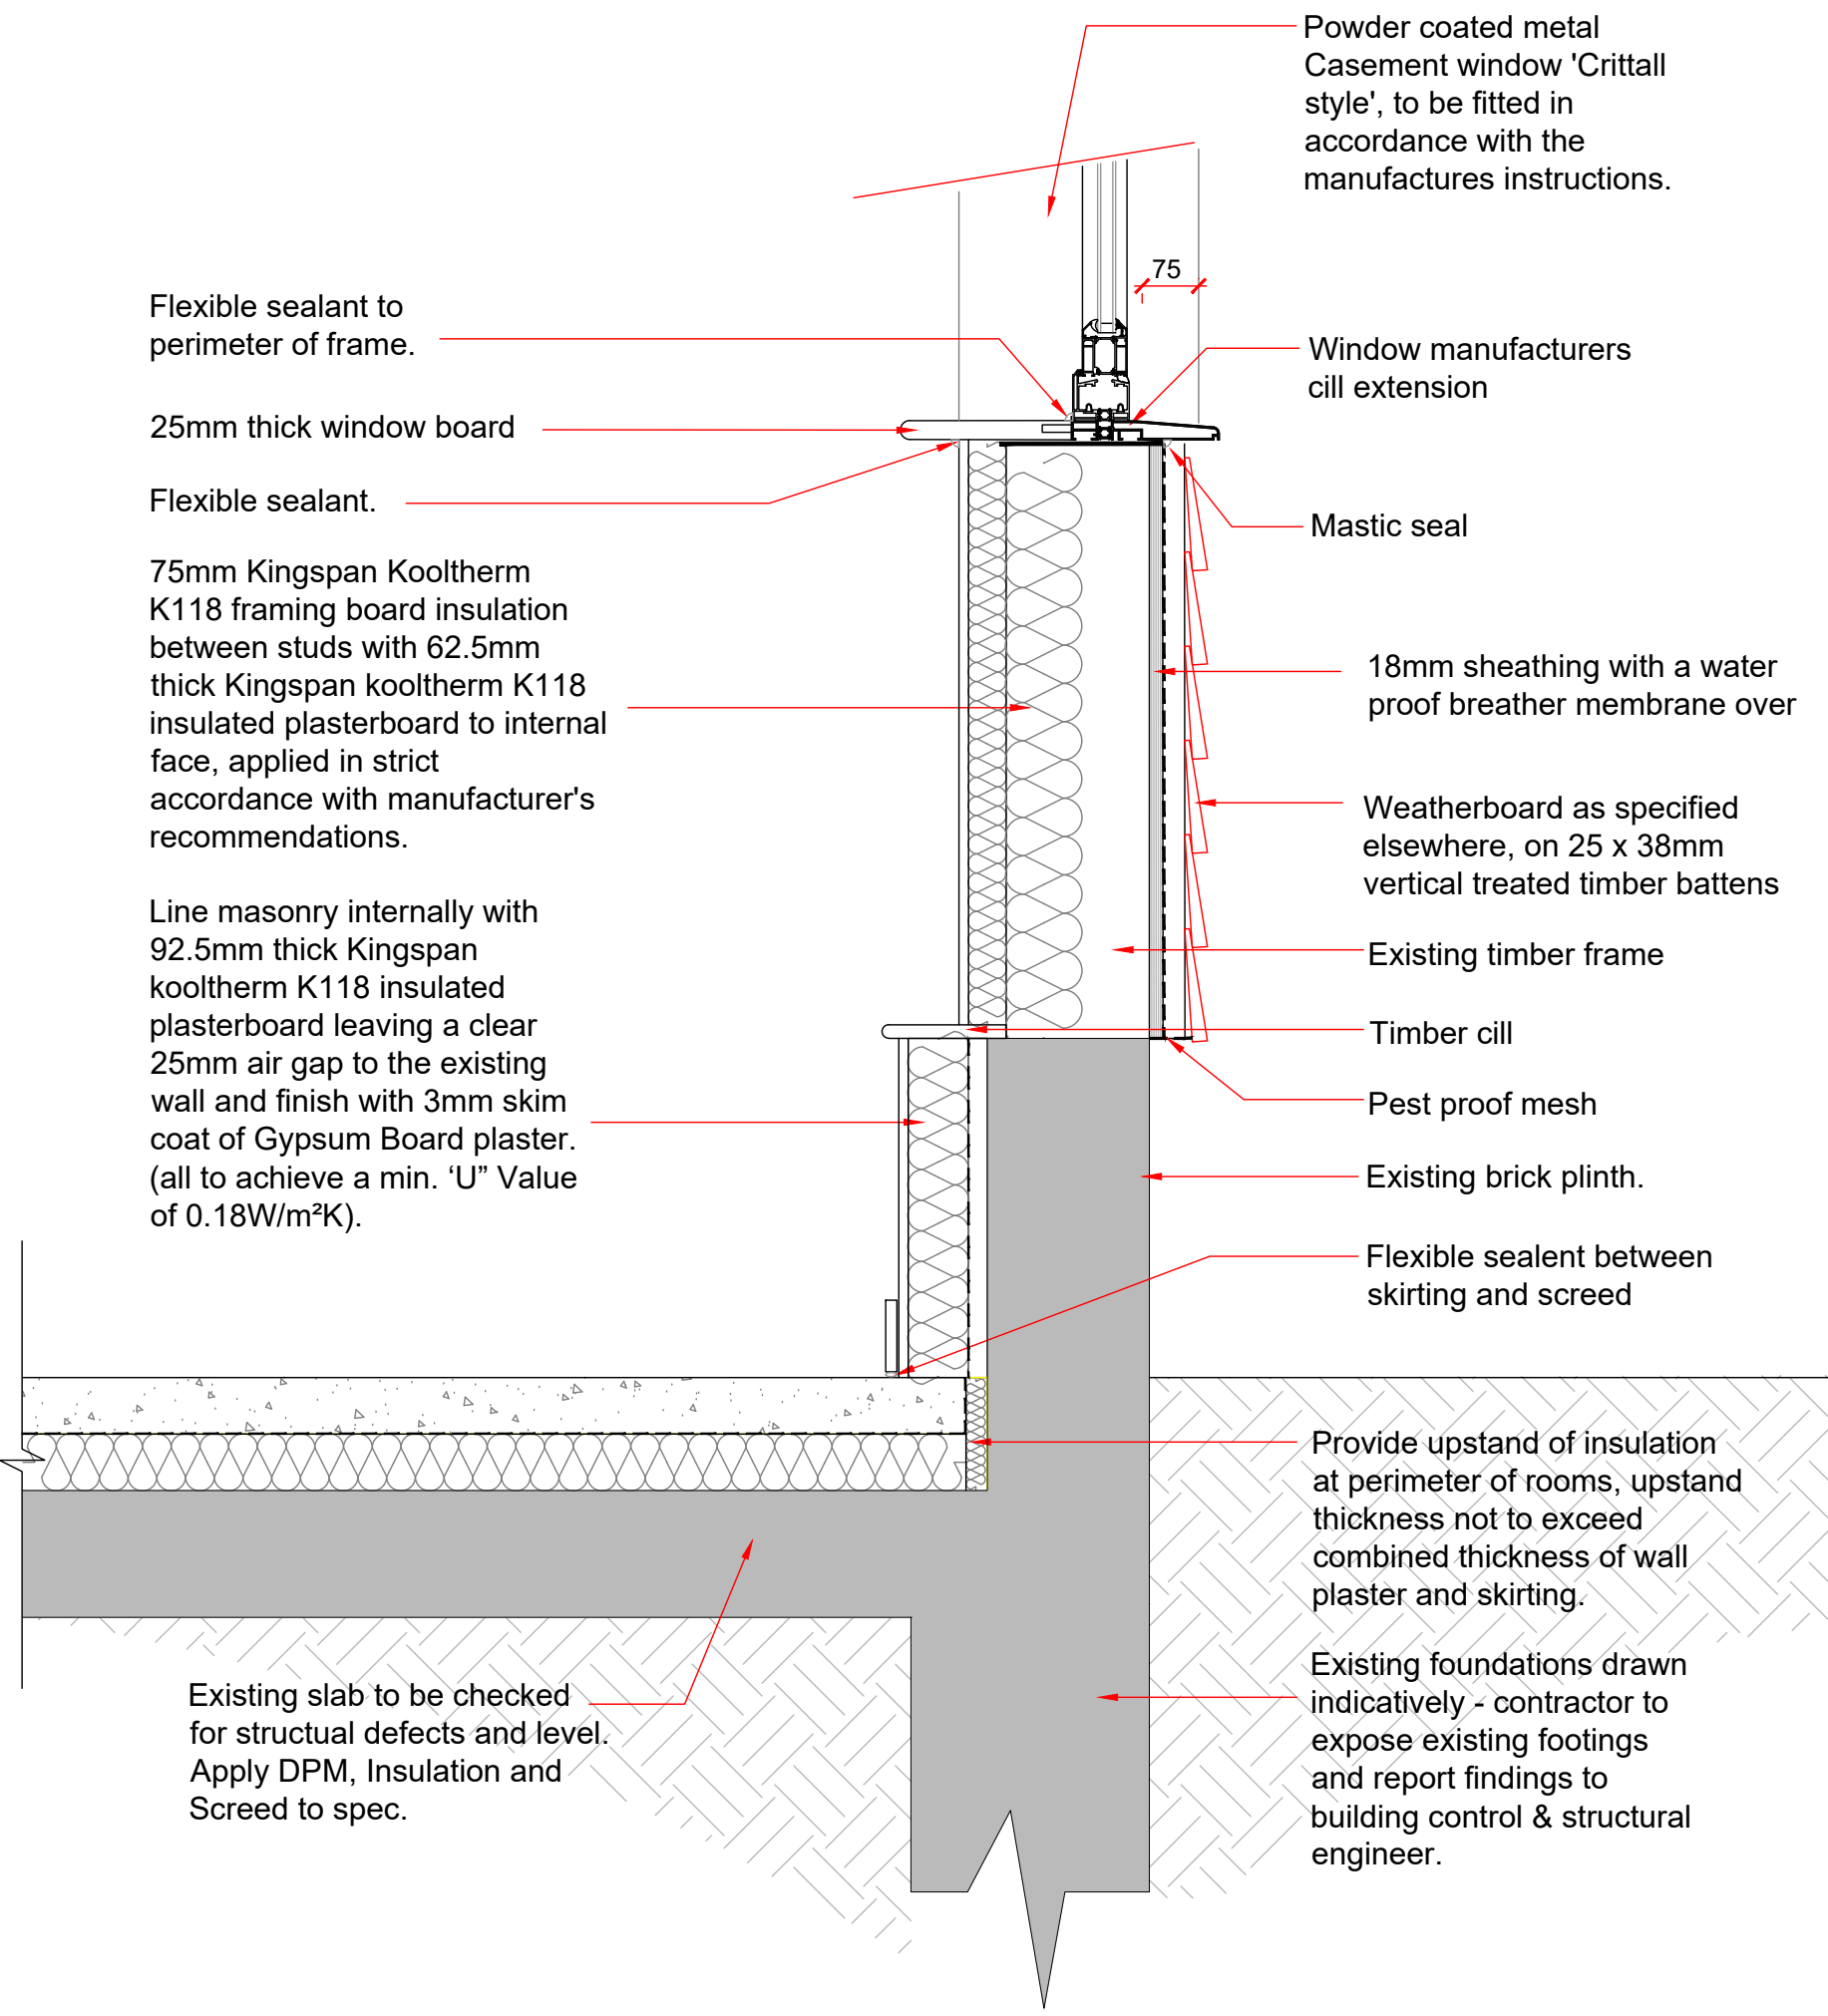

External Timber Frame & Existing Ground Floor Detail
Scale 1:10

REV.	Comments	Date

PLANNING

Barn - Timber Frame Wall Details

Drawing number	Scale	Drawn by
236.03.31B	1:20 @ A1	WP

Project Address

Spicers Farm
Whitethroat Lane
Balcombe
RH17 6JN

Client
Mr & Mrs Black

Atelier de Linde Ltd.
www.atelierdelinde.com
hello@atelierdelinde.com

