


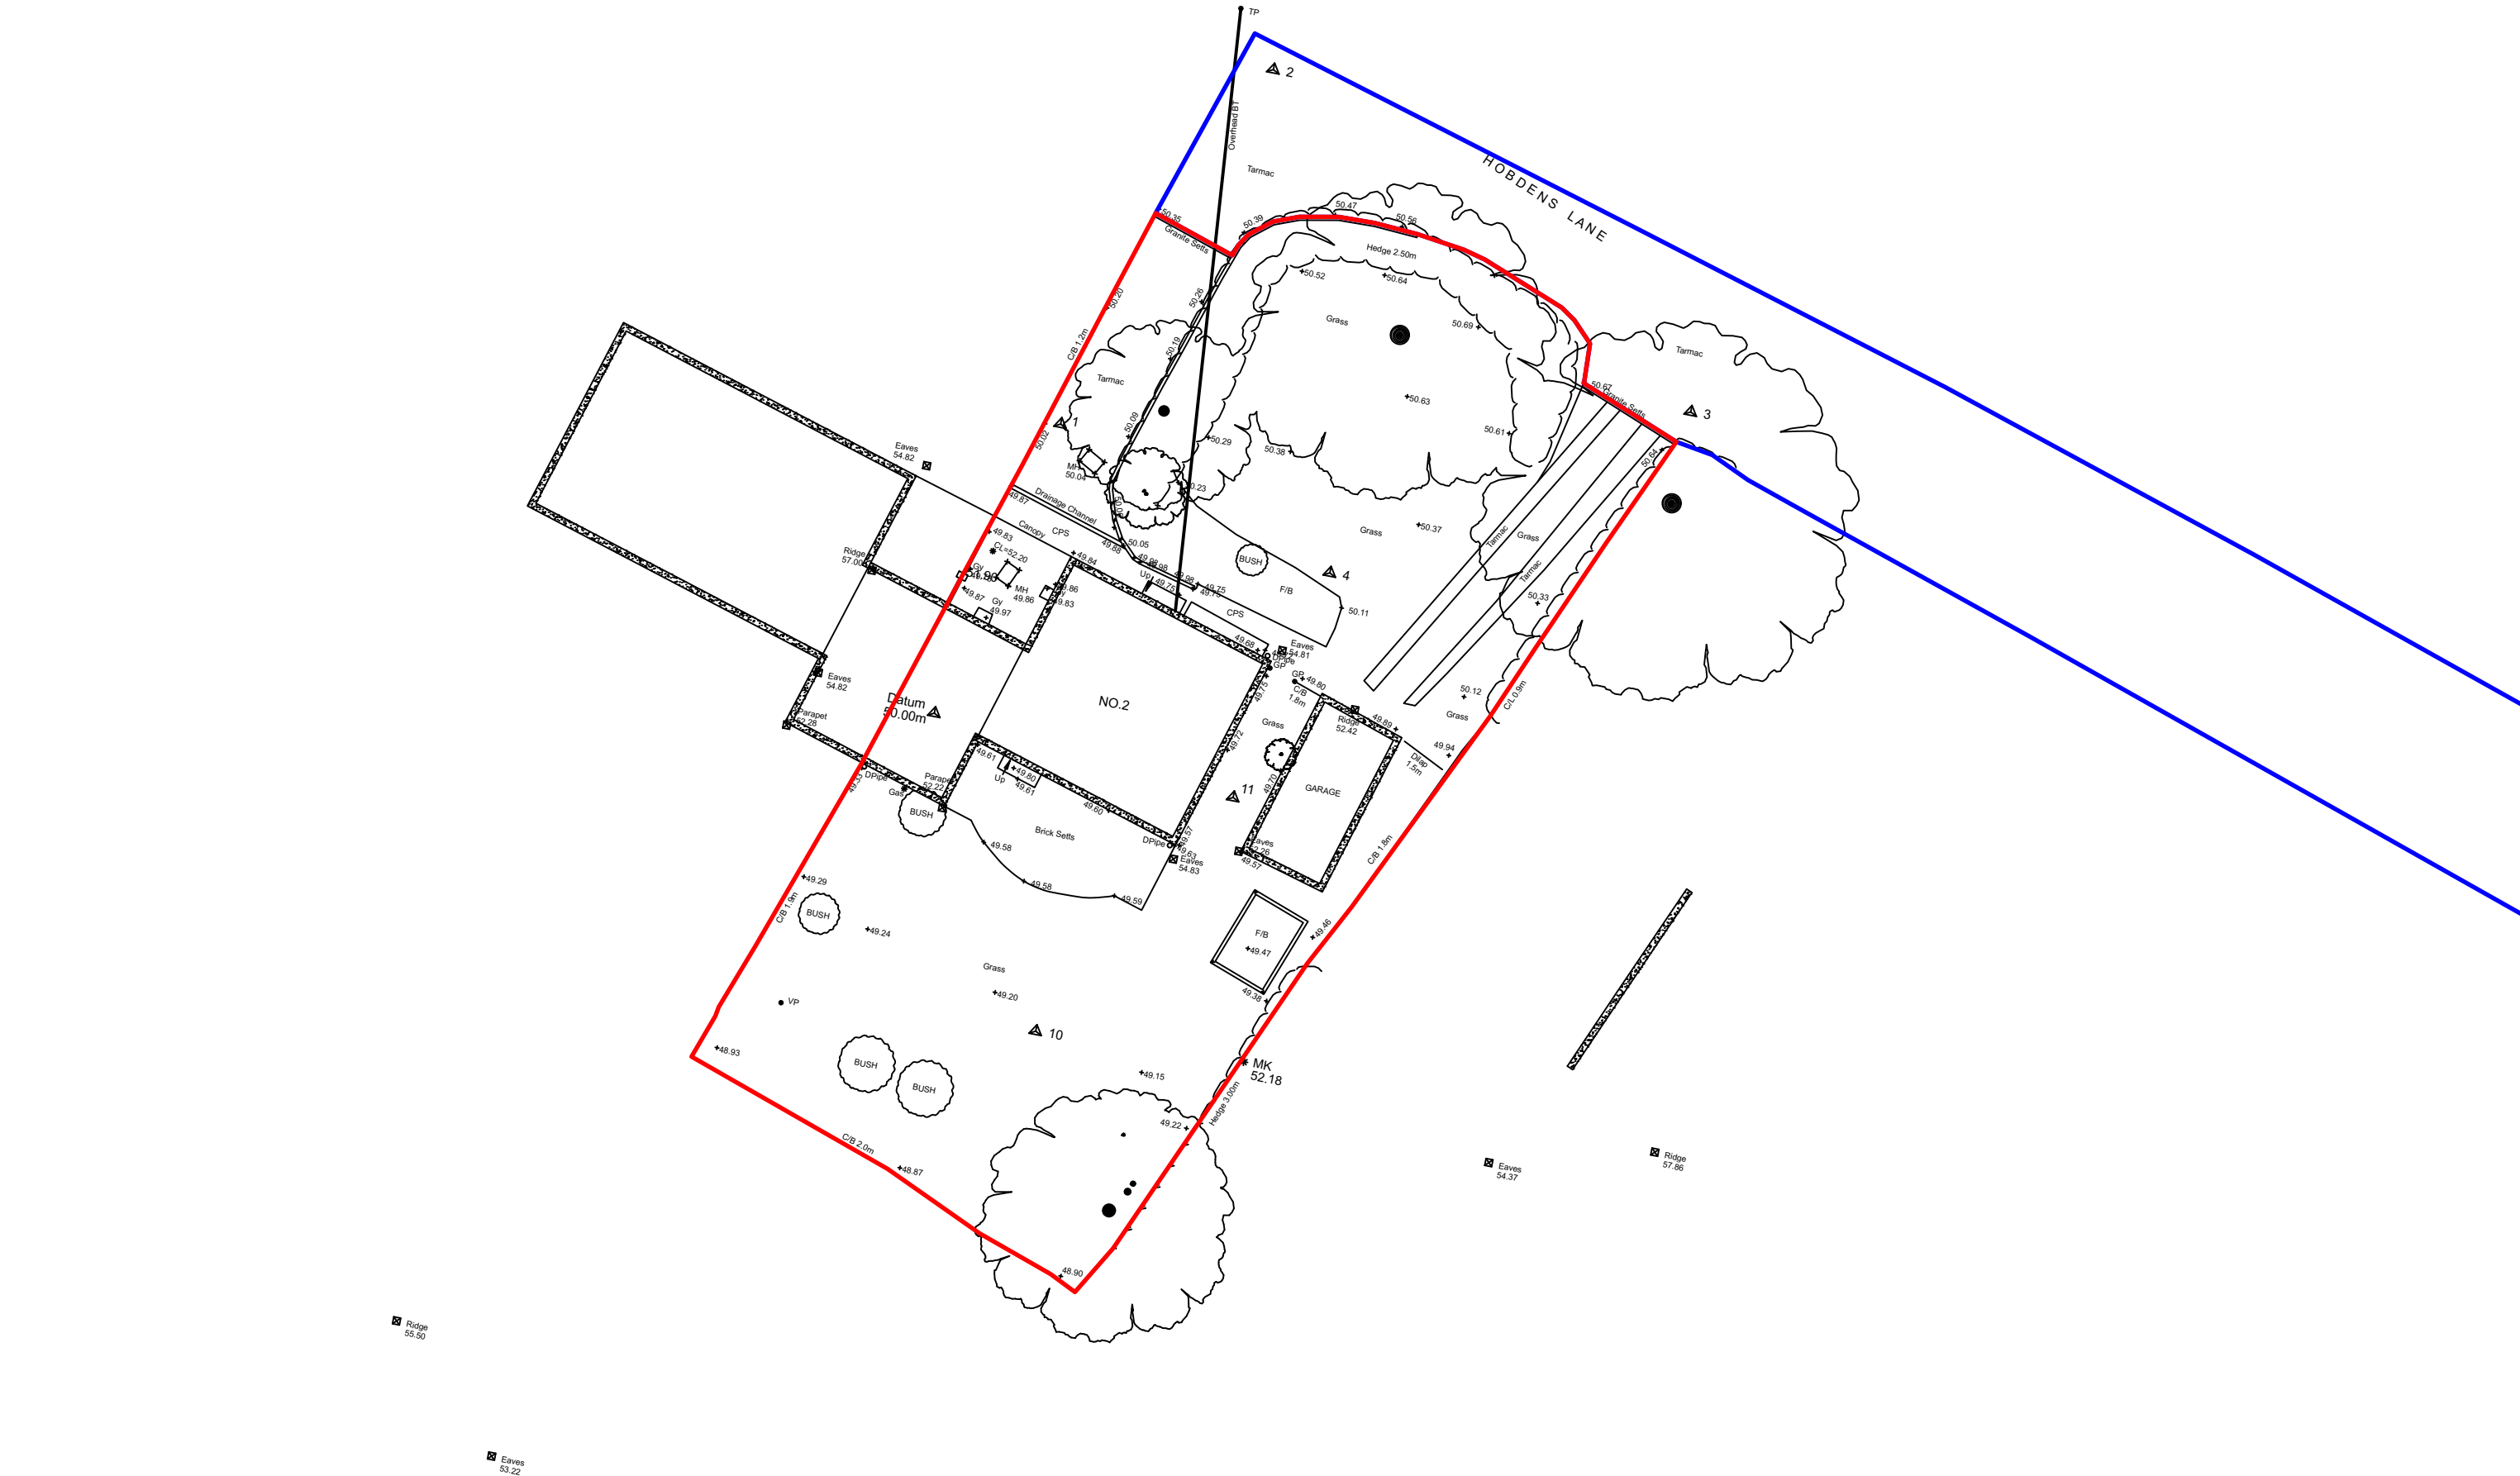

© All rights reserved
All dimensions to be checked on site



Lewes Office
Cooksbridge Station House - Cooksbridge - Nr. Lewes
East Sussex - BN8 4SW

+44 (0)1273 400319
info@bakerbrown.studio
bakerbrown.studio

Notes:

Area of land
concerned with
the application

Land owned by
client but not
concerned with
the application

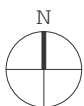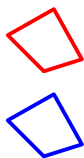

Rev	Date	Description	Drwn	Chkd
A	12/03/26	Issued for Planning.	HF	BB

BakerBrown

Job Name				Status		
2 Hobdens Lane, Ardingly				Planning		
Drawing Title						
Existing Plan_Site						
Drawn	Checked	Date	Scale@A3	Job No.	Drawing Number	Rev
HF	BB	Mar '26	1:200	1551	BB_EX_0010	A