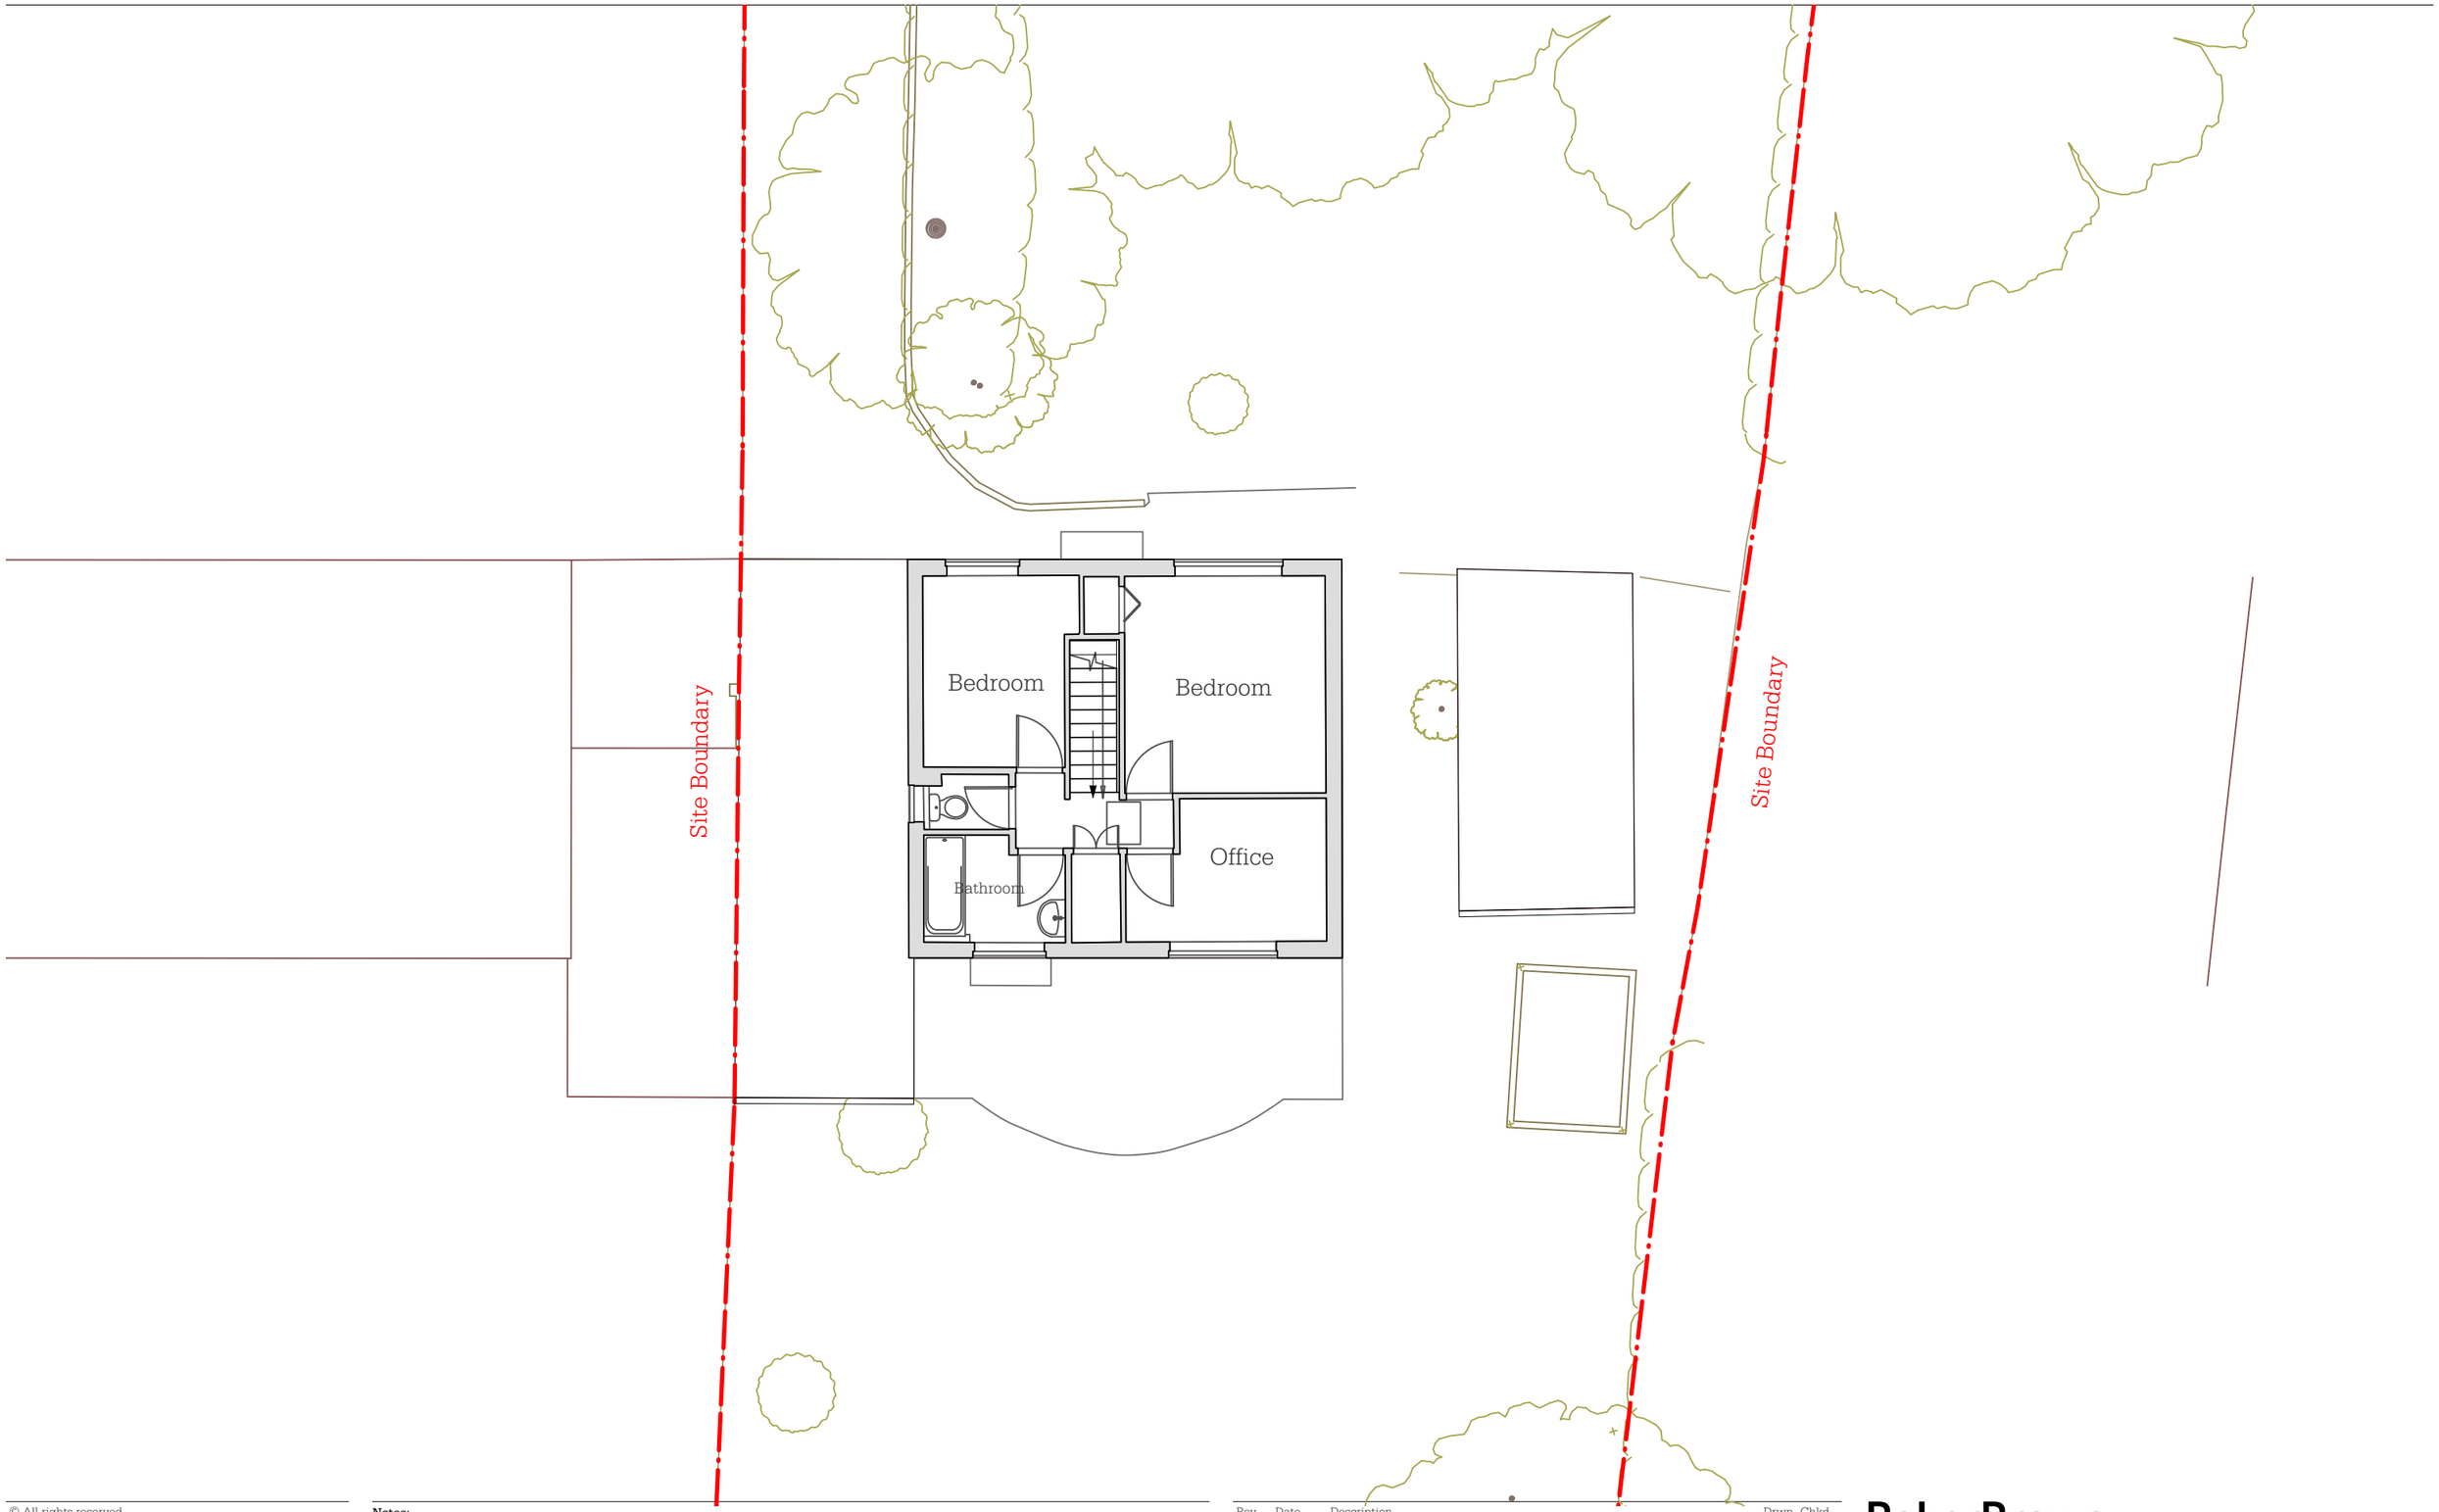


© All rights reserved
All dimensions to be checked on site

Lewes Office
Cooksbridge Station House - Cooksbridge - Nr. Lewes
East Sussex - BN8 4SW

+44 (0)1273 400319
info@bakerbrown.studio
bakerbrown.studio

Notes:

Area of land concerned with the application

Existing Construction

Proposed Construction

Proposed De-construction

0 1 2 5m

N

Rev	Date	Description	Drwn	Chkd
A	12/03/26	Issued for Planning.	HF	BB

BakerBrown

Job Name	Status
2 Hobdens Lane, Ardingly	Planning

Drawing Title
Existing Plan_First

Drawn	Checked	Date	Scale@A3	Job No.	Drawing Number	Rev
HF	BB	Mar '26	1:100	1551	BB_EX_0012	A