


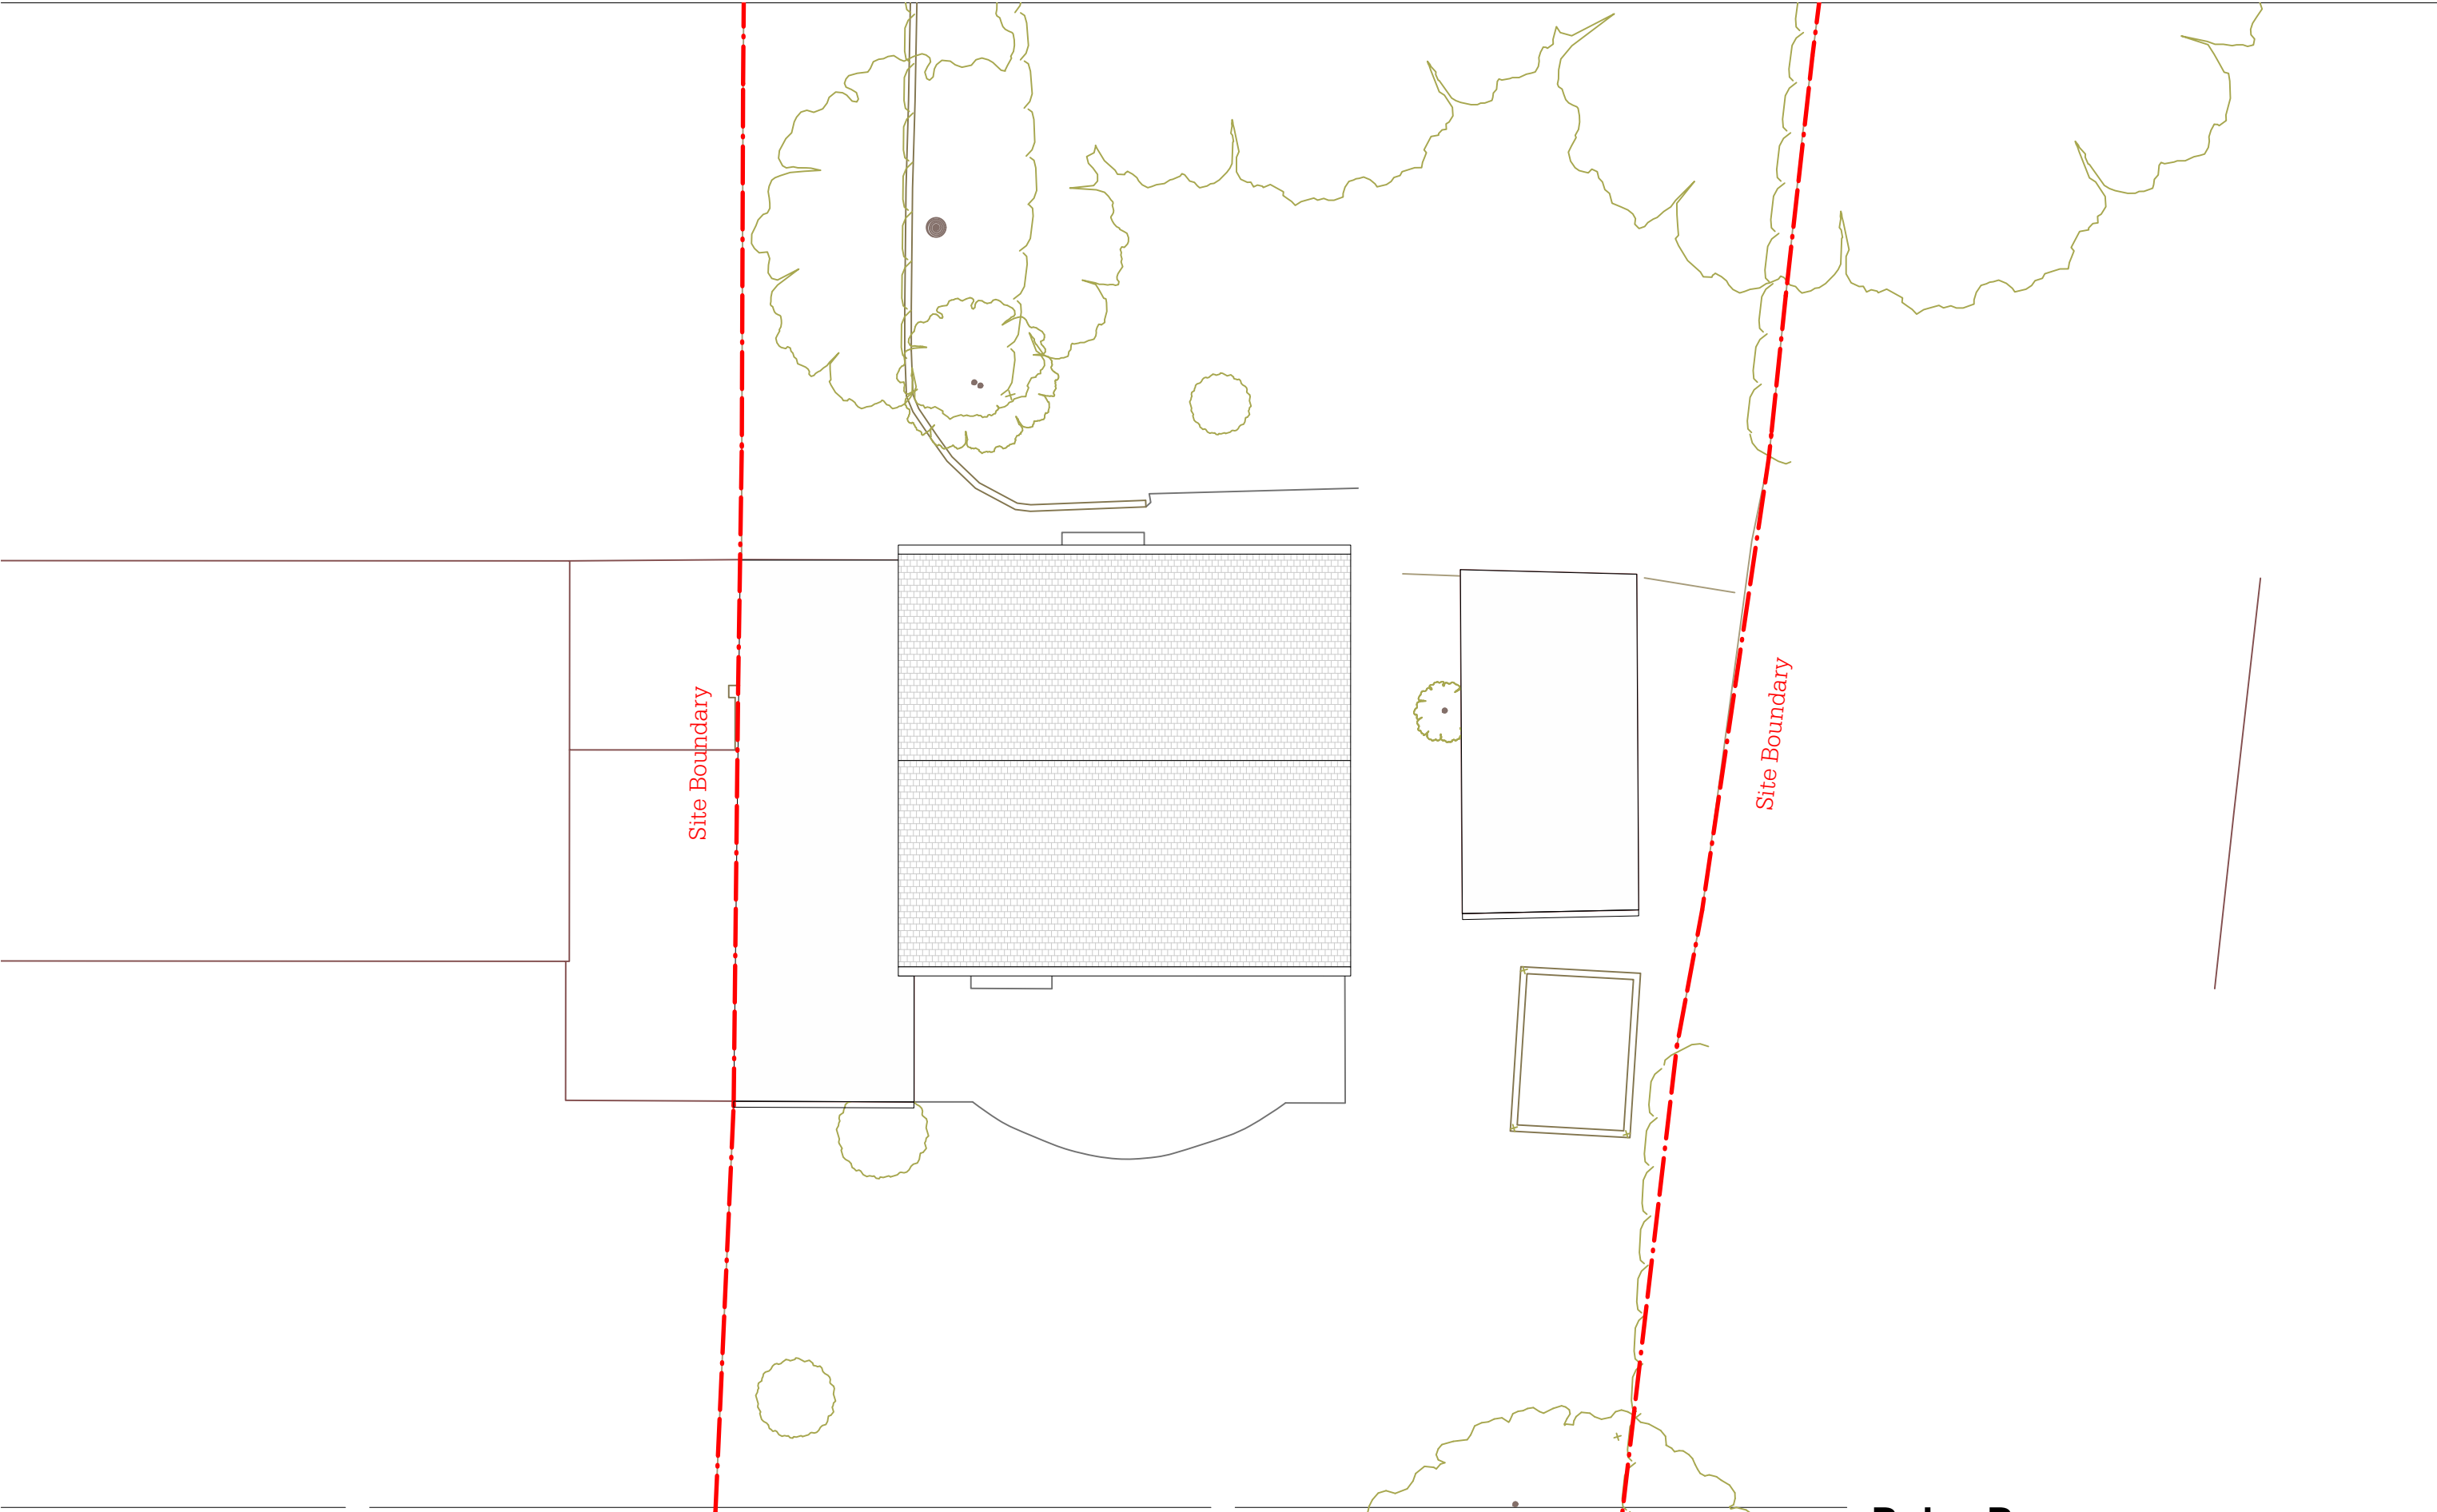

© All rights reserved
All dimensions to be checked on site

Lewes Office
Cooksbridge Station House - Cooksbridge - Nr. Lewes
East Sussex - BN8 4SW

+44 (0)1273 400319
info@bakerbrown.studio
bakerbrown.studio

Notes:

Area of land concerned with the application

Existing Construction

Proposed Construction

Proposed De-construction

0 1 2 5m

N

Rev	Date	Description	Drwn	Chkd
A	12/03/26	Issued for Planning.	HF	BB

BakerBrown

Job Name
2 Hobdens Lane, Ardingly

Drawing Title
Existing Plan_Roof

Drawn HF	Checked BB	Date Mar '26	Scale@A3 1:100	Job No. 1551	Drawing Number BB_EX_0013	Rev A
--------------------	----------------------	------------------------	--------------------------	------------------------	-------------------------------------	-----------------

Status
Planning