



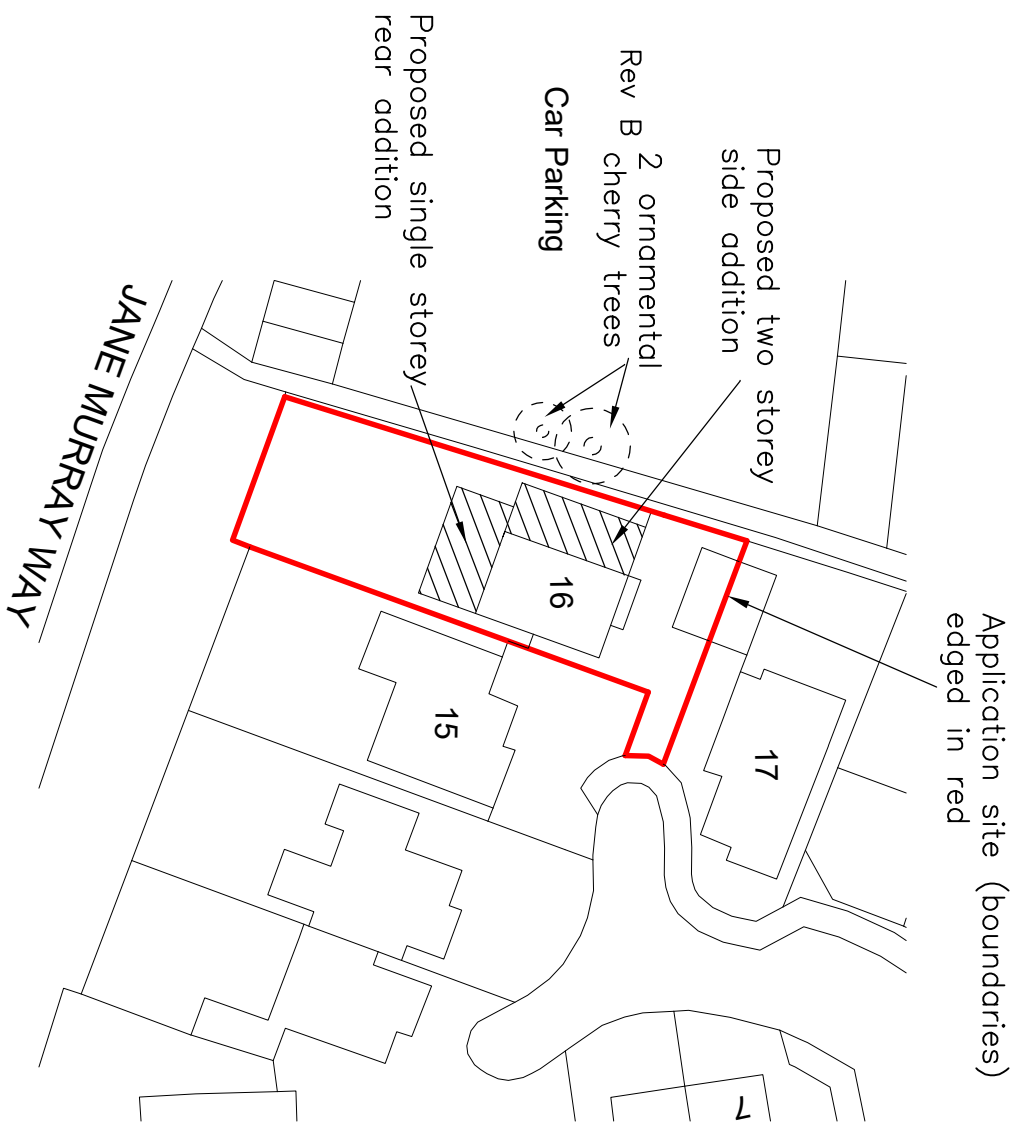


Ordnance Survey, (c) Crown Copyright 2025. All rights reserved. Licence number 100022432

1:500 Block Plan

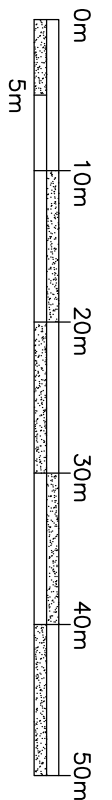


1:500 Scale Bar

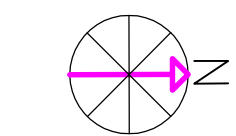


Ordnance Survey, (c) Crown Copyright 2025. All rights reserved. Licence number 100022432


1:1250 Location Plan

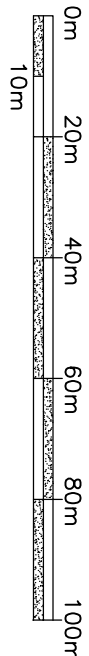

1:1250 Scale Bar

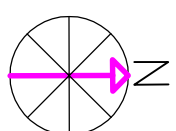

Branches will be cut back to our boundary line

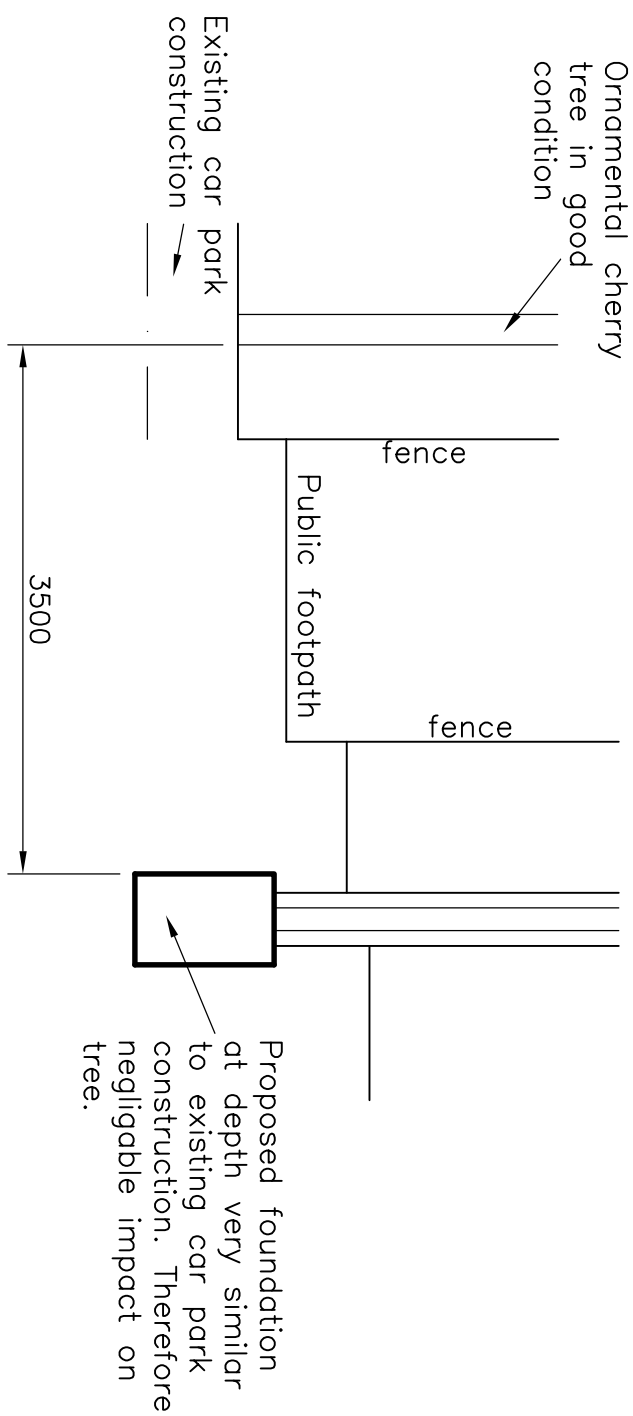

Cross Section Showing Proximity of Larger Cherry Tree to Proposed Side Addition

Rev B

PLANNING DRAWING

Rev B Tree in carpark added as requested May '25
by Planning Officer, including section
Rev A Drawing updated Mar '25

Mulbury Designs Ltd

Honeywood House
The Drive
Maresfield Park
Maresfield
East Sussex
TN22 2HA
Tel: 01825 760967
Email: mulburymail.co.uk

CLIENT:

Dan & Gem Parr

TITLE:

Location, Block Plans &
Cross Section Through Roof

PROJECT:

Proposed Single Storey Rear
Addition, Two Storey Side
Addition & Loft Conversion at:
16, Daynes Way
Burgess Hill, RH15 9RH

SCALE: 1:500,1:1250,1:50 @ A2 DATE: Mar 2025

DRG NO. REV.

4

B