




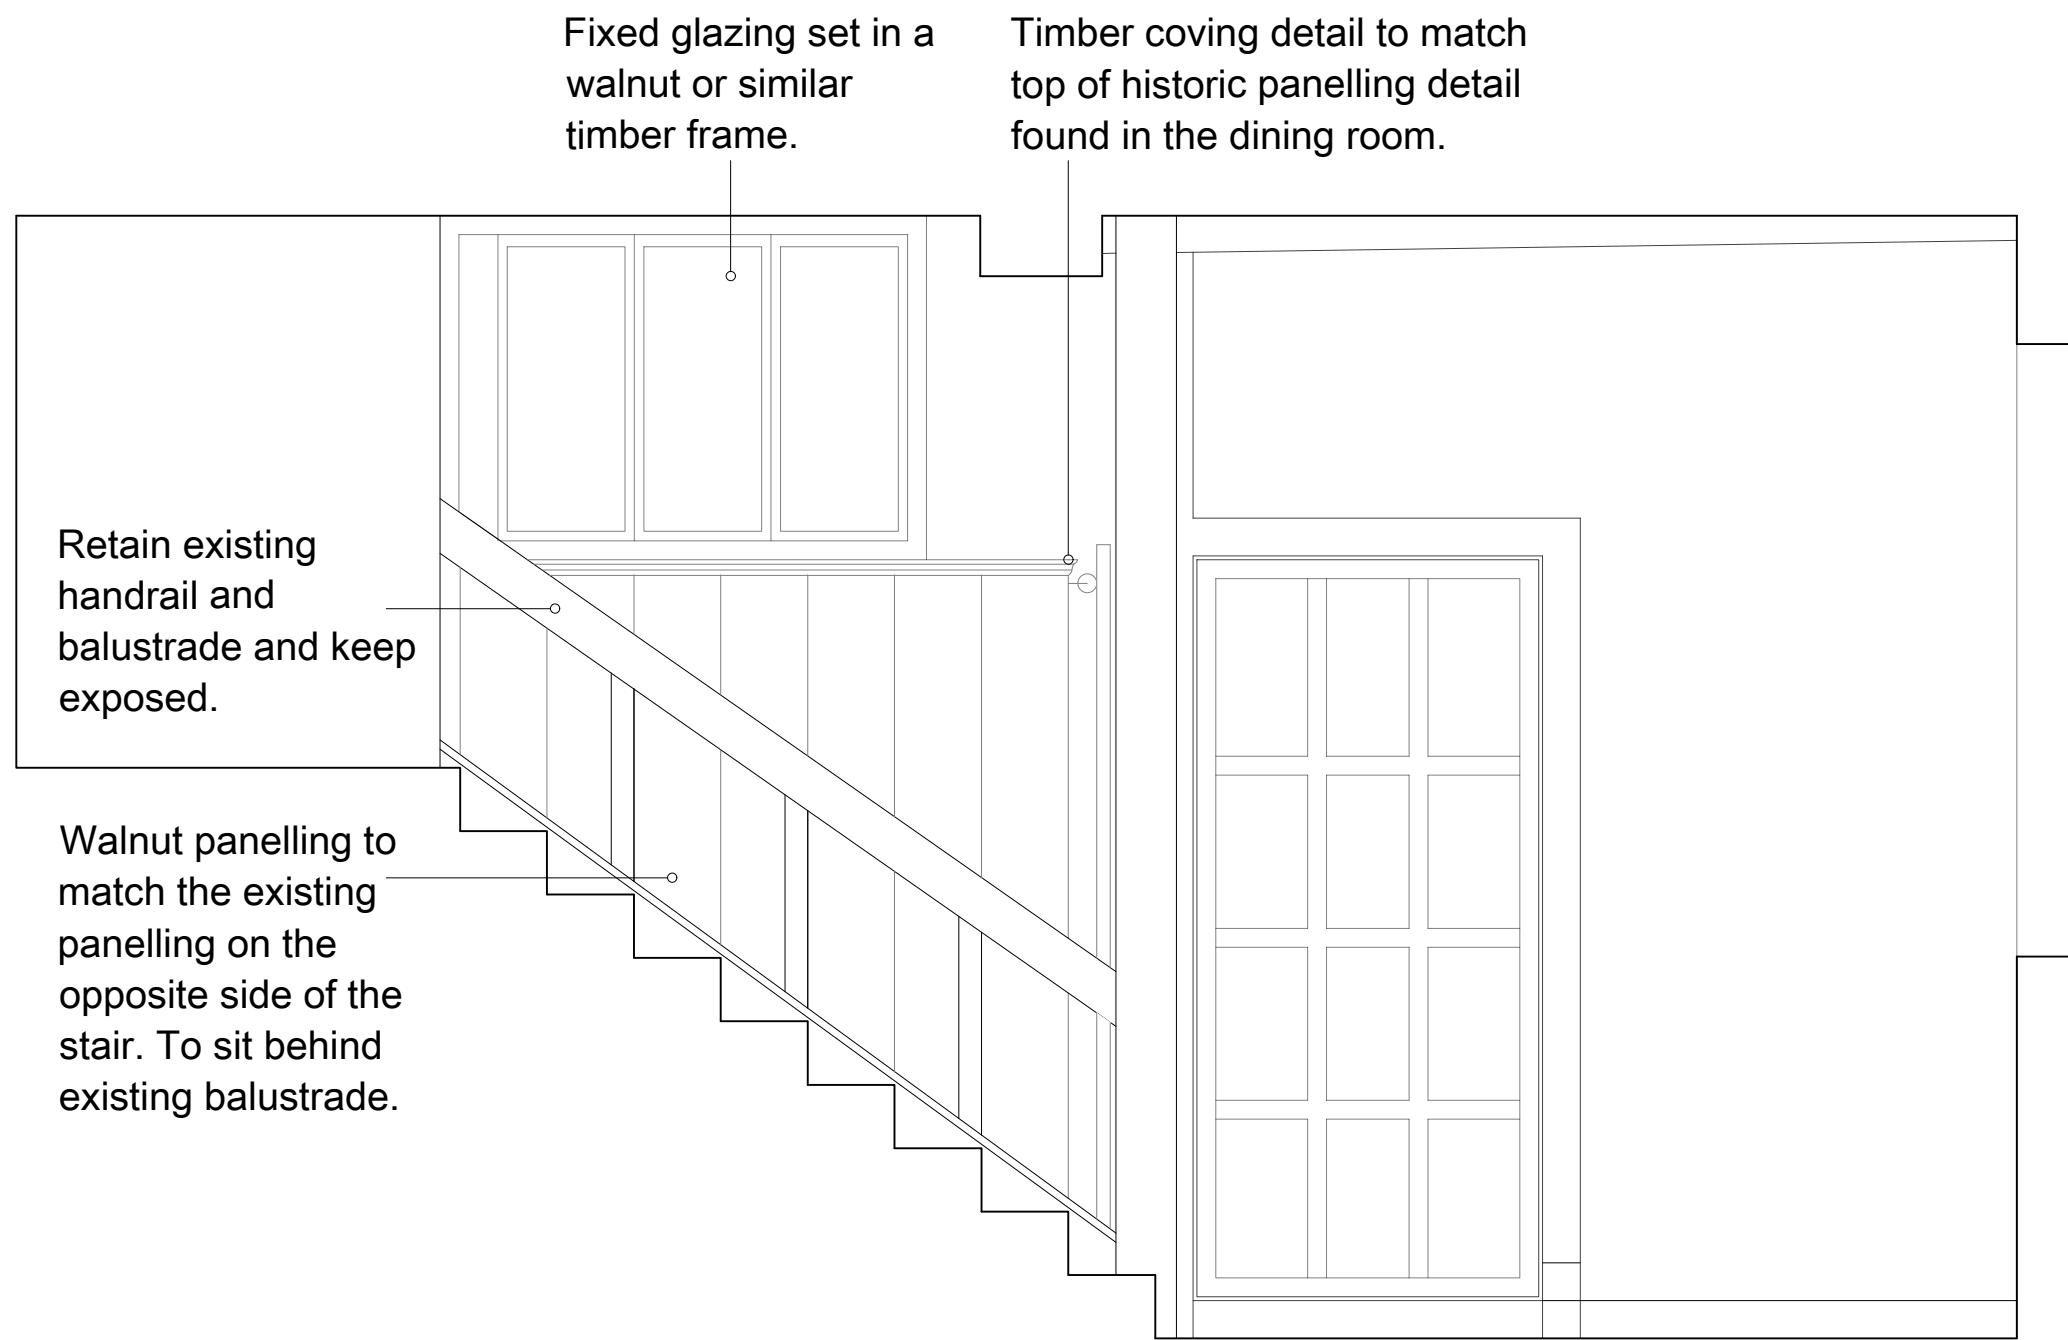


SECTIONAL ELEVATION OF STAIRS AND NEW JOINERY - AS PROPOSED
SCALE @ 1:20 ON AN A1 SHEET

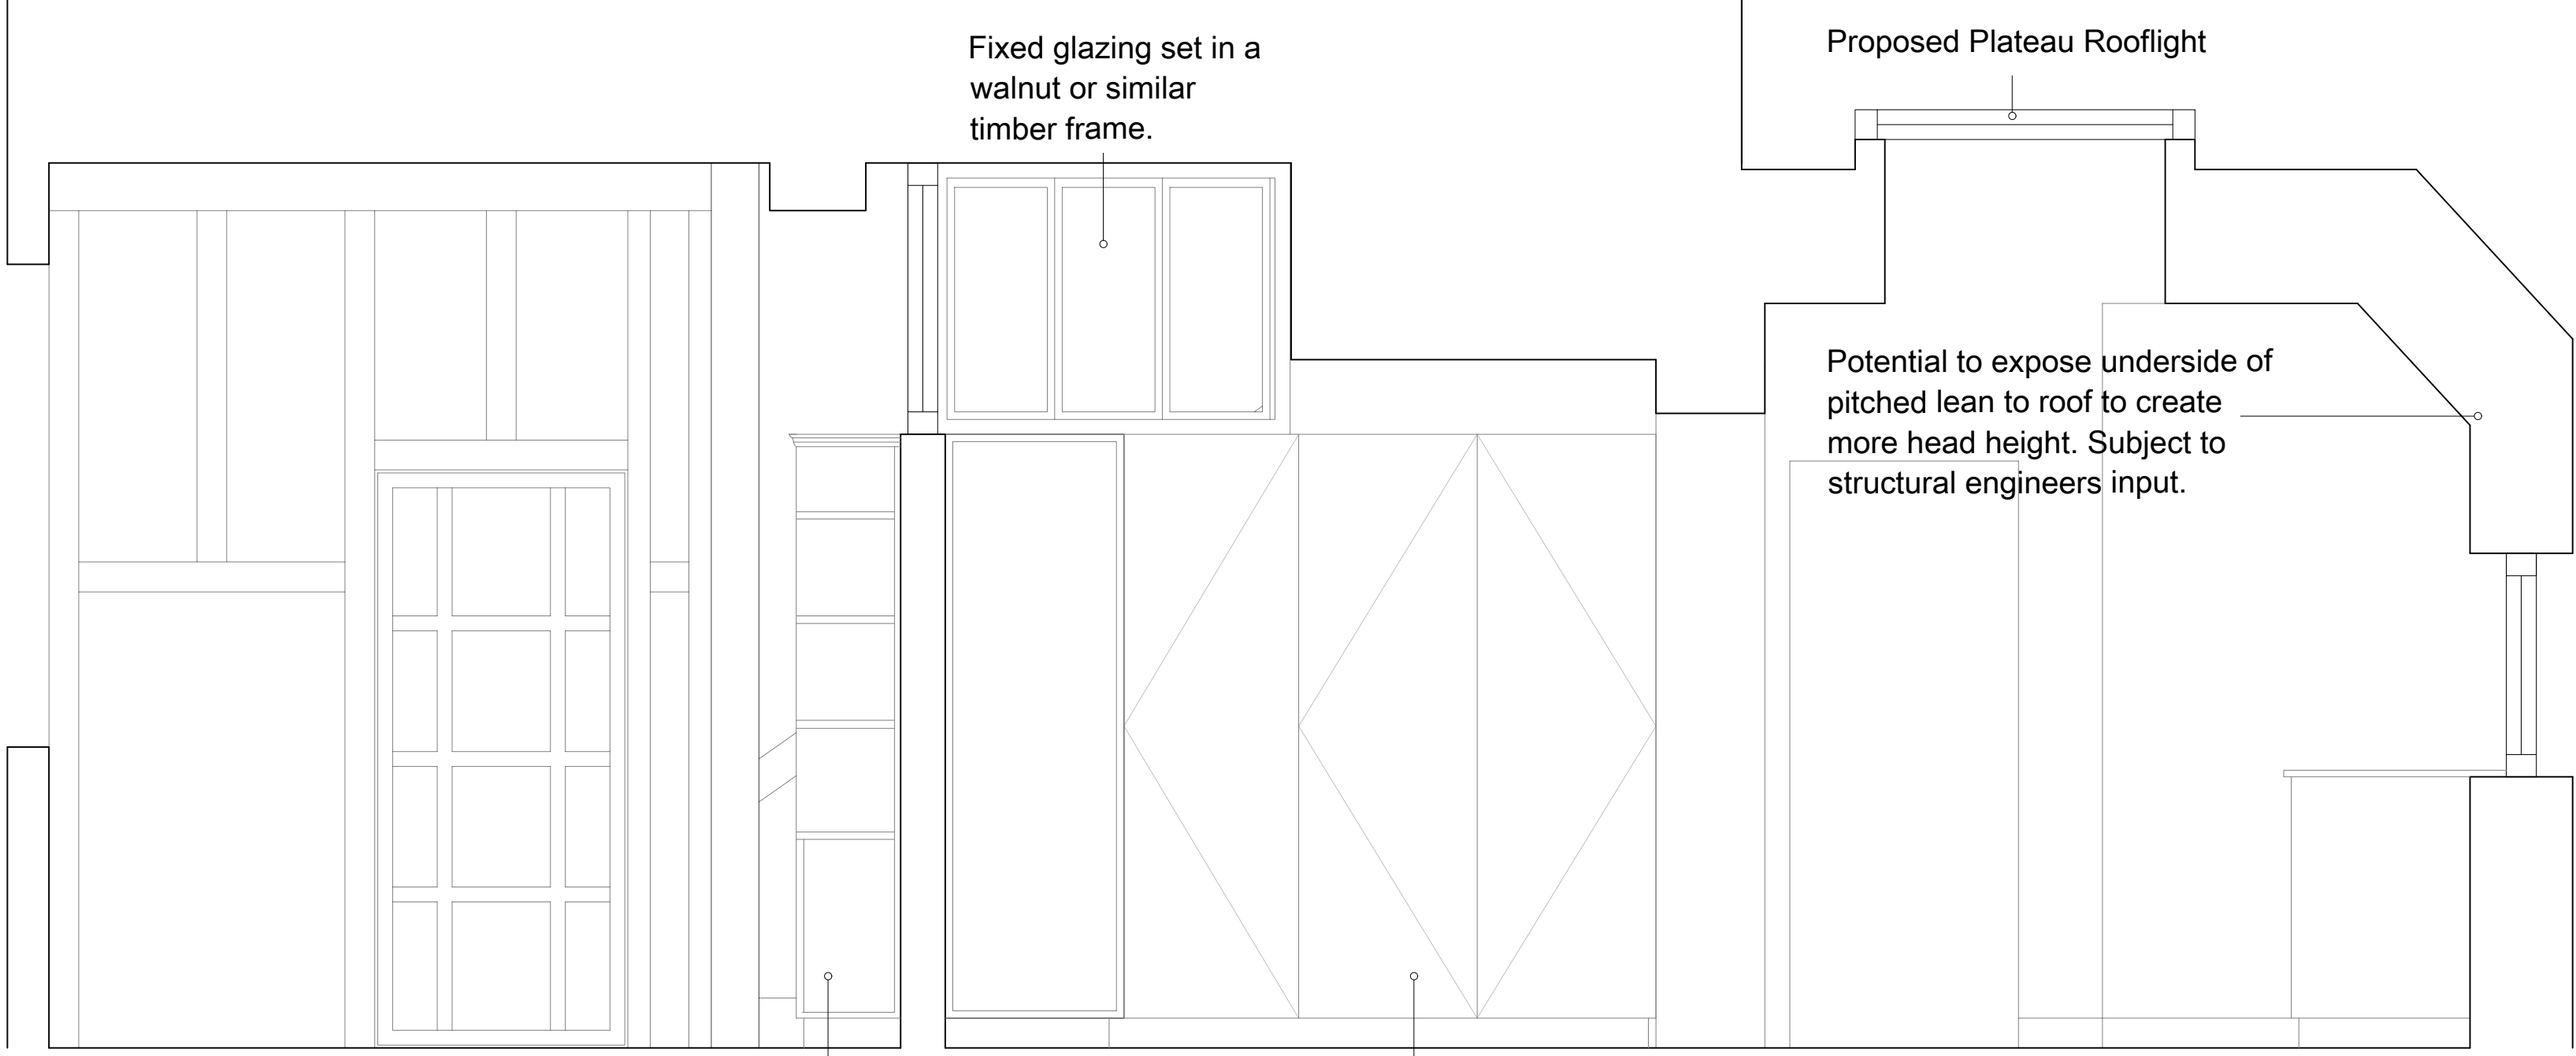

SECTIONAL ELEVATION OF STAIRS AND NEW JOINERY - AS PROPOSED
SCALE @ 1:20 ON AN A1 SHEET

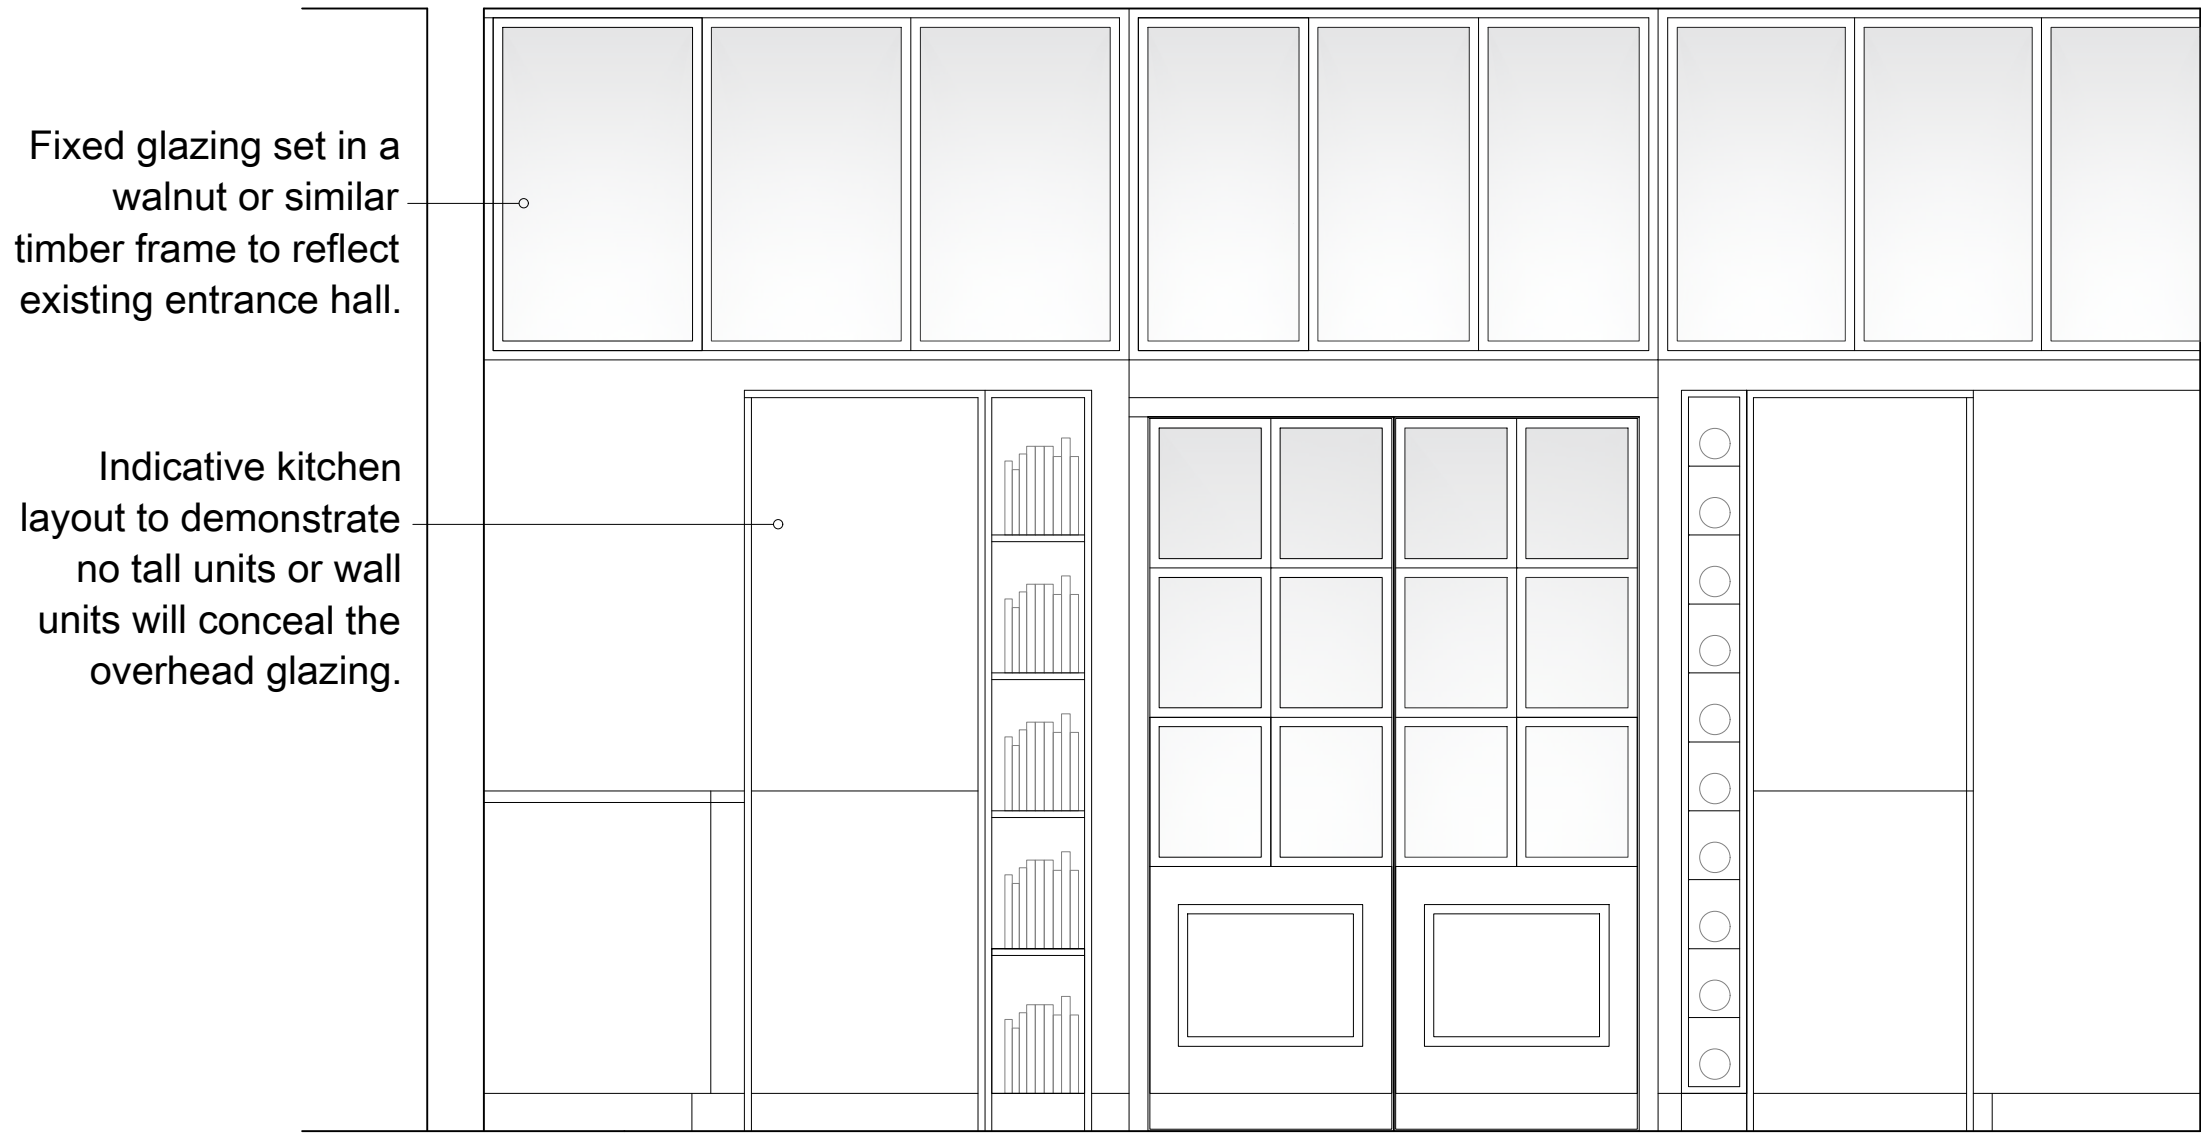

ELEVATION OF NEW GLAZING FROM THE KITCHEN AS PROPOSED
SCALE @ 1:20 ON AN A1 SHEET

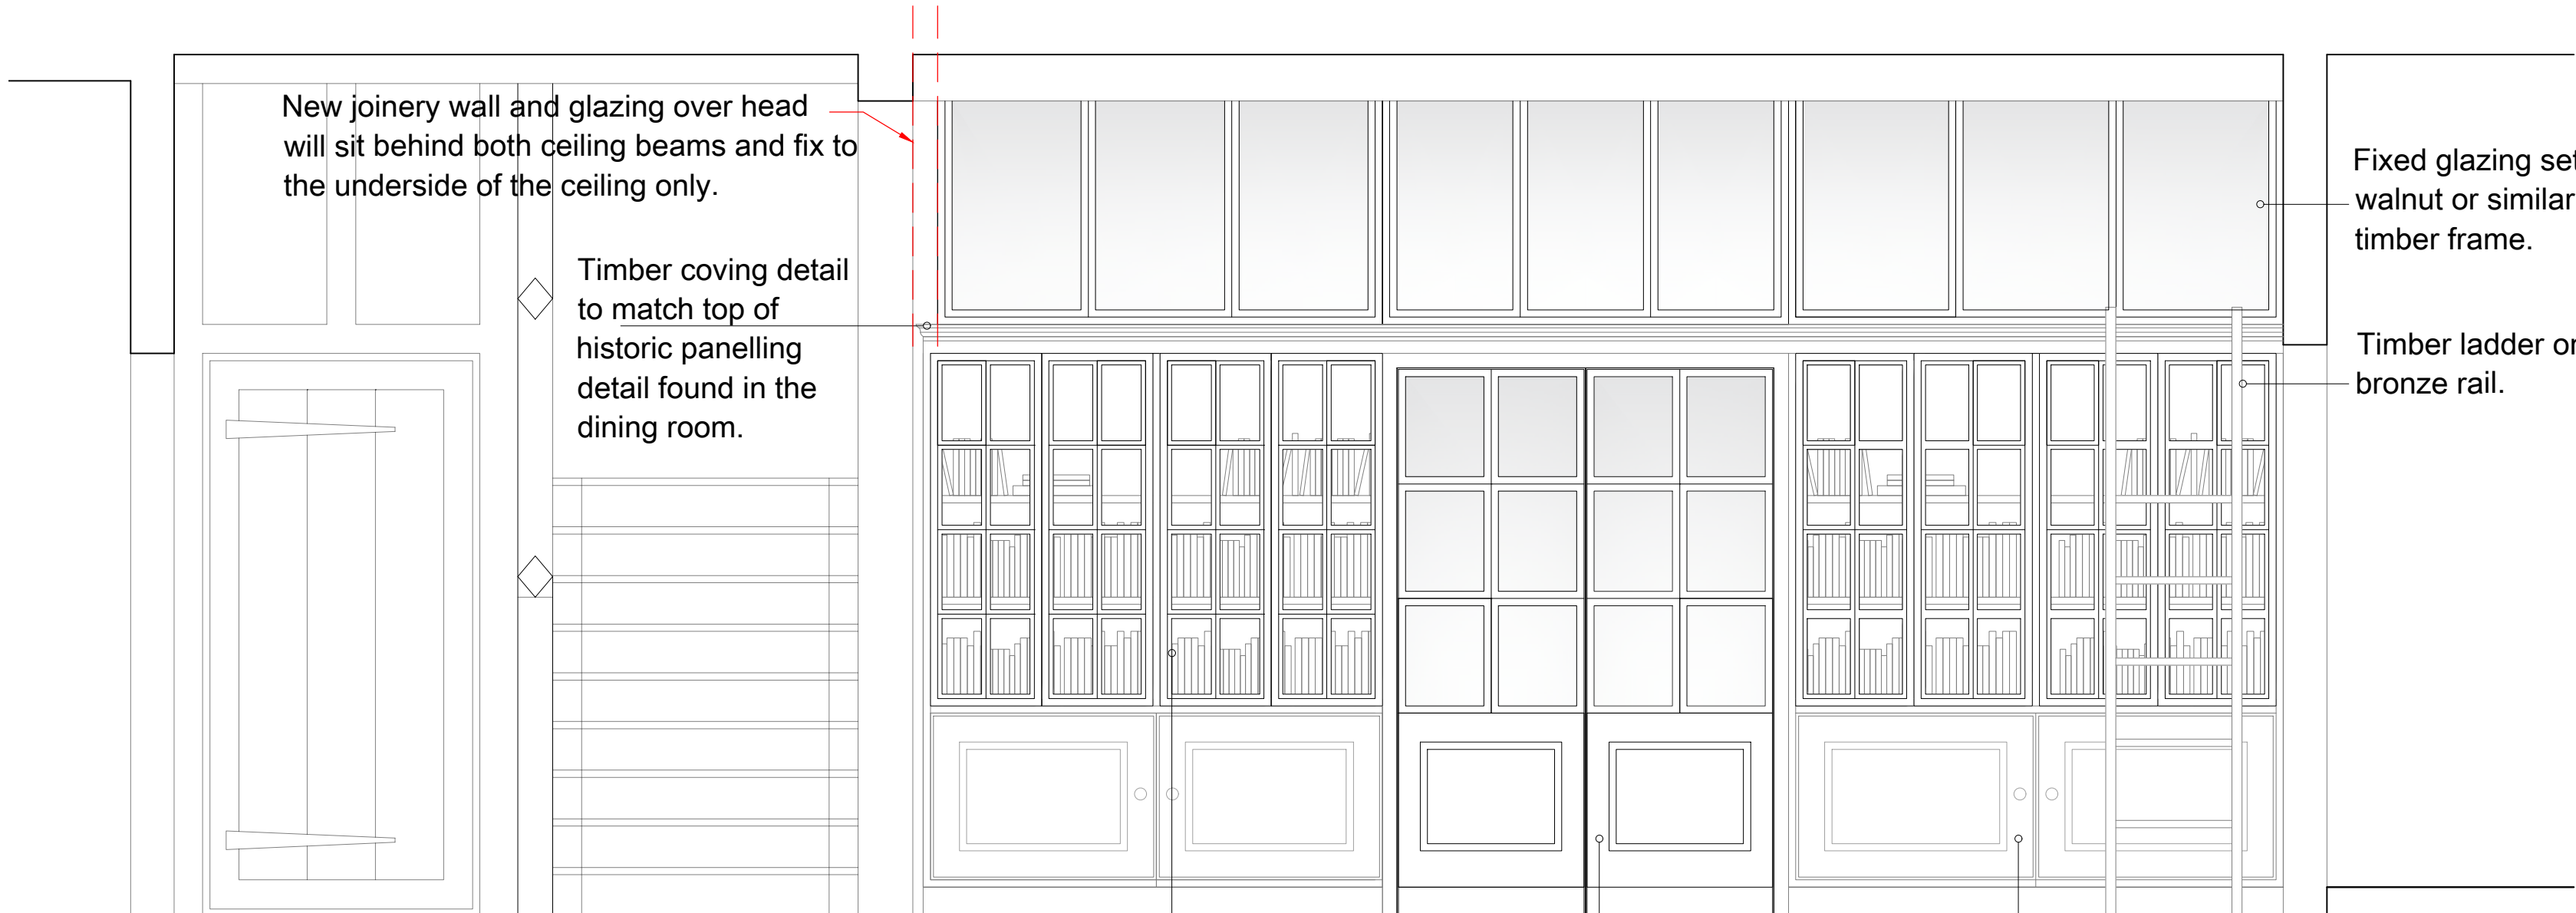

ELEVATION OF NEW JOINERY - AS PROPOSED
SCALE @ 1:20 ON AN A1 SHEET

FOR PLANNING
PURPOSES ONLY

NOT FOR CONSTRUCTION

A.	17.09.2025.	AE.	Added annotation for conservation officer.	CHK.
REV.	DATE.	BY.	AMENDMENT.	CHK.

PLANNING

NOTES.
DO NOT SCALE OFF THIS DRAWING UNLESS FOR PLANNING PURPOSES.
CHECK ALL DIMENSIONS ON SITE BEFORE ANY WORK IS COMMENCED.
ALL GOODS MATERIALS AND WORKMANSHIP MUST CONFORM WITH CURRENT BUILDING REGULATIONS, BRITISH STANDARDS AND CODES OF PRACTICE.
COPYRIGHT OF THIS DRAWING IS RETAINED BY GOULD PROPERTY CONSULTANTS LLP T/A GOULD BAXTER AND IT MUST NOT BE REPRODUCED WITHOUT WRITTEN CONSENT.



CLIENT.	Mr & Mrs Sharpe
PROJECT.	Old Keysford Hall Treemans Road Horsted Keynes RH17 7EA

DRAWING.
New Joinery
Elevations and Sections
As Proposed

DATE. 25.06.2025	SCALE AT AL. 1:20	DRAWN BY. AE
		CHECKED BY. MC

JOB NO.	DRAWING NO.	REV.
GH850	PL.12	A

