


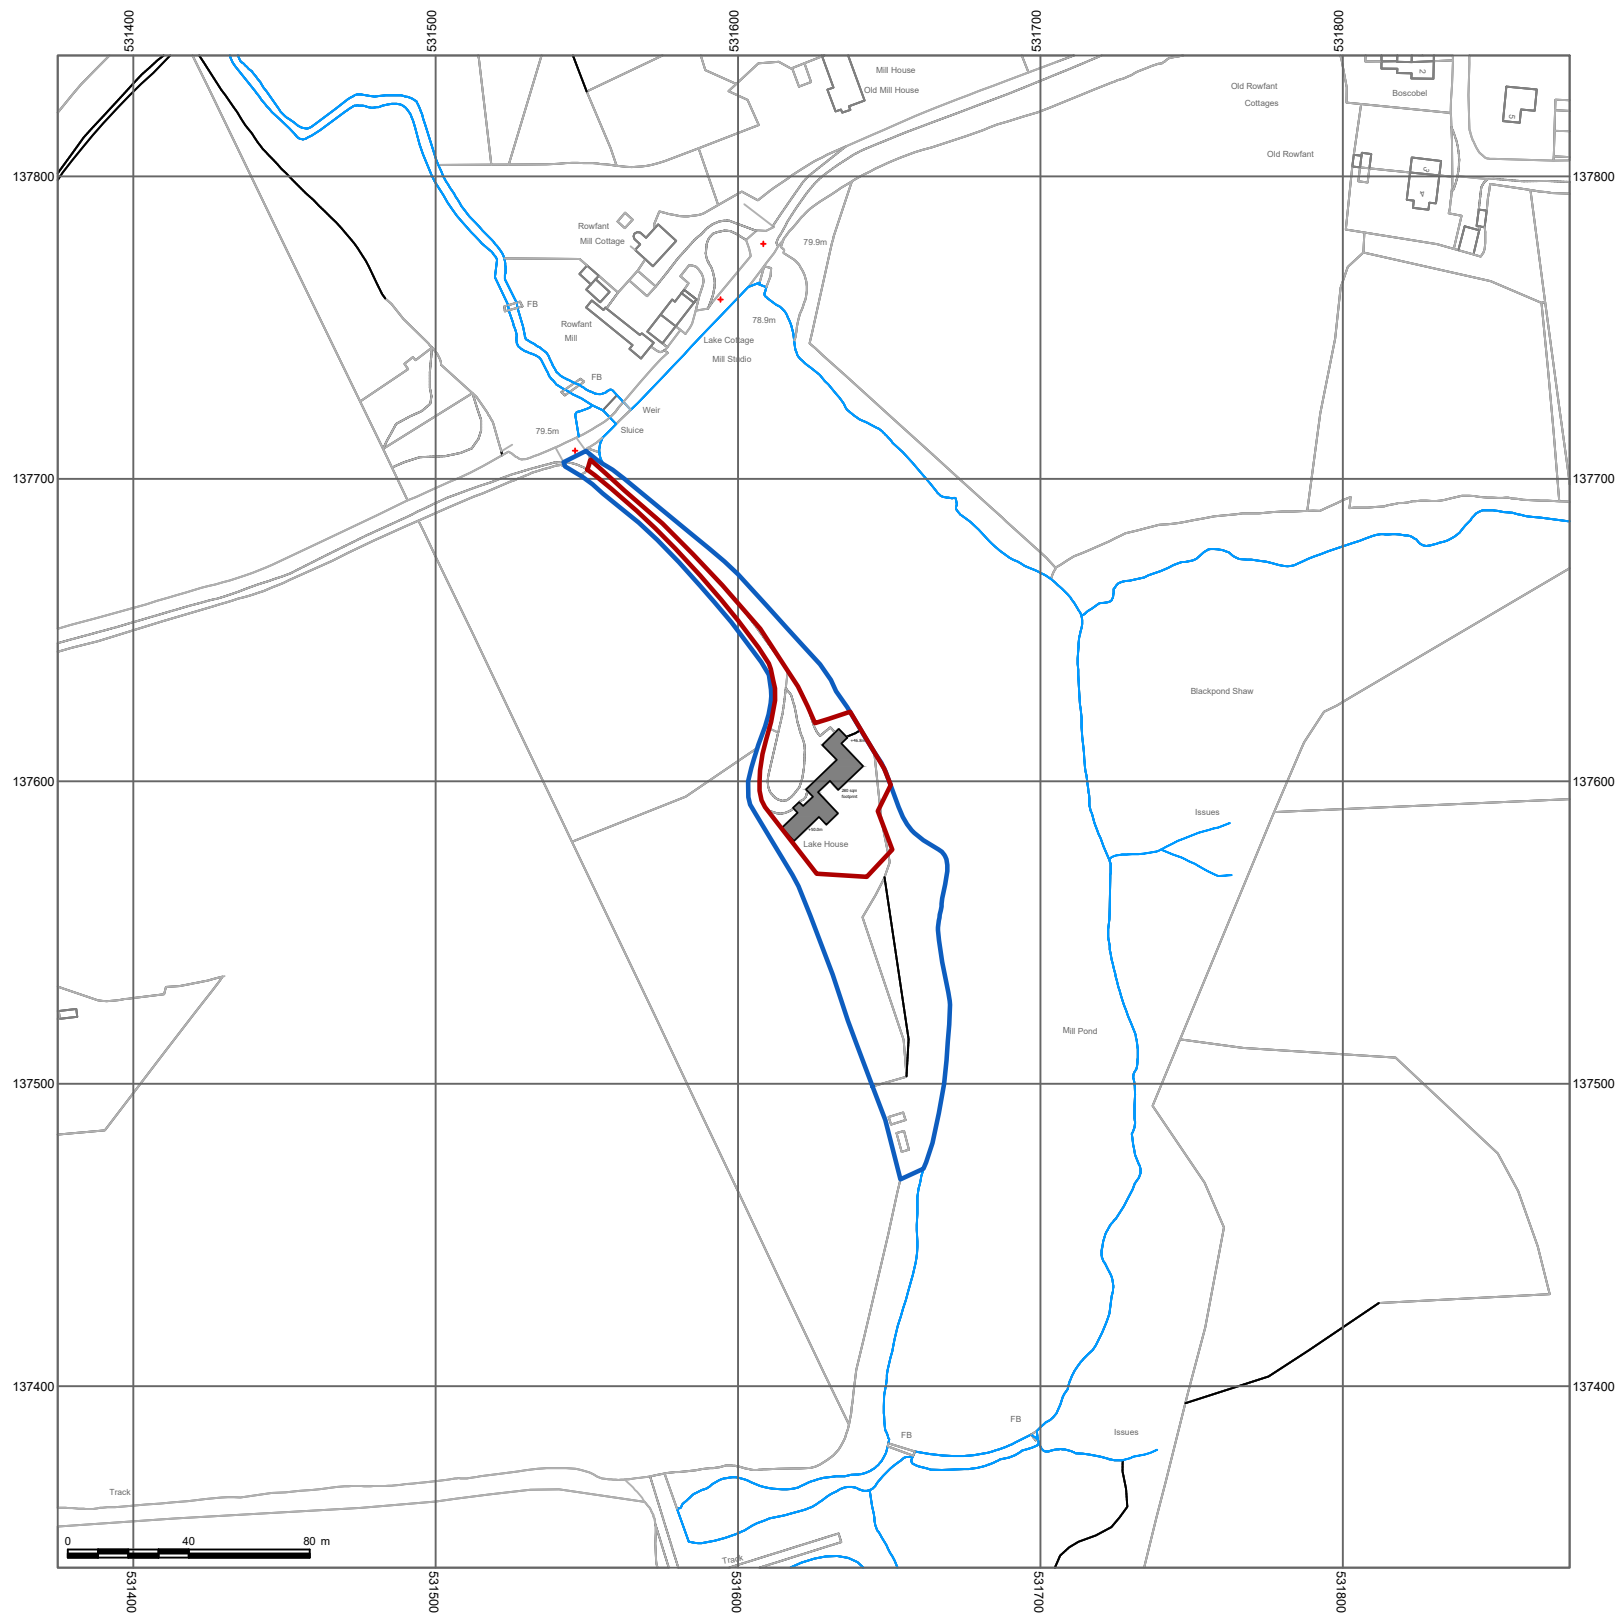

NOTES:

1. THESE DRAWINGS ARE FOR PLANNING PURPOSES ONLY.
2. BUILDING CONTRACTORS SHOULD NOT SCALE FROM THESE DRAWINGS.

- Key:
- Site Boundary
  - Ownership Boundary
  - Existing buildings

|   |                 |             |     |
|---|-----------------|-------------|-----|
| BY   | DATE            | DESCRIPTION | REV |
| <div><div>PLANIT</div><div>CONSULTING</div><div>TOWN PLANNING &amp; PROPERTY ADVISERS</div><div>T. 01483 415753 E. info@planitconsulting.co.uk</div><div>www.planitconsulting.co.uk</div></div> |                 |             |     |
| CLIENT:   |                 |             |     |
| Mr P. Williams   |                 |             |     |
| PROJECT:   |                 |             |     |
| The Lake House, Rowfant   |                 |             |     |
| DRAWING TITLE:   |                 |             |     |
| Location Plan   |                 |             |     |
| STATUS:   |                 |             |     |
| Planning   |                 |             |     |
| SCALE:   |                 | DATE:       |     |
| 1:2500 @ A3   |                 | 14/03/2024  |     |
| DRAWN BY:   | DRAWING NUMBER: | REVISION:   |     |
| AC   | A.001           | -           |     |