


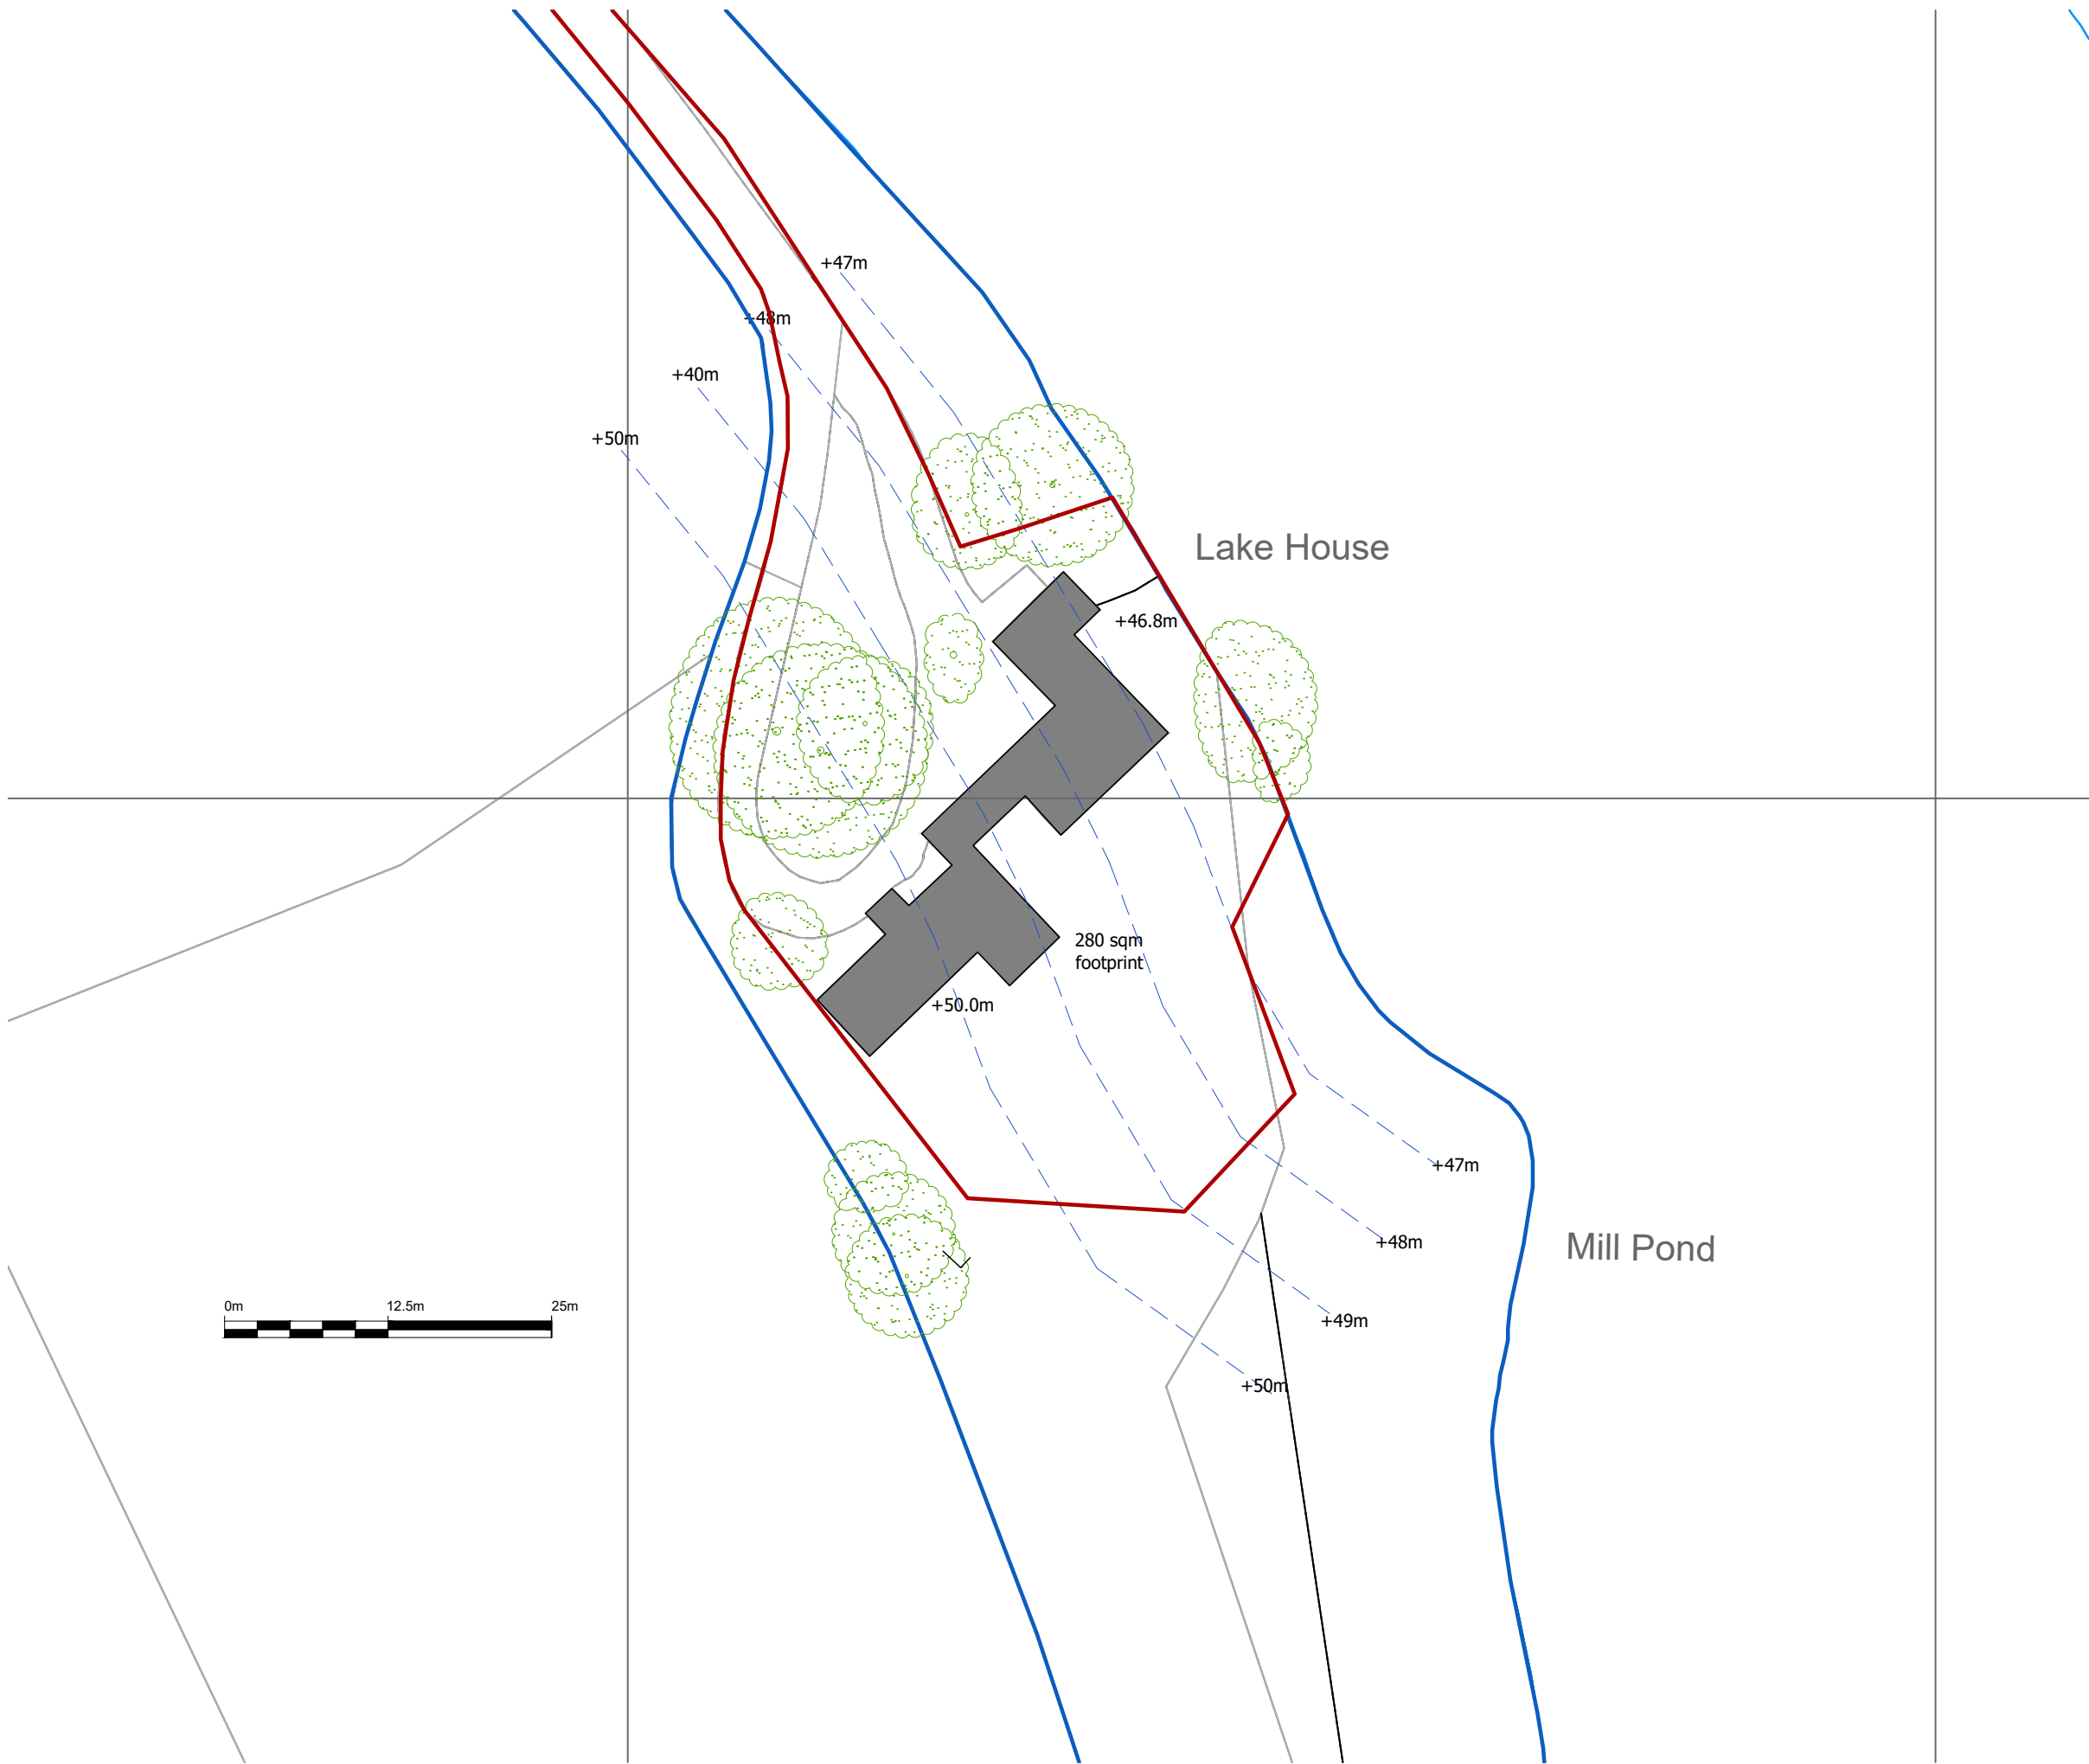

NOTES:

1. THESE DRAWINGS ARE FOR PLANNING PURPOSES ONLY

2. BUILDING CONTRACTORS SHOULD NOT SCALE FROM THESE DRAWINGS.

Key:

- Site Boundary
- Ownership Boundary
- Existing buildings

BY	DATE	DESCRIPTION	REV
PLANIT CONSULTING TOWN PLANNING & PROPERTY ADVISERS T. 01483 415753 E. info@planitconsulting.co.uk www.planitconsulting.co.uk			
CLIENT:			
Mr P. Williams			
PROJECT:			
The Lake House, Rowfant			
DRAWING TITLE:			
Block Plan, existing			
STATUS:			
Planning			
SCALE:		DATE:	
1:500 @A3		14/03/2024	
DRAWN BY:	DRAWING NUMBER:	REVISION:	
AC	A.002	-	