


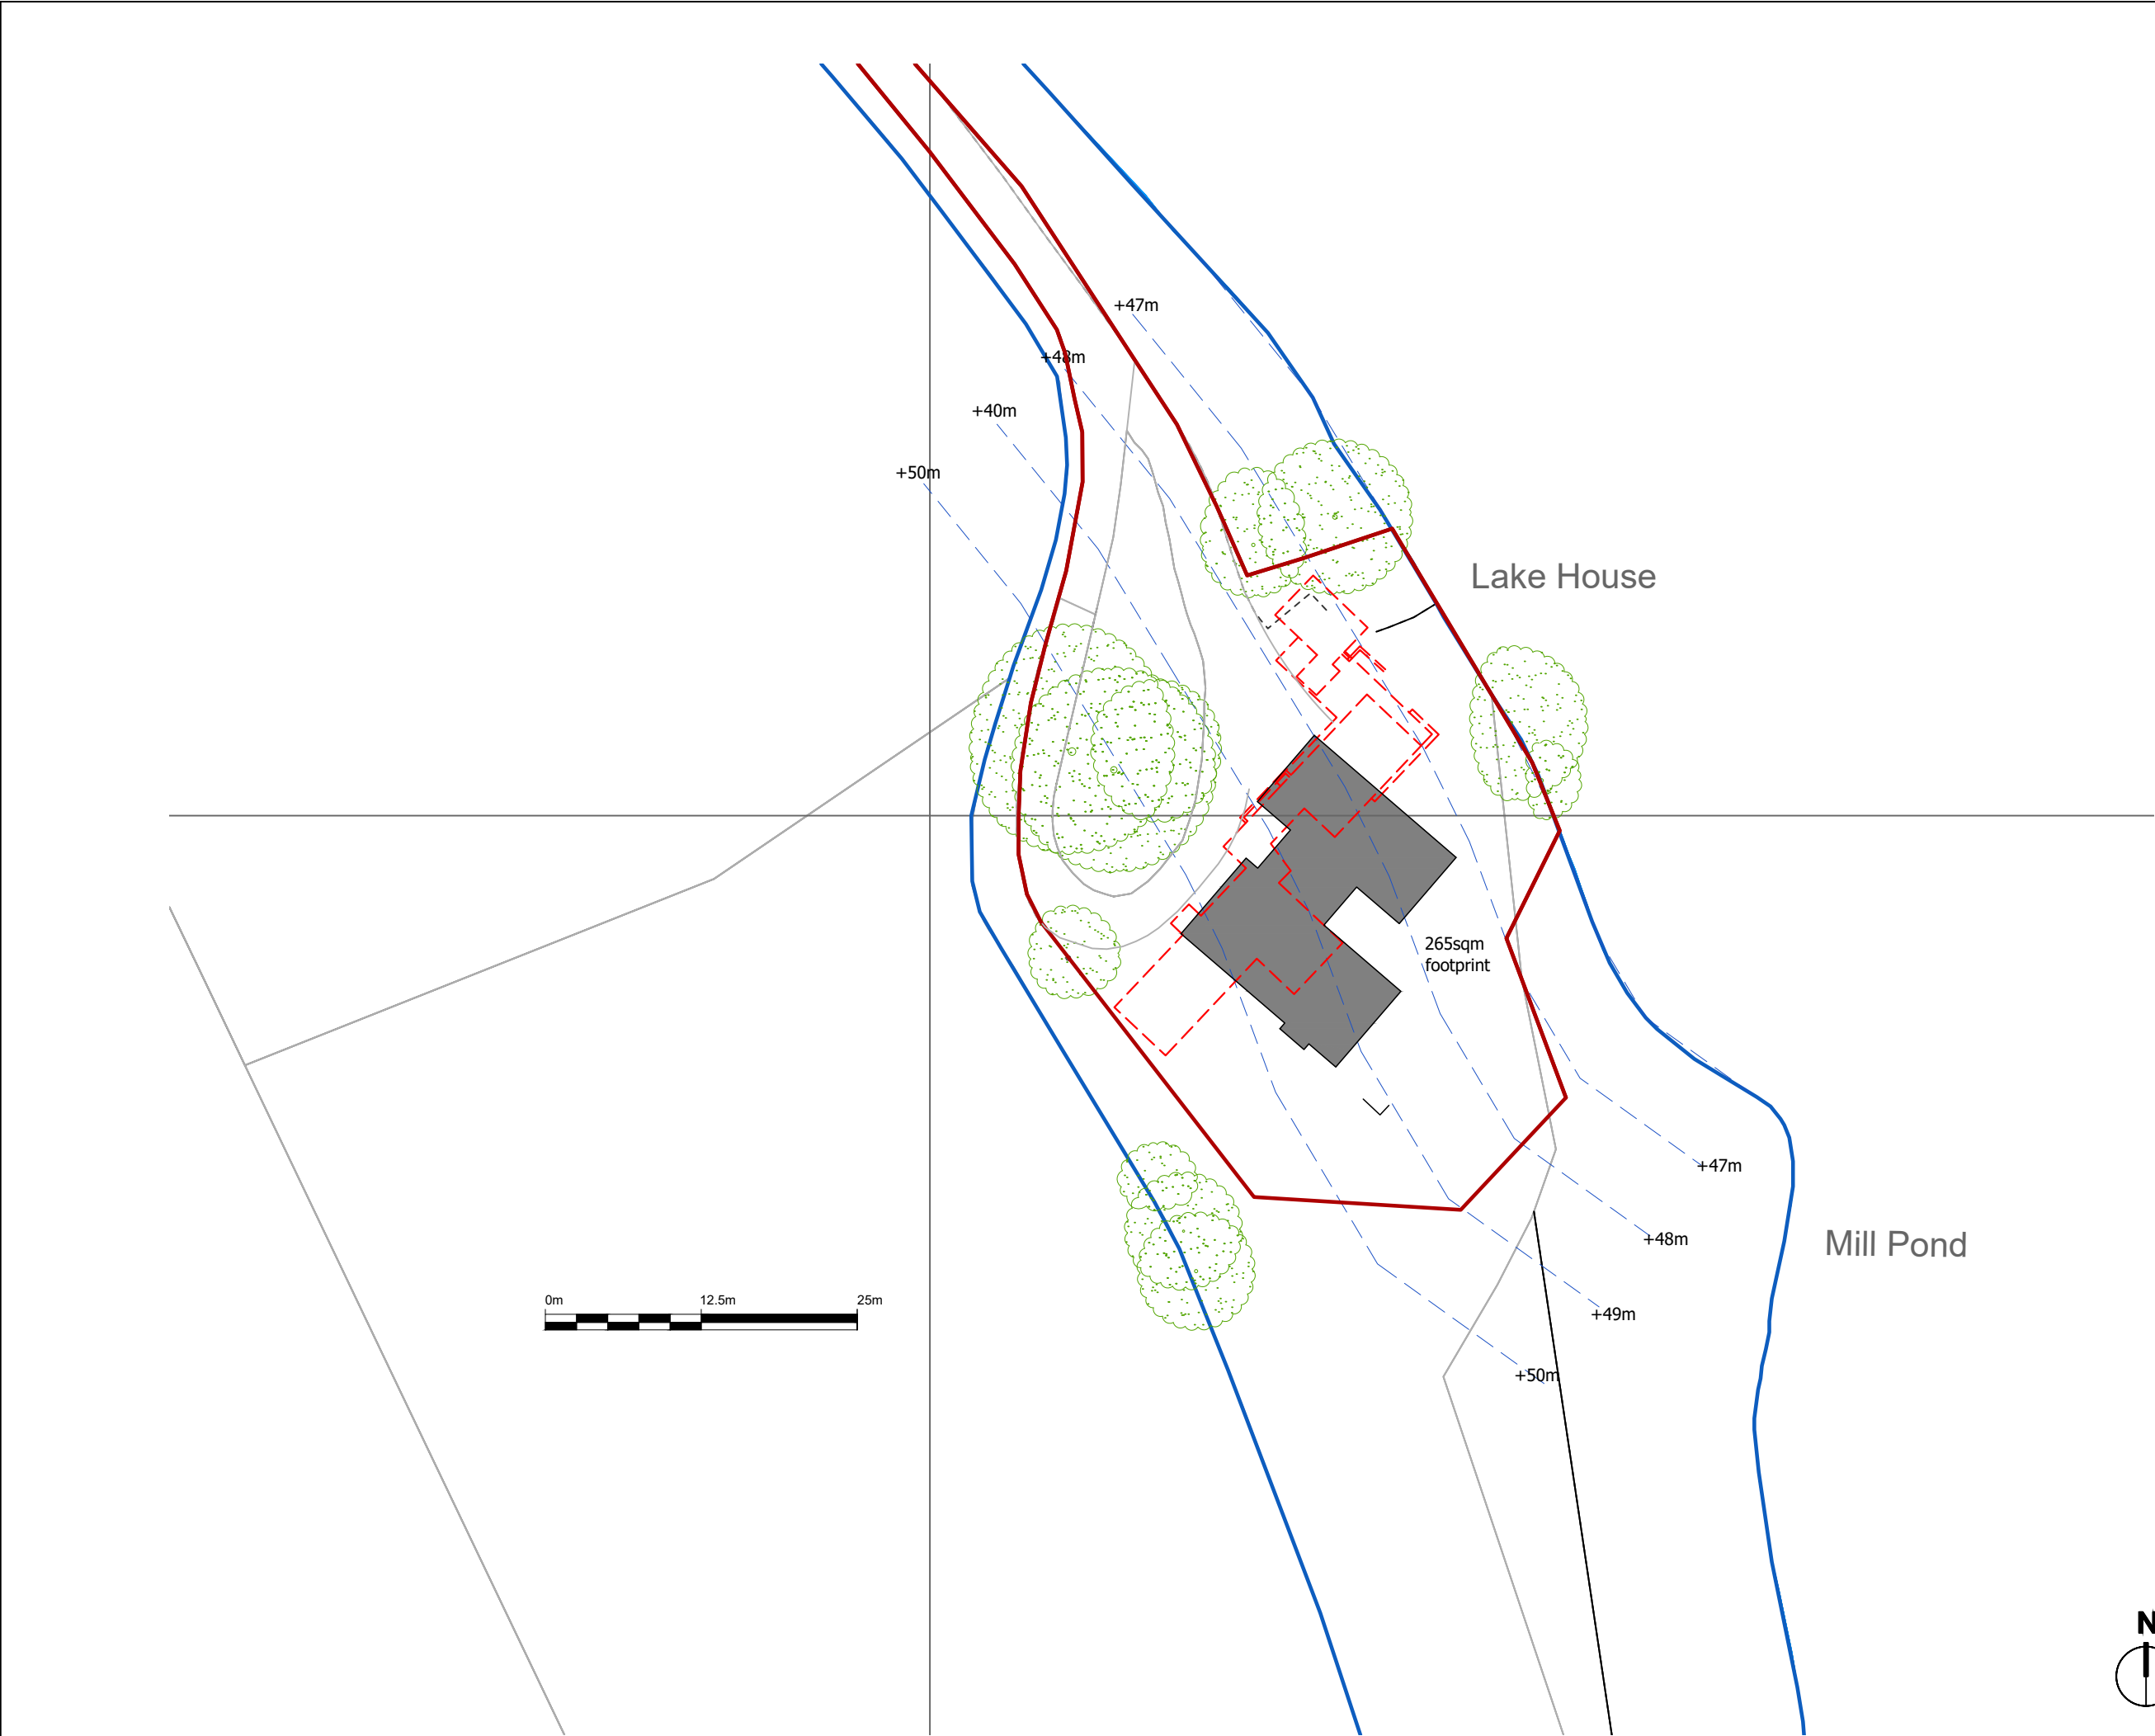

NOTES:

1. THESE DRAWINGS ARE FOR PLANNING PURPOSES ONLY

2. BUILDING CONTRACTORS SHOULD NOT SCALE FROM THESE DRAWINGS.

Key:

- Site Boundary
- Ownership Boundary
- Proposed buildings
- Demolished buildings

AC	20250502	Existing driveway and levels reinstated	A
BY	DATE	DESCRIPTION	REV

PLANIT
CONSULTING

TOWN PLANNING & PROPERTY ADVISERS
T. 01483 415753 E. info@planitconsulting.co.uk
www.planitconsulting.co.uk

CLIENT:
Mr P. Williams

PROJECT:
The Lake House, Rowfant

DRAWING TITLE:
Block Plan, proposed

STATUS:
Planning

SCALE: 1:500 @A3	DATE: 31/03/2025
---------------------	---------------------

DRAWN BY: AC	DRAWING NUMBER: A.003	REVISION: -
-----------------	--------------------------	----------------