



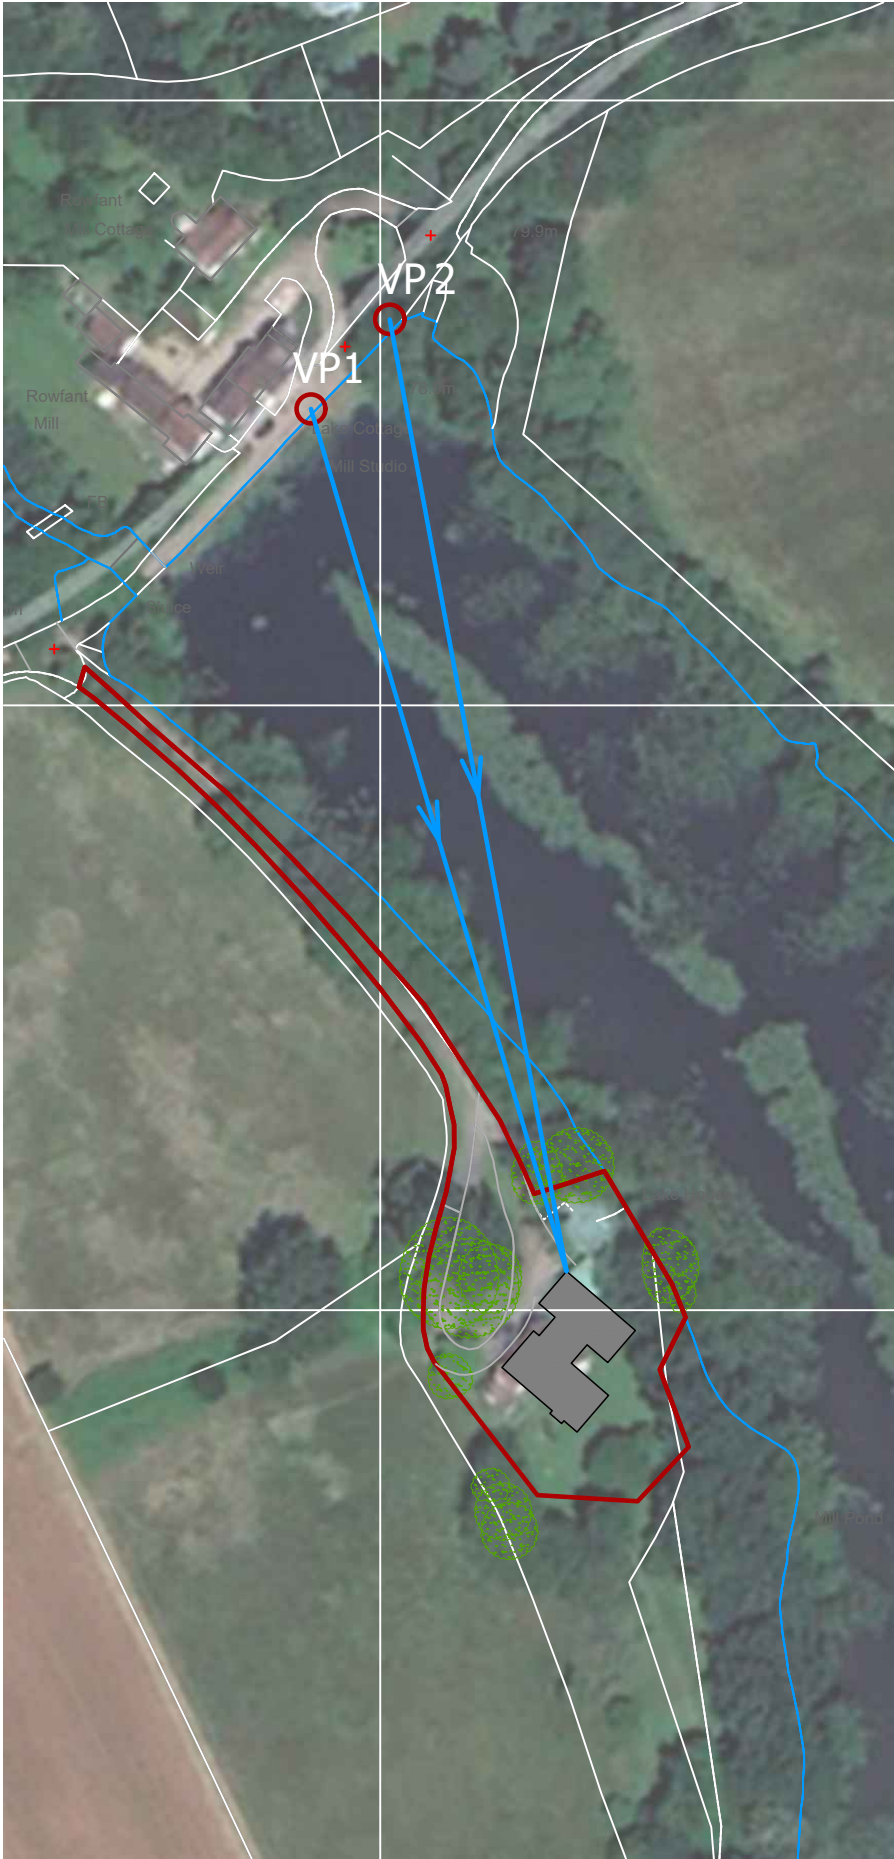

1-1250 scale. OS Mapping /Google Earth Overlay showing View Points



Drone Photo taken from directly above proposed dwelling, looking north, showing viewpoints and extent of lakeside tree belt

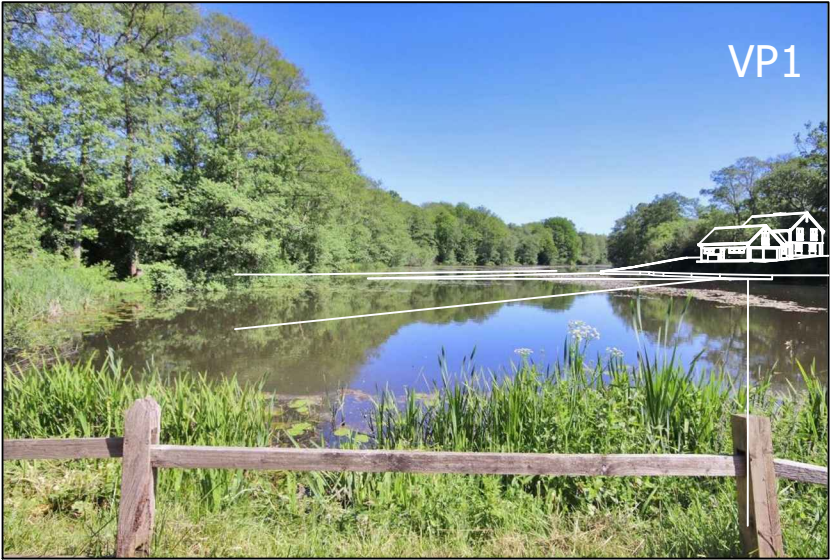

View from VP1 (proposal is 100% obscured by trees)



View from VP2 (proposal is 90% obscured, only bottom left corner of annexe is partially visible through the trees)

NOTES:
1. THESE DRAWINGS ARE FOR PLANNING PURPOSES ONLY
2. BUILDING CONTRACTORS SHOULD NOT SCALE FROM THESE DRAWINGS.

BY	DATE	DESCRIPTION	REV
PLANIT CONSULTING TOWN PLANNING & PROPERTY ADVISERS T. 01483 415753 E. info@planitconsulting.co.uk www.planitconsulting.co.uk			

CLIENT: Mr P. Williams		
PROJECT: The Lake House, Rowfant		
DRAWING TITLE: Views to proposal		
STATUS: Planning		
SCALE: 1-1250	DATE: 08/05/2025	
DRAWN BY: AC	DRAWING NUMBER: A.404	REVISION: -