



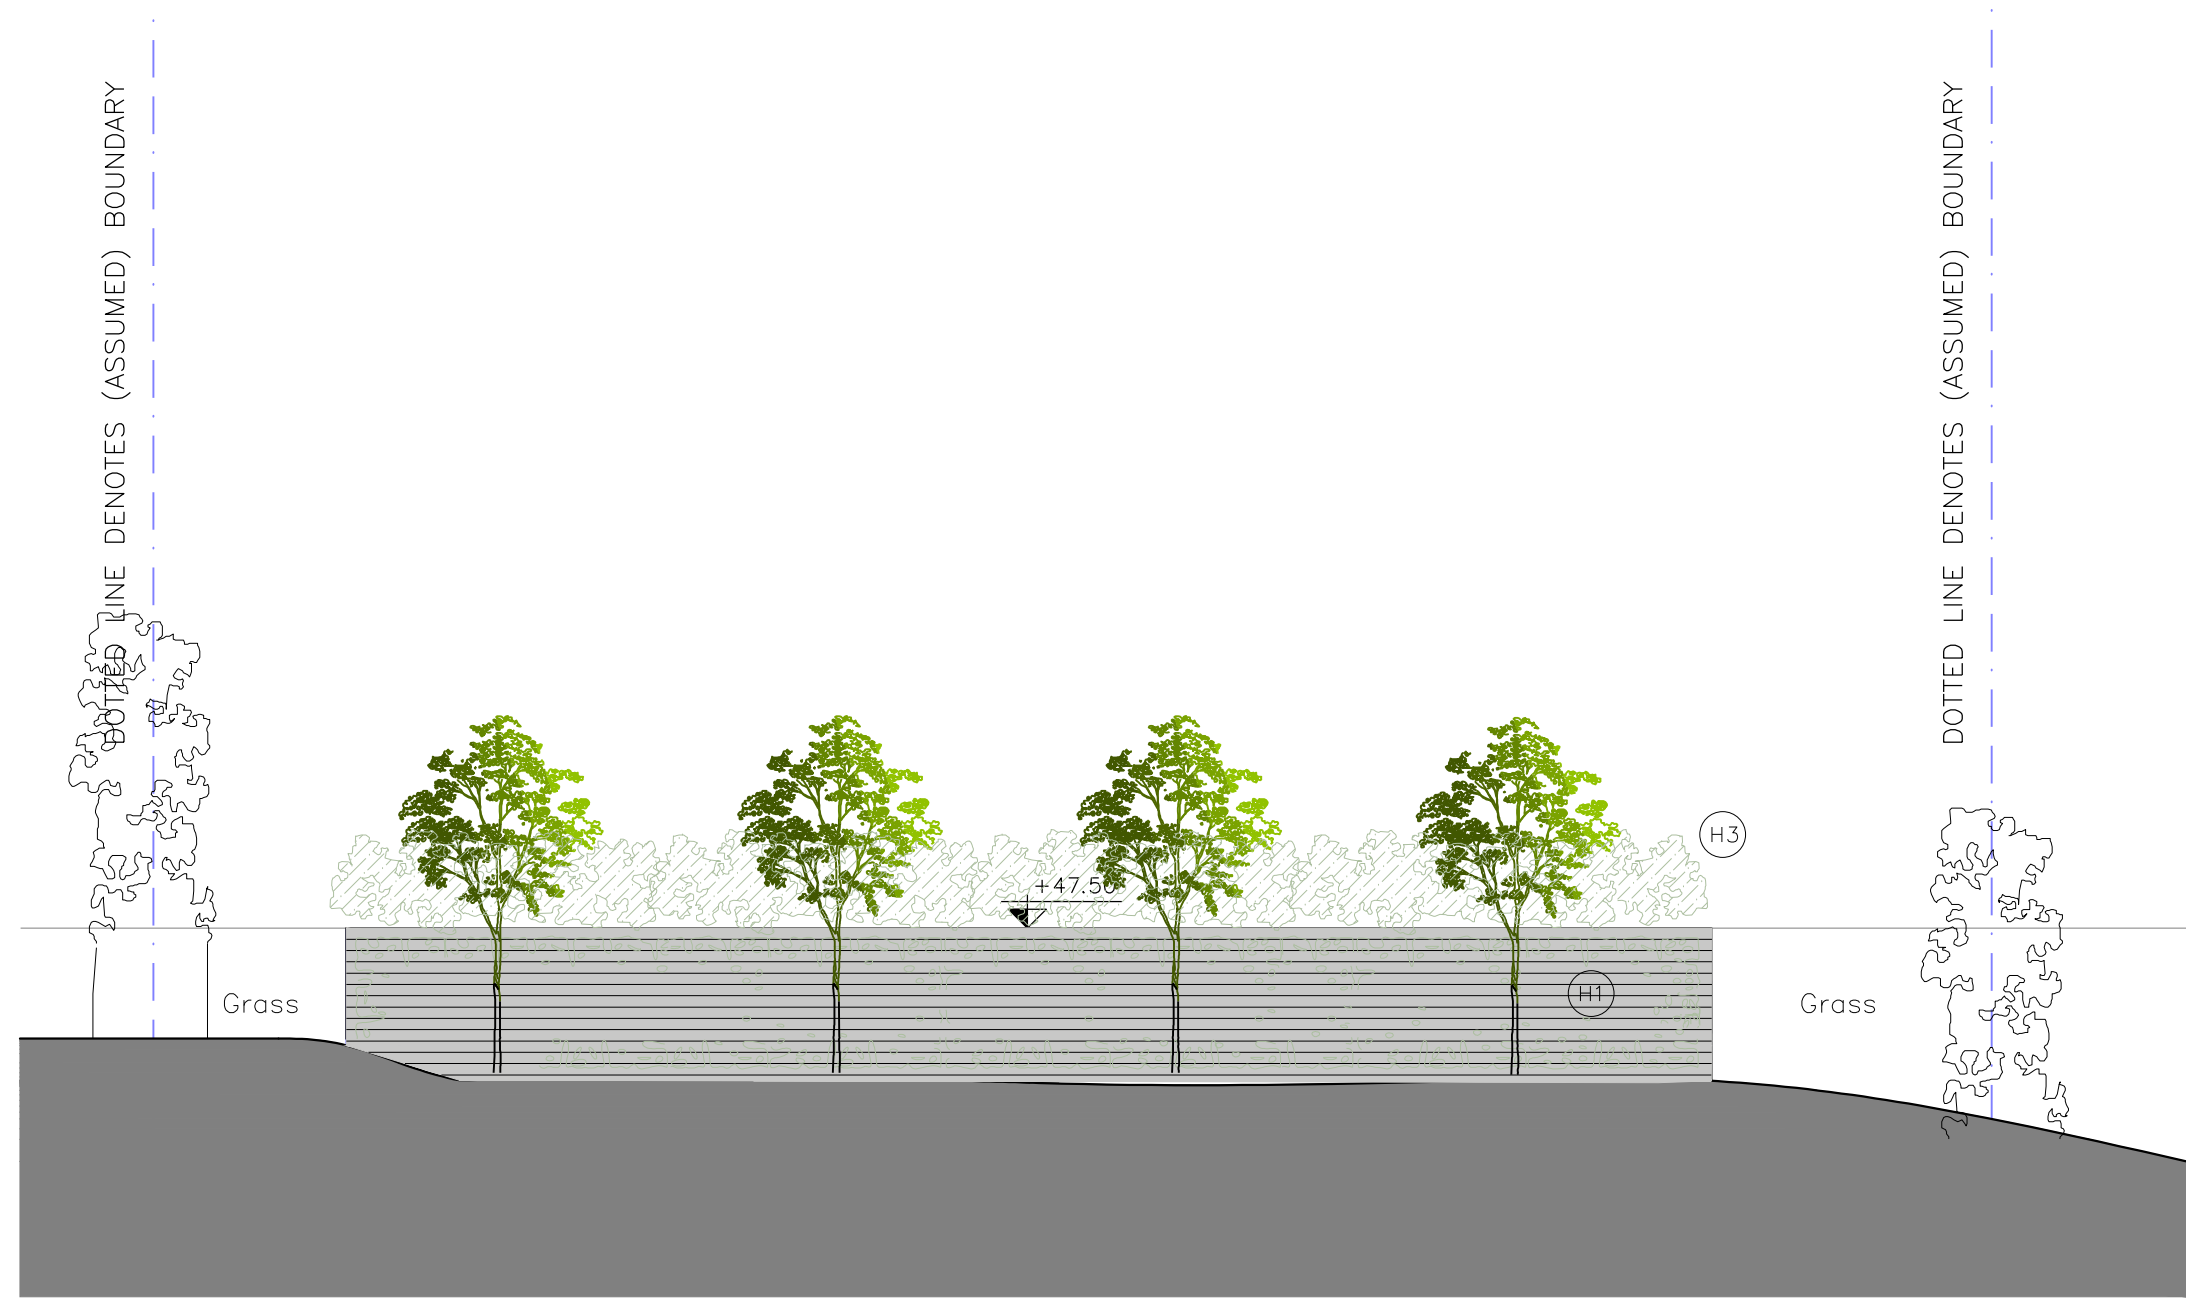


Retaining structure to be clad with horizontal timber clad to be 25mm x 90mm with 25mm gap between timbers. Timber to be untreated Siberian Larc over battens. Durability: Durable to moderately durable (Class 3). Appearance: Weathers to light silvery-grey. Timber clad to all exposed elements of retaining walls.

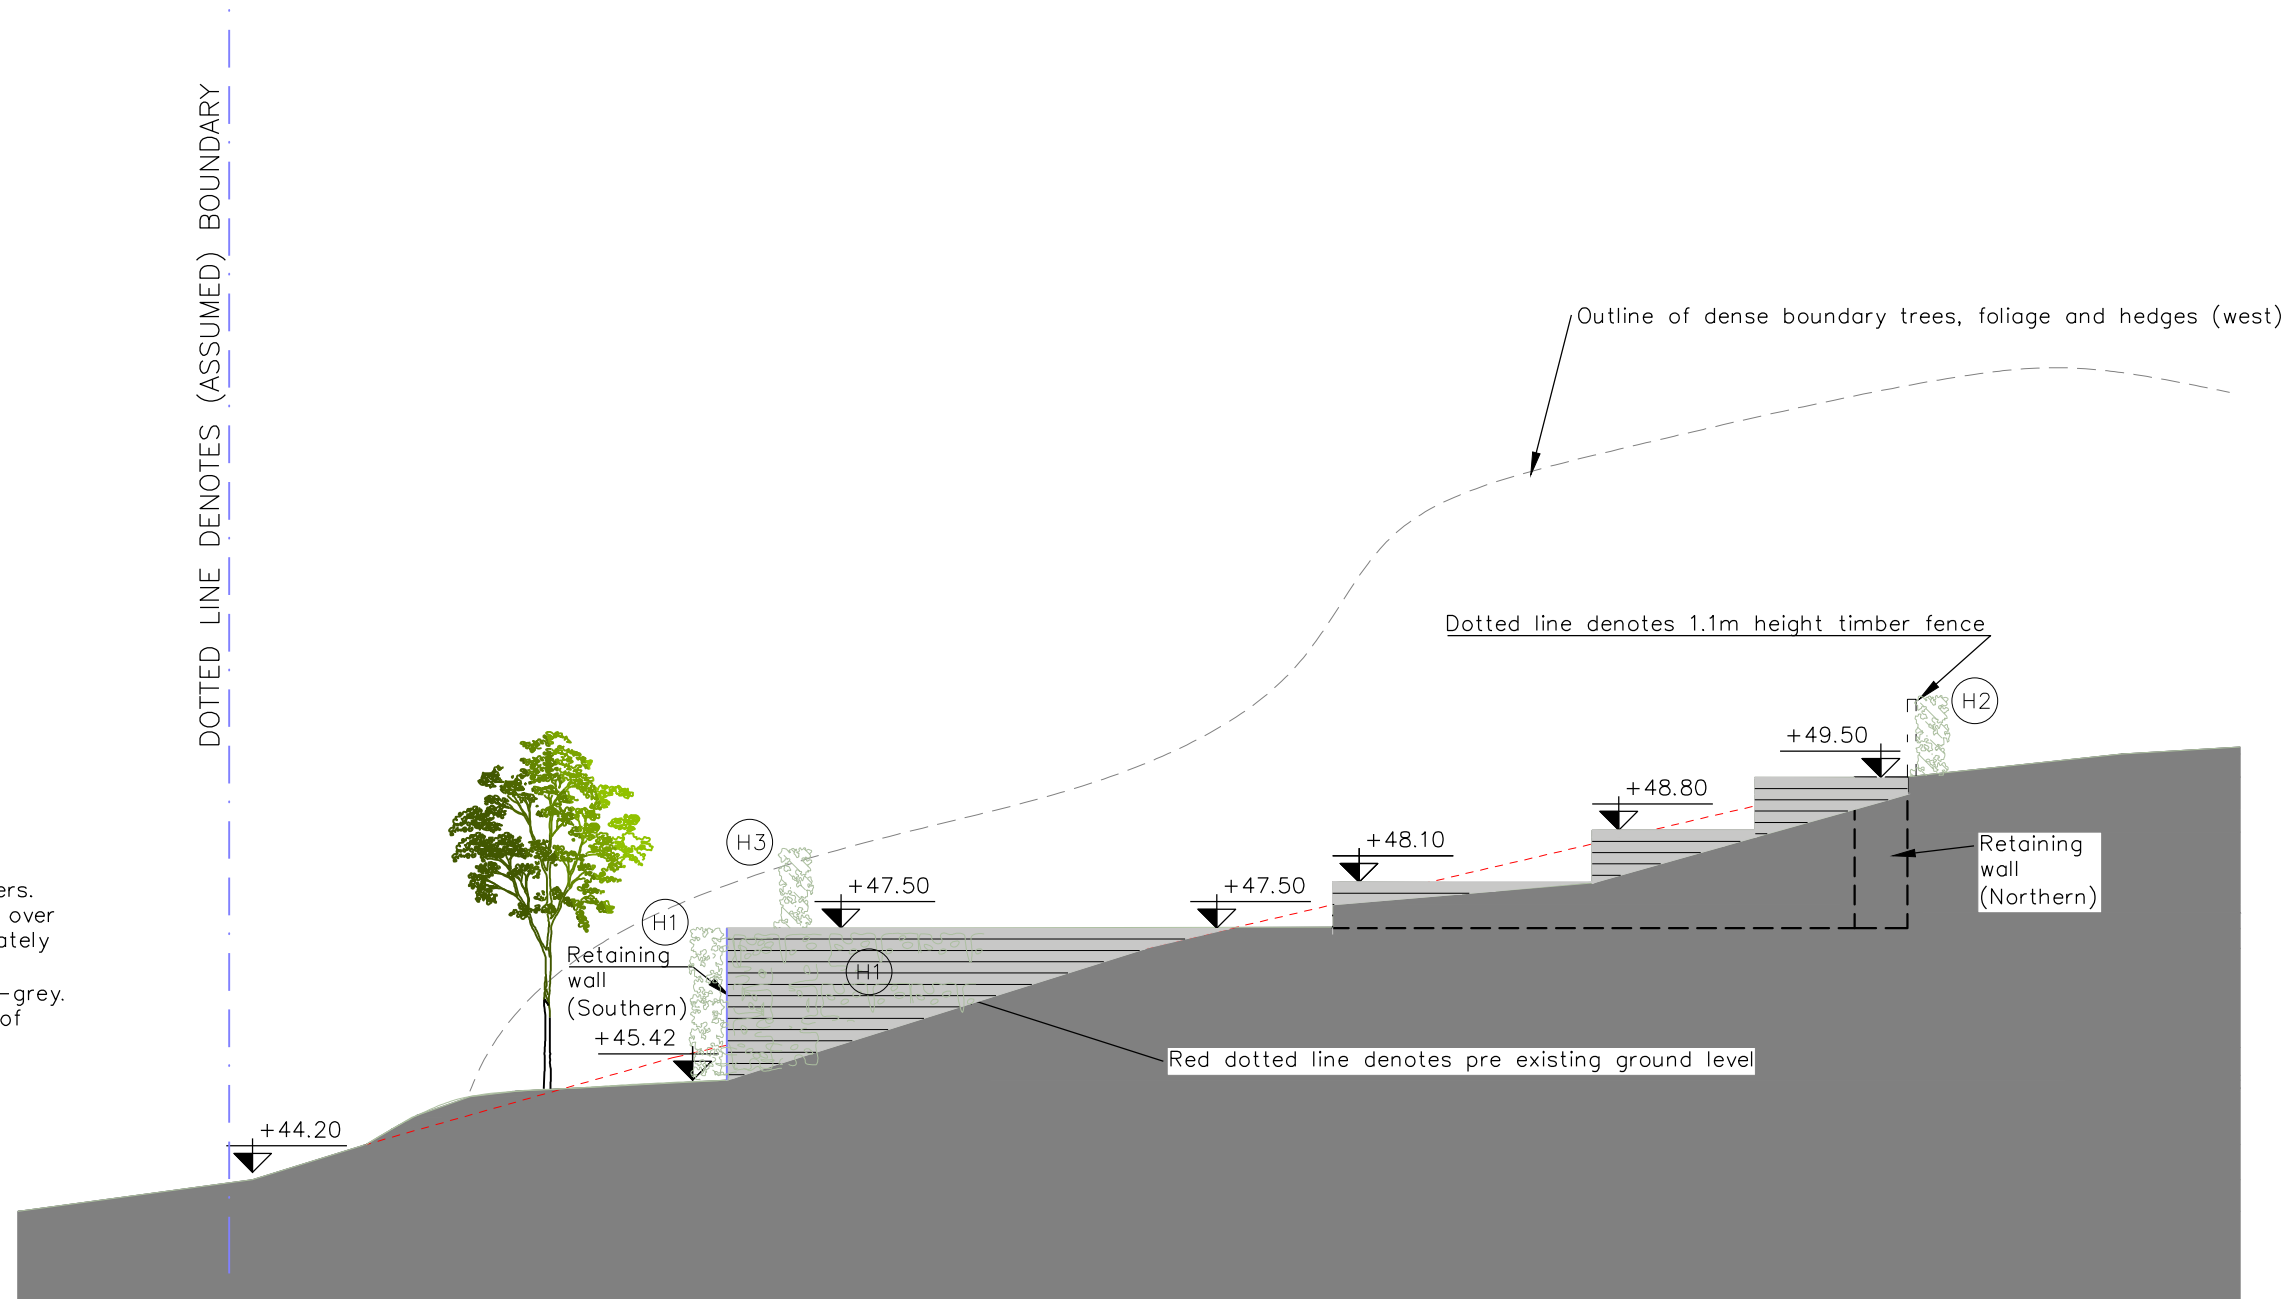

EXTERNAL E - EXISTING
Scale 1:100

EXTERNAL F - EXISTING
Scale 1:100

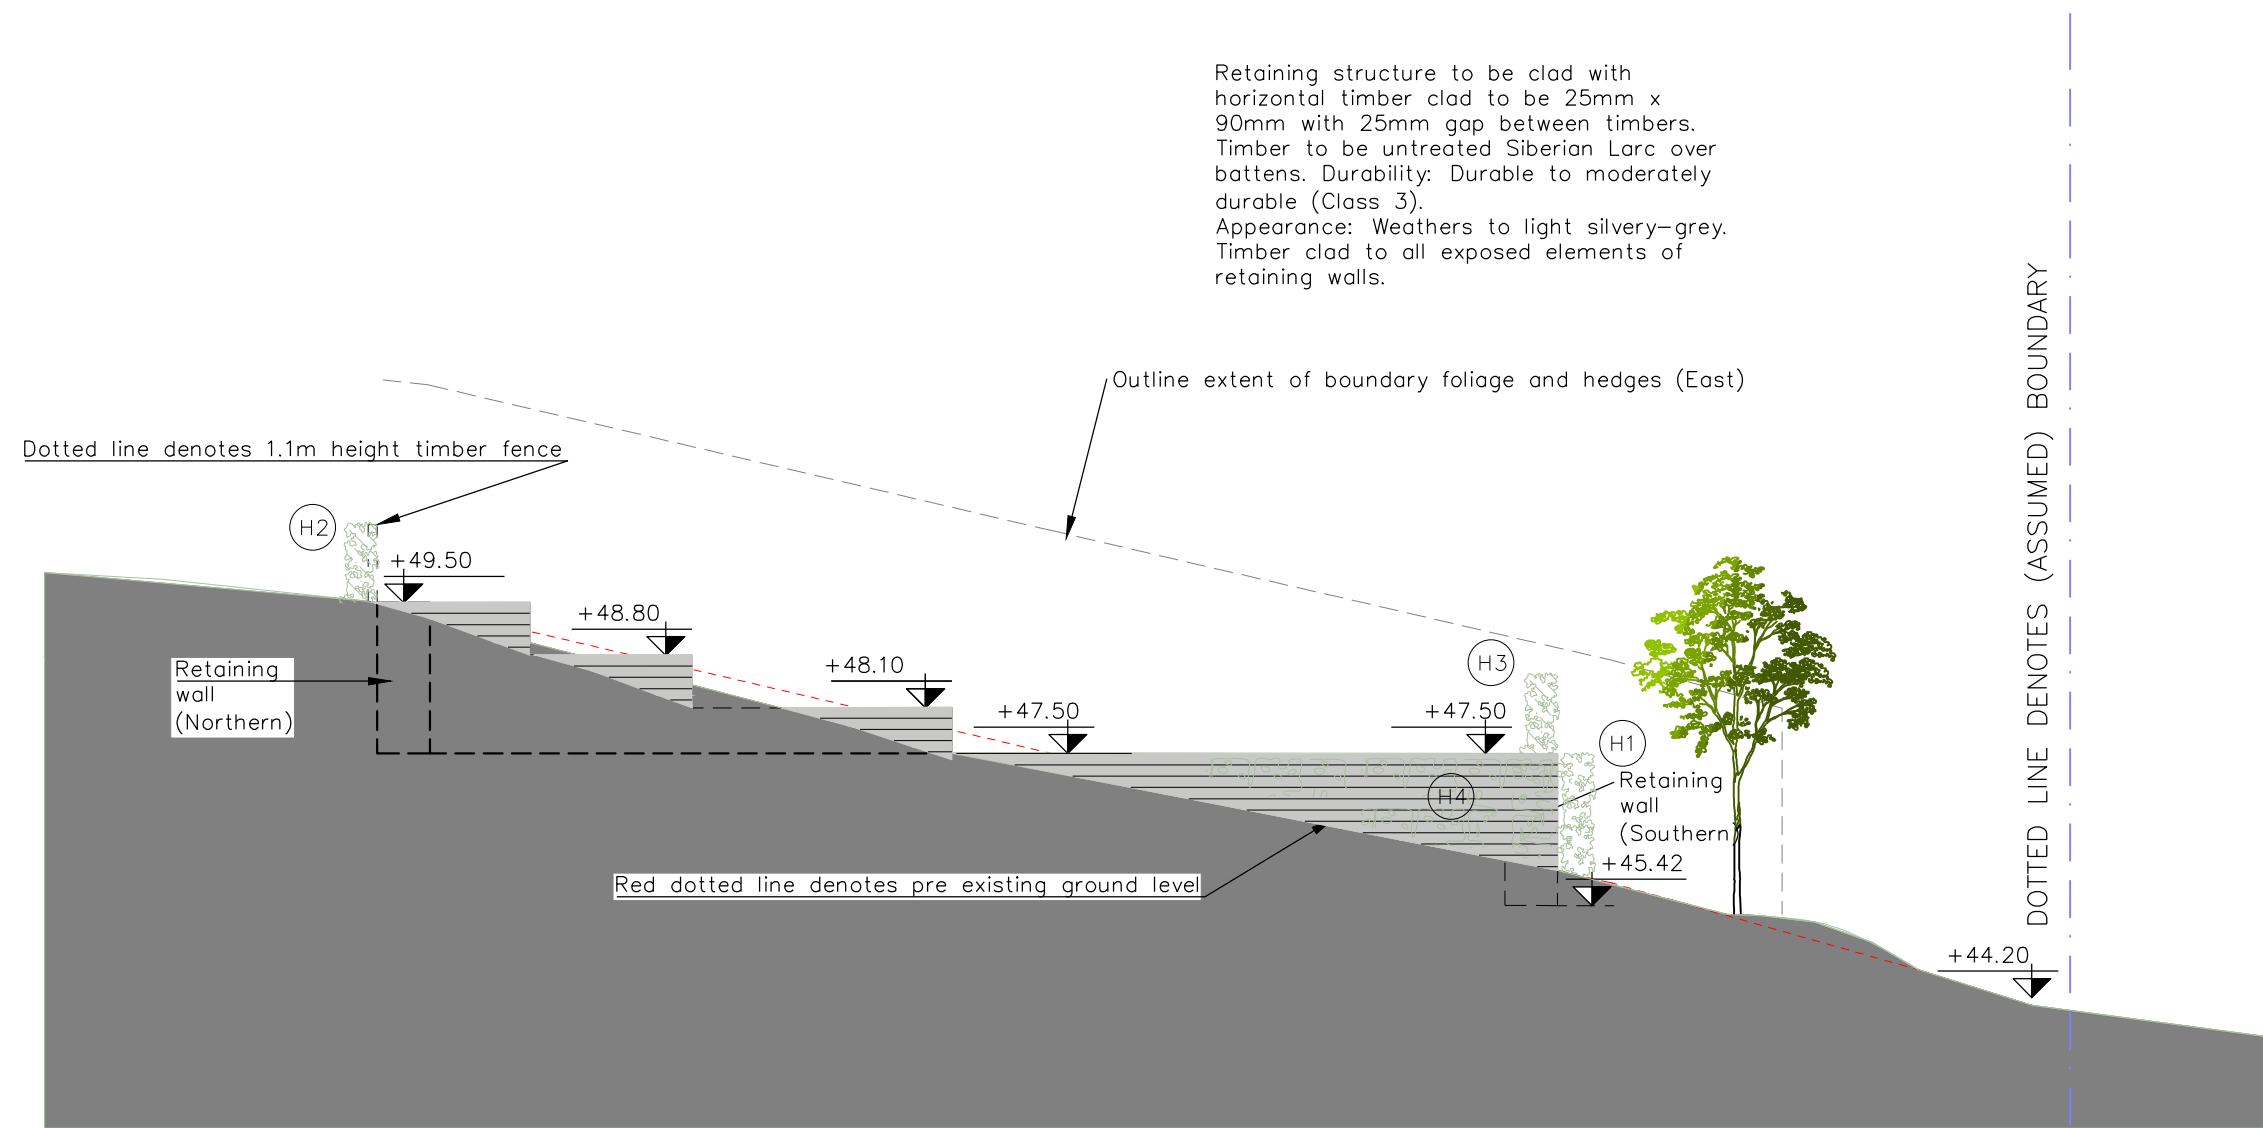

EXTERNAL G - EXISTING
Scale 1:100

REV.#	DATE	NAME	NOTES

Notes:
Do not scale this drawing.
All levels and dimensions are to be checked on site.
This drawing is to be read in conjunction with all relevant consultants drawings and specifications, together with safety plan requirements.
Copyright: This drawing must not be copied, amended nor reproduced without the prior written agreement.

PLANTING KEY
H5
Please see planting schedule attached to application

BUILDING SOLUTIONS CONSULTANTS LTD.
23 Tiltan road, Hove, BN3 5QR. Tel: 07834611763

PROJECT Holly Cottage, Cansiron Lane, Ashurst Wood, West Sussex, RH19 3SF			
DRAWING EXTERNAL ELEVATIONS - PROPOSED			
STAGE PLANNING	JOB NO.: 711		
DWG NO. AL403	SCALE 1:100@A1	REVISION: -	DATE 22/04/2025
DRAWN: DB		Do not scale. Use figured dimensions only. Check dimensions on site. Notify BSC of any discrepancies. Copyright BSC Ltd.	