

GENERAL NOTES:

This drawing is to be read in conjunction with the contract specification, the engineer's drawings and specification, and where appropriate the drawings and specifications prepared by relevant sub contractors.


All works are to be undertaken in accordance with the Building Regulations and the latest British Standards and Codes of Practice. The contractor must obtain Building Control permissions as necessary and appropriate.

All proprietary materials and products are to be used strictly in accordance with the manufacturers recommendations.

This drawing must not be scaled. All dimensions are to be checked on site prior to construction and any anomalies reported to architect.

IF IN DOUBT - ASK!

Printed correctly this line will
measure 50mm @ A3 size

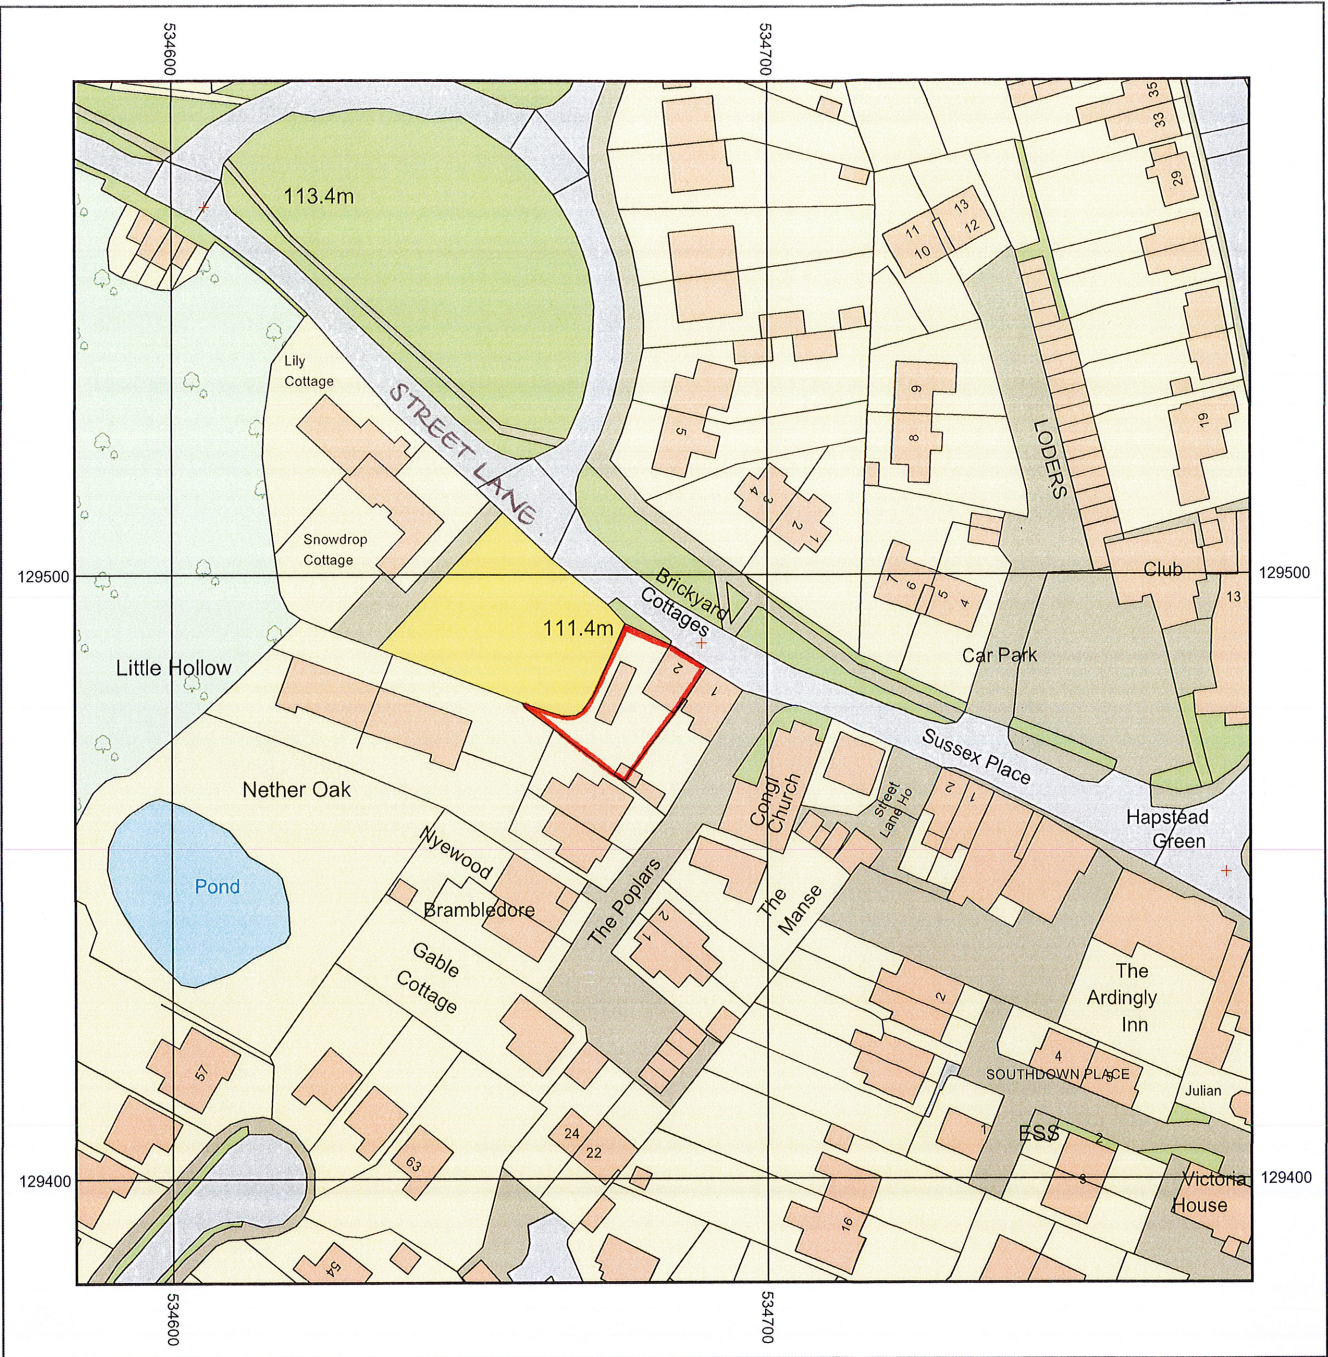

Metres
0 5 10 20 30 40 50
Scale: 1: 1250



Supplied by: National Map Centre
License number: 100031961
Produced: 31/01/2022
Serial number: 115425

2 BRICKYARD COTTAGES
STREET LANE
ARDINGLY
HAYWARDS HEATH

Plot centre co-ordinates: 534684,129482
Download file:
Project name: 303/43396

REV	DATE	DESCRIPTION
-----	------	-------------

TIMOTHY SMITH &
JONATHAN TAYLOR ^{LLP}
Architects



85 Second Avenue • London • E12 6EN
www.smithandtaylorllp.com • info@smithandtaylorllp.com

020 7241 1494

PROJECT: Brickyard Cottage

PROJECT ADDRESS CLIENT
2 Brickyard Cottage, Mr Paul Taylor
Street Lane,
Ardingly RH17 6UA

DRAWING TITLE
[Site Location Plan_A3]

PROJECT No.	DRAWING No.	REVISION
300	300 EX-10	
DRAWN: JT	ISSUE:	
CHECKED:	PLANNING	
SCALE: 1:1250@A3	DATE: 02/09/2025	