


Traditional timber casement doors
Timber to be stable and resistant to warping
Finish
White painted

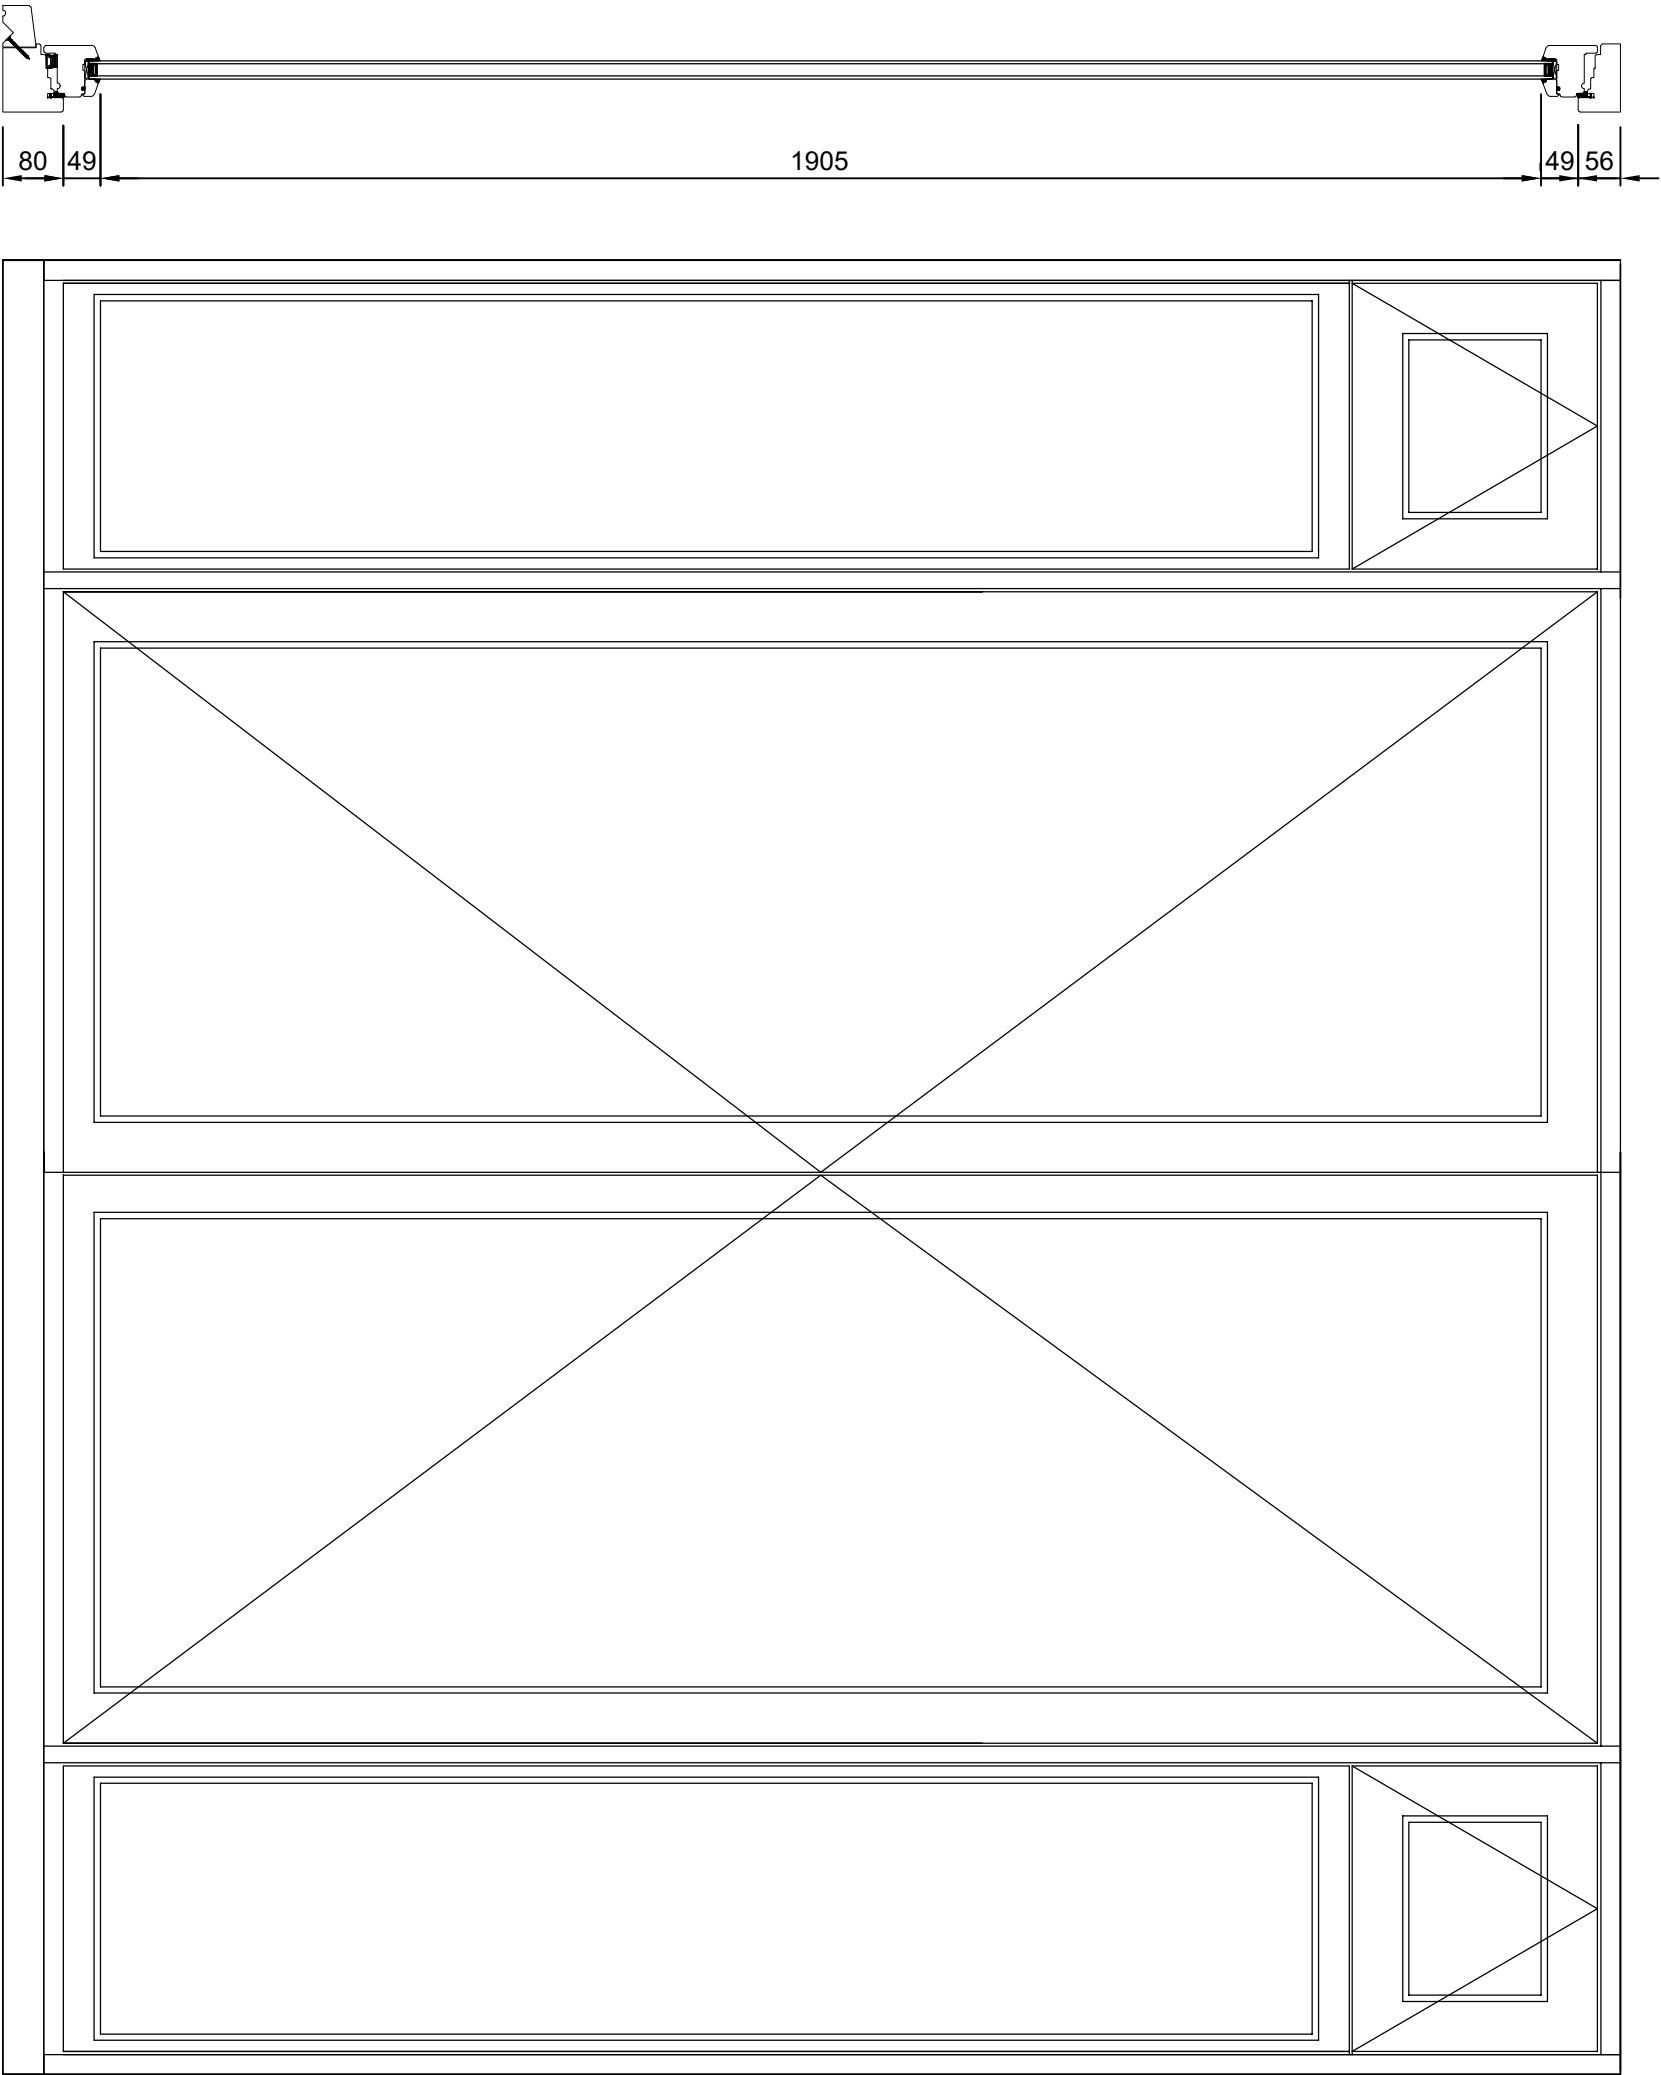

1:10 @A3

D1 similar

A	Windows revised to be timber		19.06.26
Rev	Description		Date
Do not scale from this drawing All dimensions are to be checked on site Any discrepancies are to be reported to the Engineer			
Project : 1 FRANCIS ROAD LINDFIELD RH16 2JB			
Client : J Vickers			
Title : DOOR DETAILS DOOR D2			
Drawn by : DAI		Approved : Date : May 2026	
Project No 95		Drg No 23	
Scales : 1:10 @ A3		Rev A	