


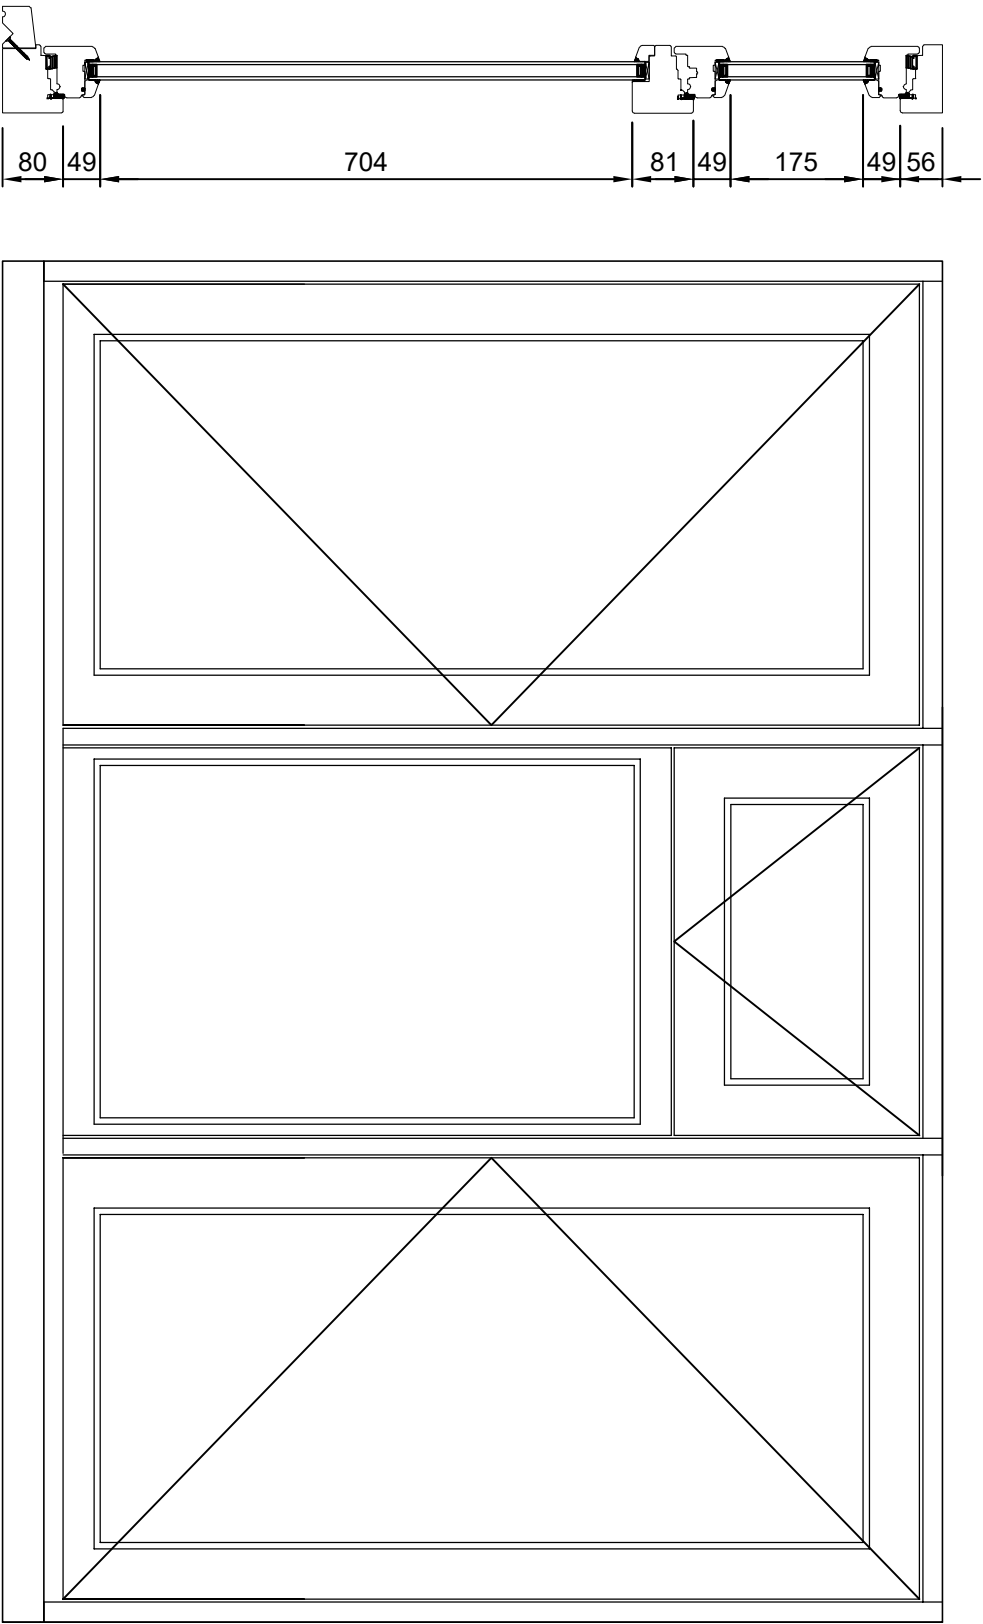


Traditional timber casement
windows
Timber to be stable and resistant
to warping
Finish
White painted



1:10 @A3

W3, W4, W5, W6 similar

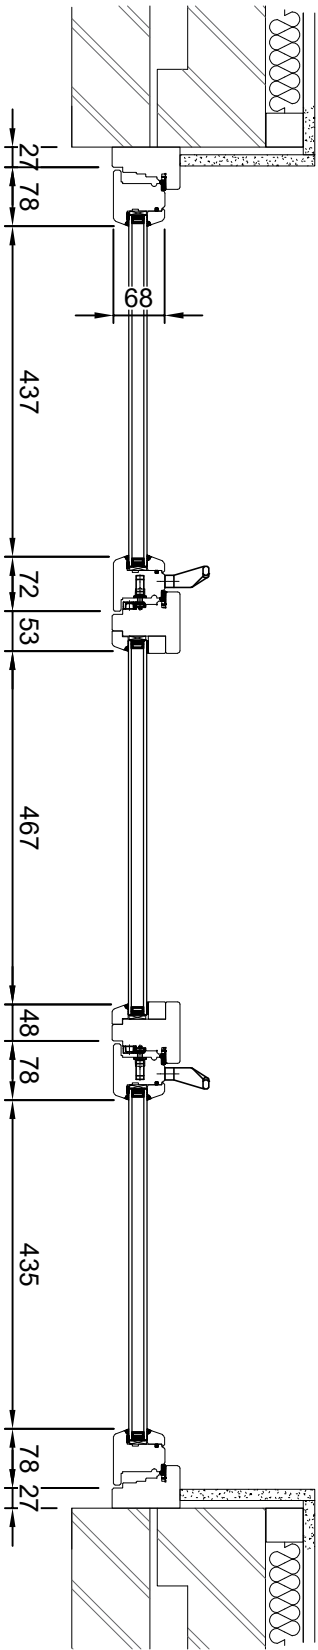

A	Windows revised to be timber	19.06.26	
Rev	Description	Date	
Do not scale from this drawing All dimensions are to be checked on site Any discrepancies are to be reported to the Engineer			
Project : 1 FRANCIS ROAD LINDFIELD RH16 2JB			
Client : J Vickers			
Title : WINDOW DETAILS WINDOW W7			
Drawn by : DAI		Approved :	Date : May 2026
Project No 95		Drg No	Rev
Scales : 1:10 @ A3		22	A