


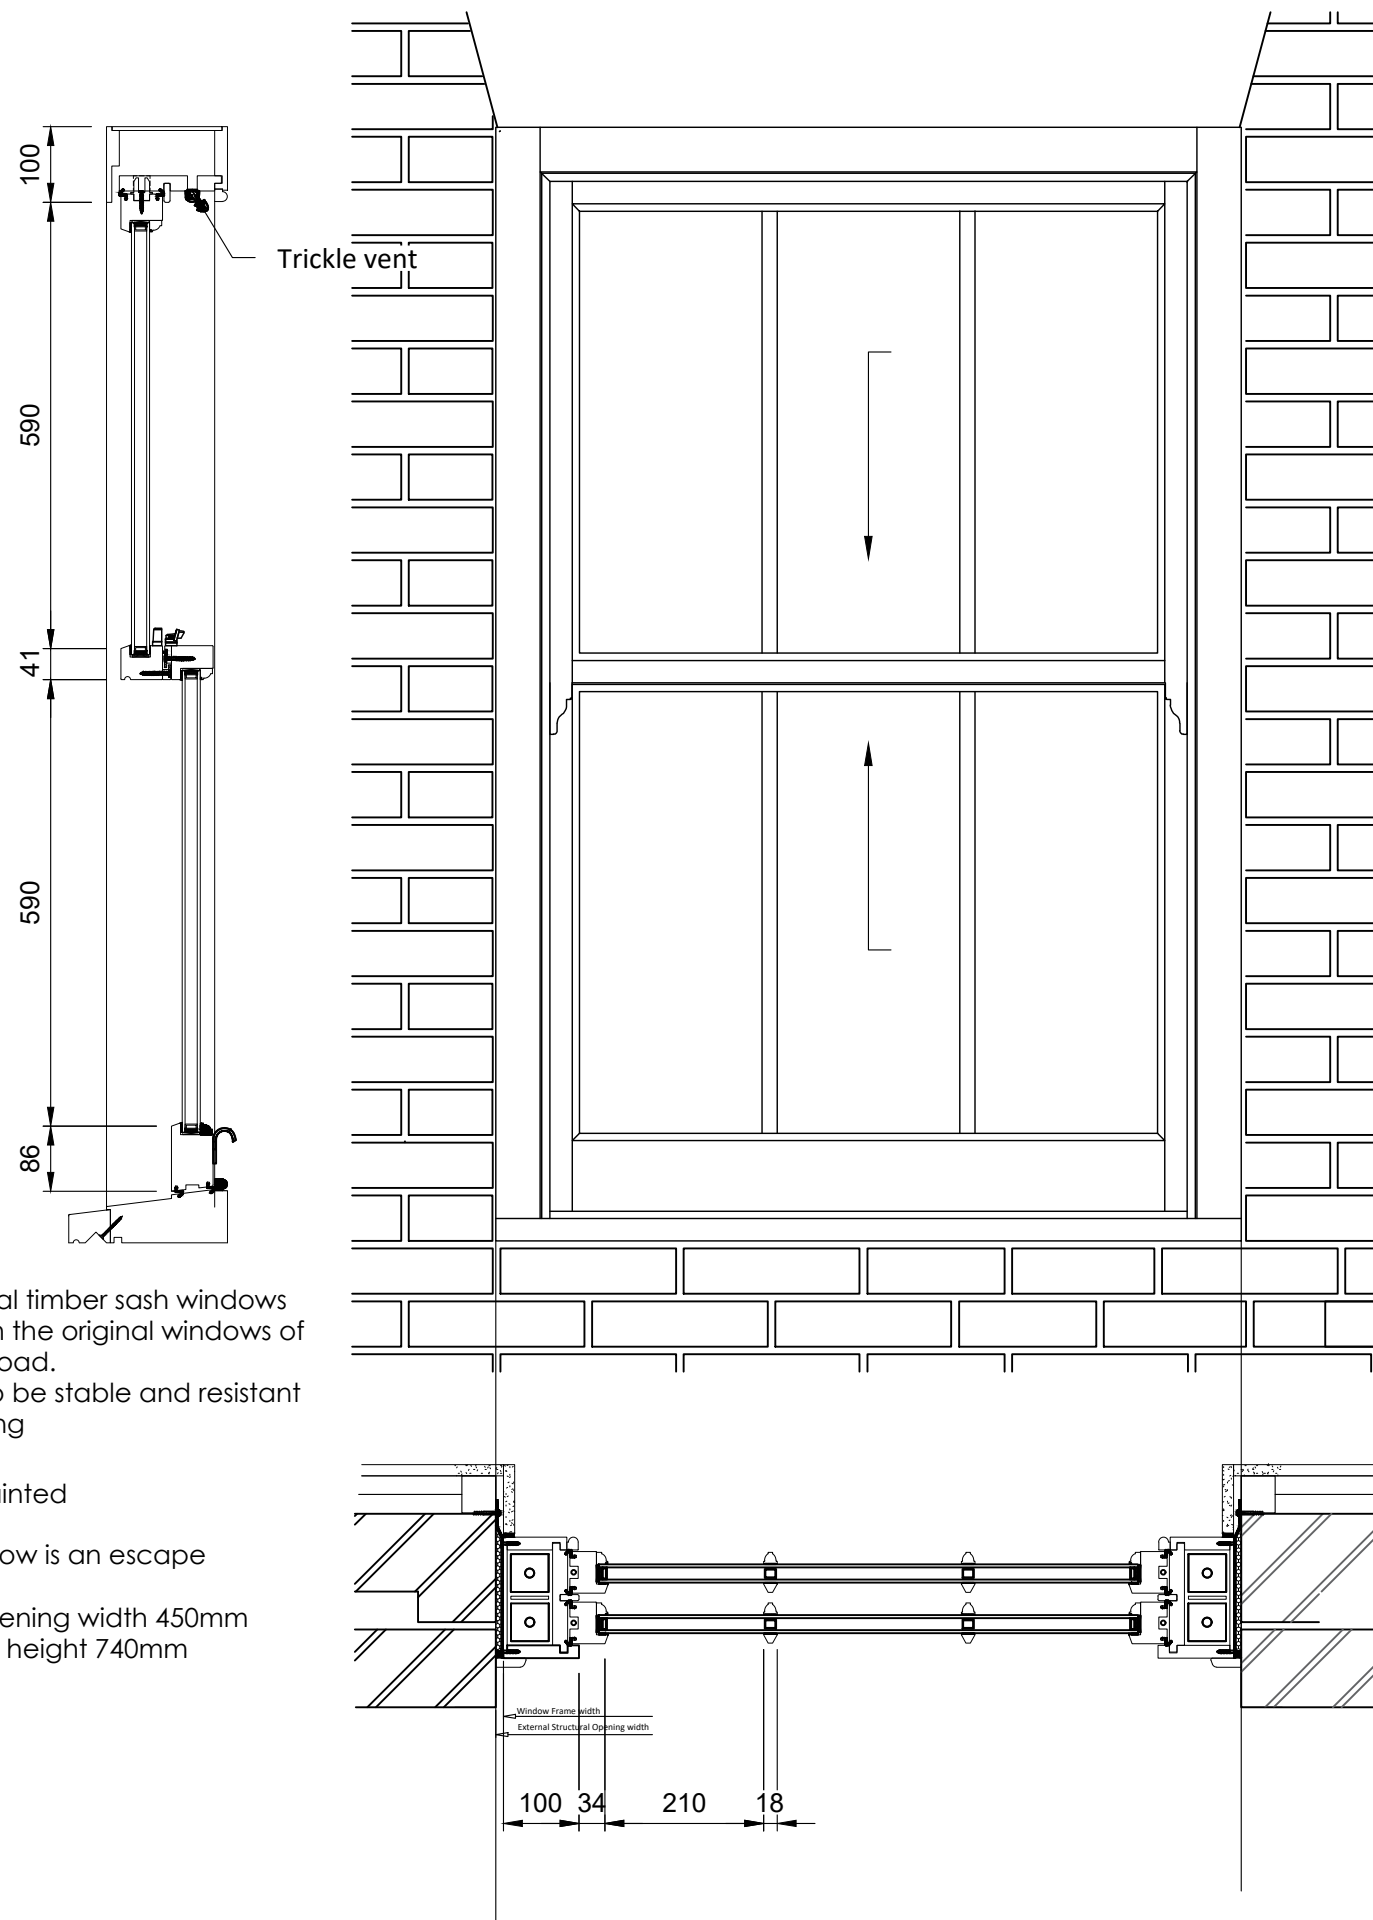

Traditional timber sash windows to match the original windows of Francis Road.
 Timber to be stable and resistant to warping
 Finish
 White painted

This window is an escape window.
 Clear opening width 450mm
 Opening height 740mm



Example of original sash window from 2 Francis Road



W2 First Floor Front
 W8 First Floor Rear

A	Windows revised to be timber	19.06.26
Rev	Description	Date
Do not scale from this drawing All dimensions are to be checked on site Any discrepancies are to be reported to the Engineer		
Project : 1 FRANCIS ROAD LINDFIELD RH16 2JB		
Client : J Vickers		
Title : WINDOW DETAILS WINDOW W2 & W3		
Drawn by : DAI	Approved :	Date : May 2026
Project No 95	Drg No 21	Rev A
Scales : 1:10 @ A3		