


Trickle vent



1:10 @A3

Traditional timber sash windows
to match the original windows of
Francis Road.
Timber to be stable and resistant
to warping
Finish
White painted

This window is an escape
window.
Clear opening width 450mm
Opening height 740mm

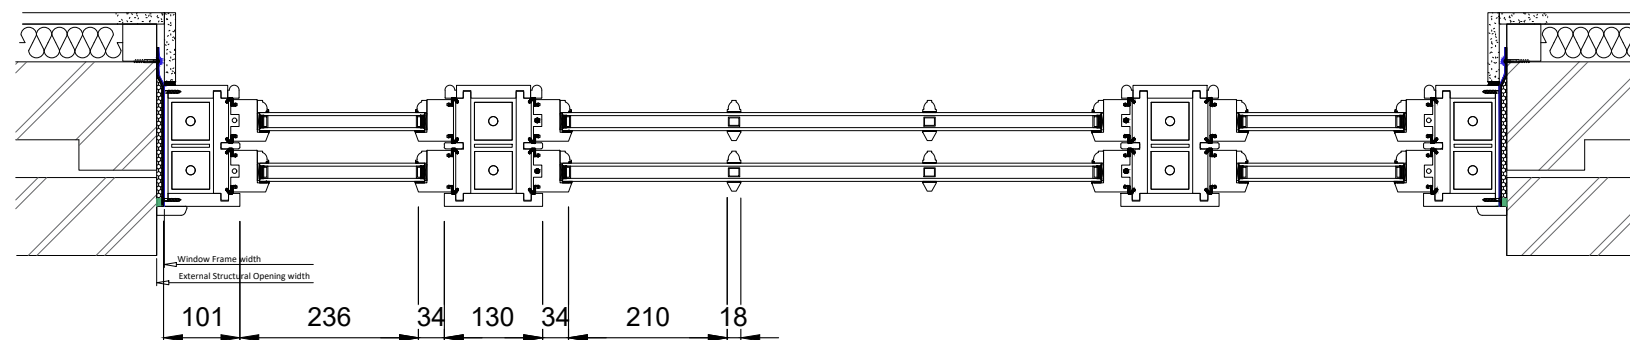

A	Windows revised to be timber	19.06.26
Rev	Description	Date
Do not scale from this drawing All dimensions are to be checked on site Any discrepancies are to be reported to the Engineer		
Project : 1 FRANCIS ROAD LINDFIELD RH16 2JB		
Client : J Vickers		
Title : WINDOW DETAILS WINDOW W1		
Drawn by : DAI	Approved :	Date : May 2026
Project No 95	Drg No 20	Rev A
Scales : 1:10 @ A3		